



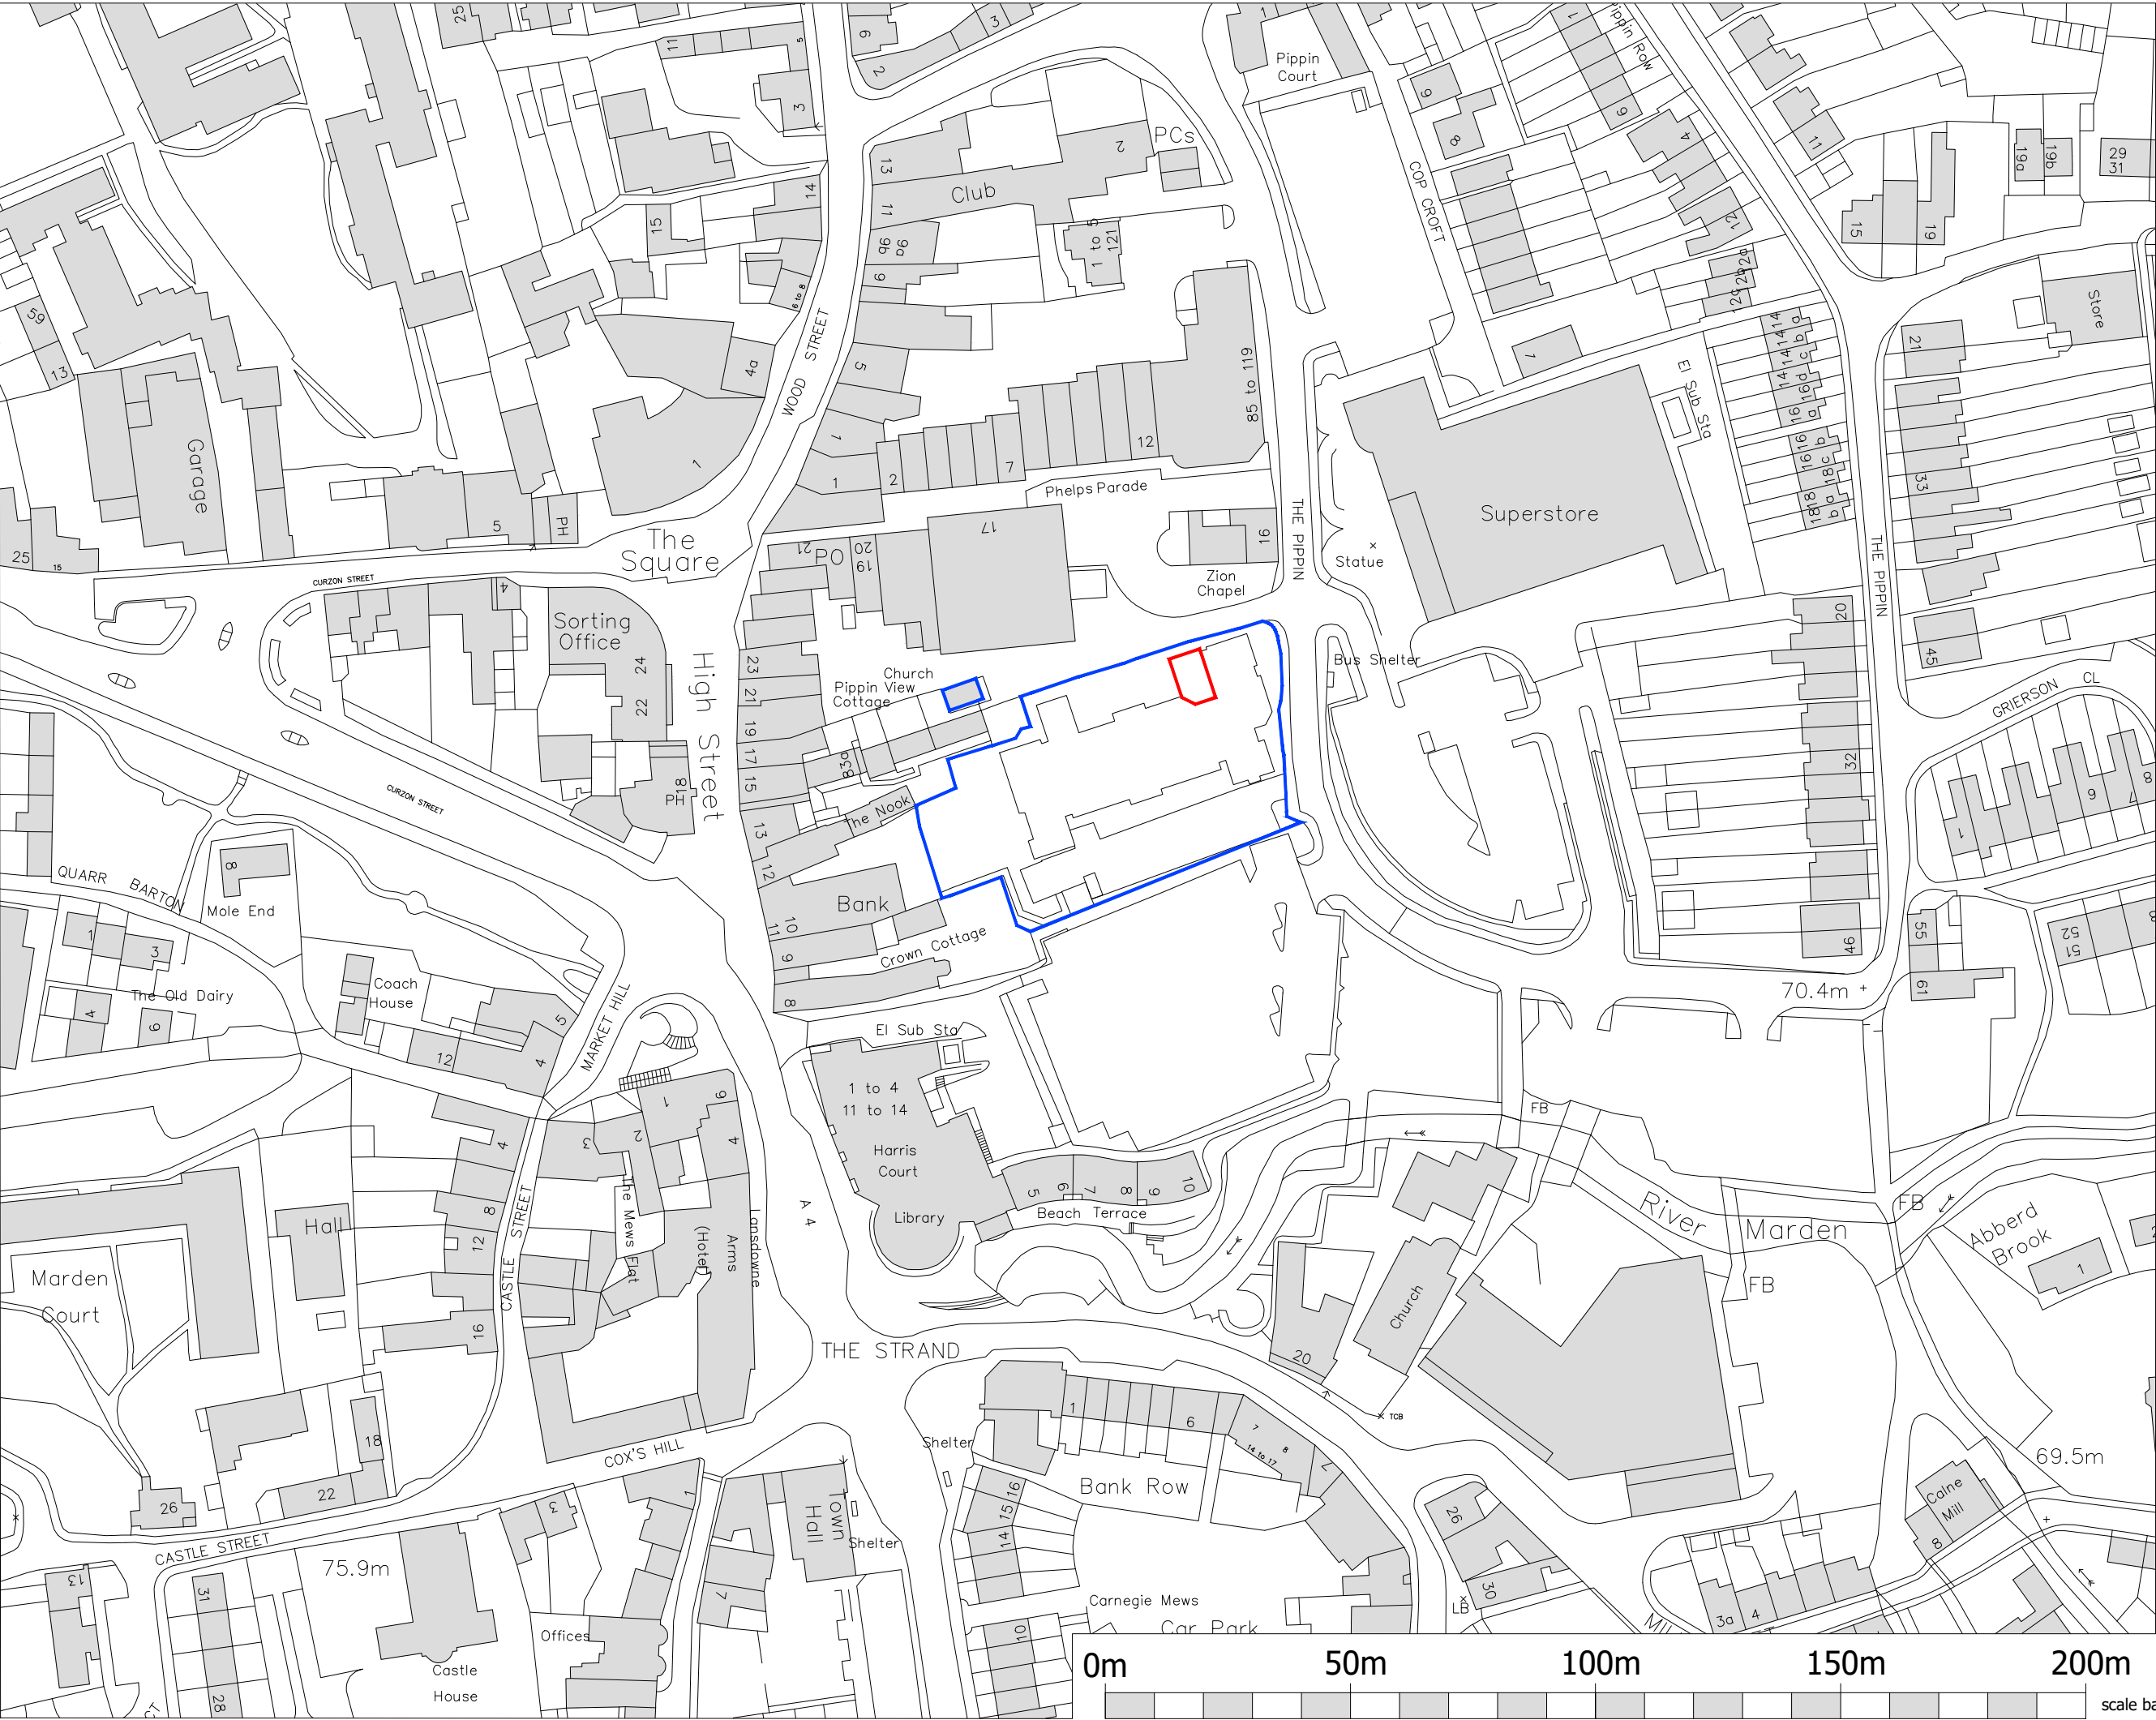

REVISIONS		
Rev.	Date	By

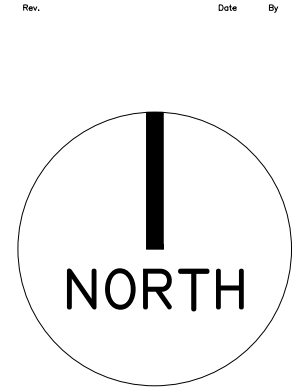

© 2024 PLANNING ISSUES

planningissues
TOWN PLANNING AND ARCHITECTURE

Rob Jackson RIBA
Design Director - South West
Churchill House * Parkside
Ringwood * Hampshire BH24 3SG
Telephone: (01425) 462372
Fax: (01425) 462101
E-mail: design@planningissues.co.uk

Churchill Living
Your lifestyle • Your choice

Project Title
Churchill Living Apartments
The Pippin
Calne

Drawing Title
LOCATION PLAN
PLANNING APPLICATION

Scale	1:1250 @ A1	Date	NOV 2024
Drawn	TB	Checked	RJ/ CMT
Drawing No.	10100CN - PA300	Rev.	

