

 Multi Red Stock Brick (or similar)

 Vertical cladding

 Grey K-Rend Render

 Re-con Stone Heads and Banding


 Ivory K-Rend Render (or similar)

 Single ply roof menbrane

REVISIONS		
Rev.	Date	By



NORTH WEST - COURTYARD ELEVATION

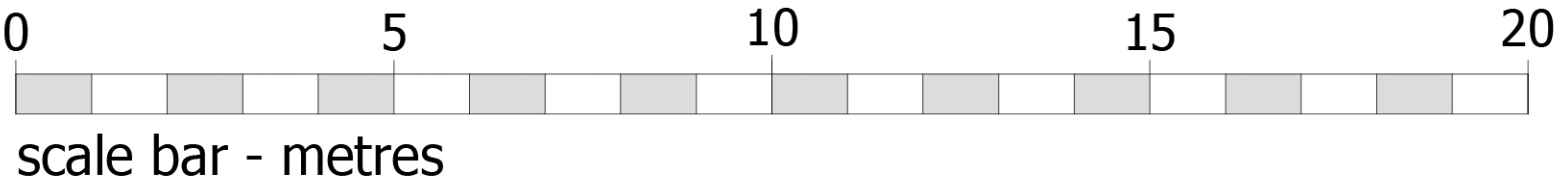

© 2024 PLANNING ISSUES

planningissues
TOWN PLANNING AND ARCHITECTURE

Rob Jackson RIBA
Design Director - South West
Churchill House - Parkside
Ringwood - Hampshire BH24 3SG
Telephone: (01425) 462272
Fax : (01425) 462101
E-mail: design@planningissues.co.uk


**Churchill
Living**
Your lifestyle • Your choice

Project Title
Churchill Living Apartments
The Pippin
Caine

Drawing Title
ELEVATIONS 4
PLANNING APPLICATION

Scale	1:100 @ A3	Date	NOV 2024
Drawn	TB	Checked	RJ/ CMT
Drawing No.	10100CN - PA310		