


REVISIONS		
Rev.	Date	By



- Multi Red Stock Brick (or similar)
- Vertical cladding
- Grey K-Rend Render
- Re-con Stone Heads and Banding
- Ivory K-Rend Render (or similar)
- Single ply roof membrane



Phelps Parade Elevation - North West

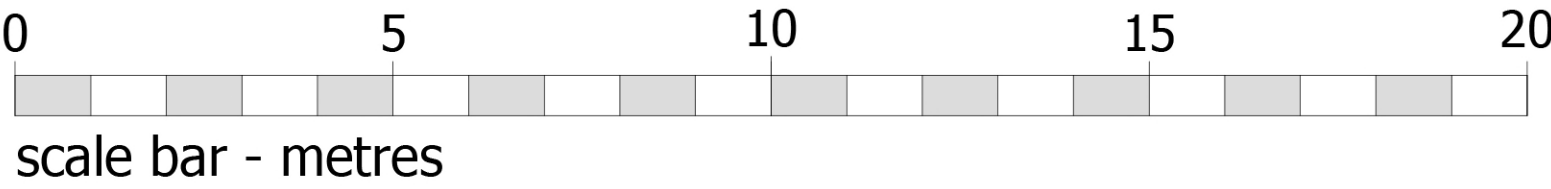

© 2024 PLANNING ISSUES

planningissues
TOWN PLANNING AND ARCHITECTURE

Rob Jackson RIBA
Design Director - South West
Churchill House • Parkside
Ringwood • Hampshire BH24 3SG
Telephone: (01423) 462772
Fax : (01423) 462101
Email: design@planningissues.co.uk

Churchill Living
Your lifestyle • Your choice

Project Title
Churchill Living Apartments
The Pippin
Calne

Drawing Title
ELEVATIONS 2
PLANNING APPLICATION

Scale	1:100 @ A1	Date	NOV 2024
Drawn	TB	Checked	RJ/ CMT
Drawing No.	Rev.		

10100CN - PA308