

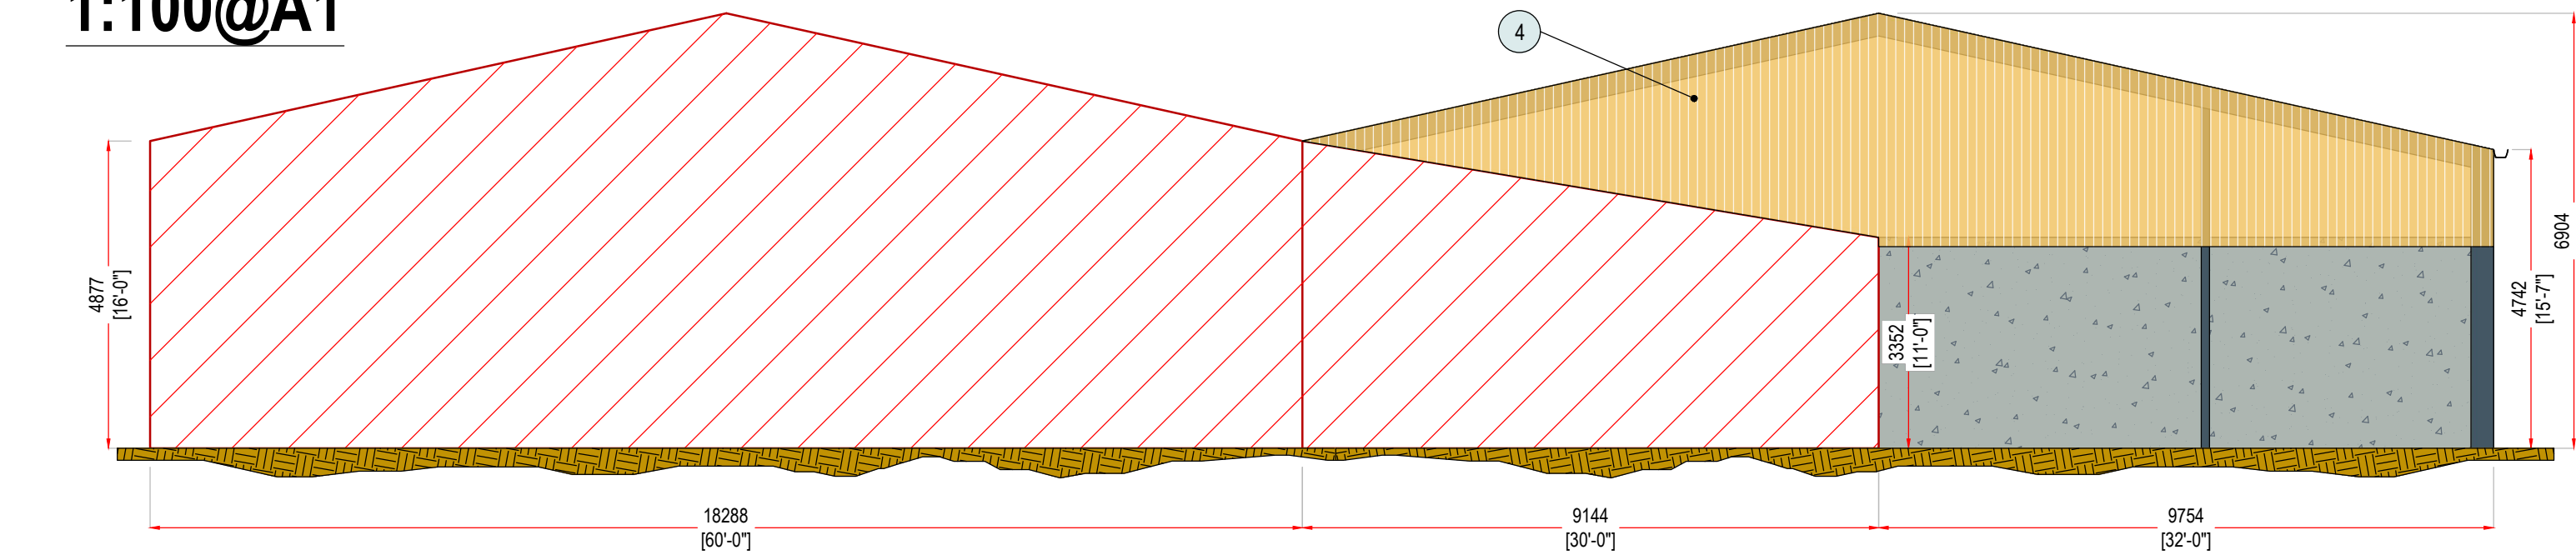



**SOUTH EAST
ELEVATION:
1:100@A1**

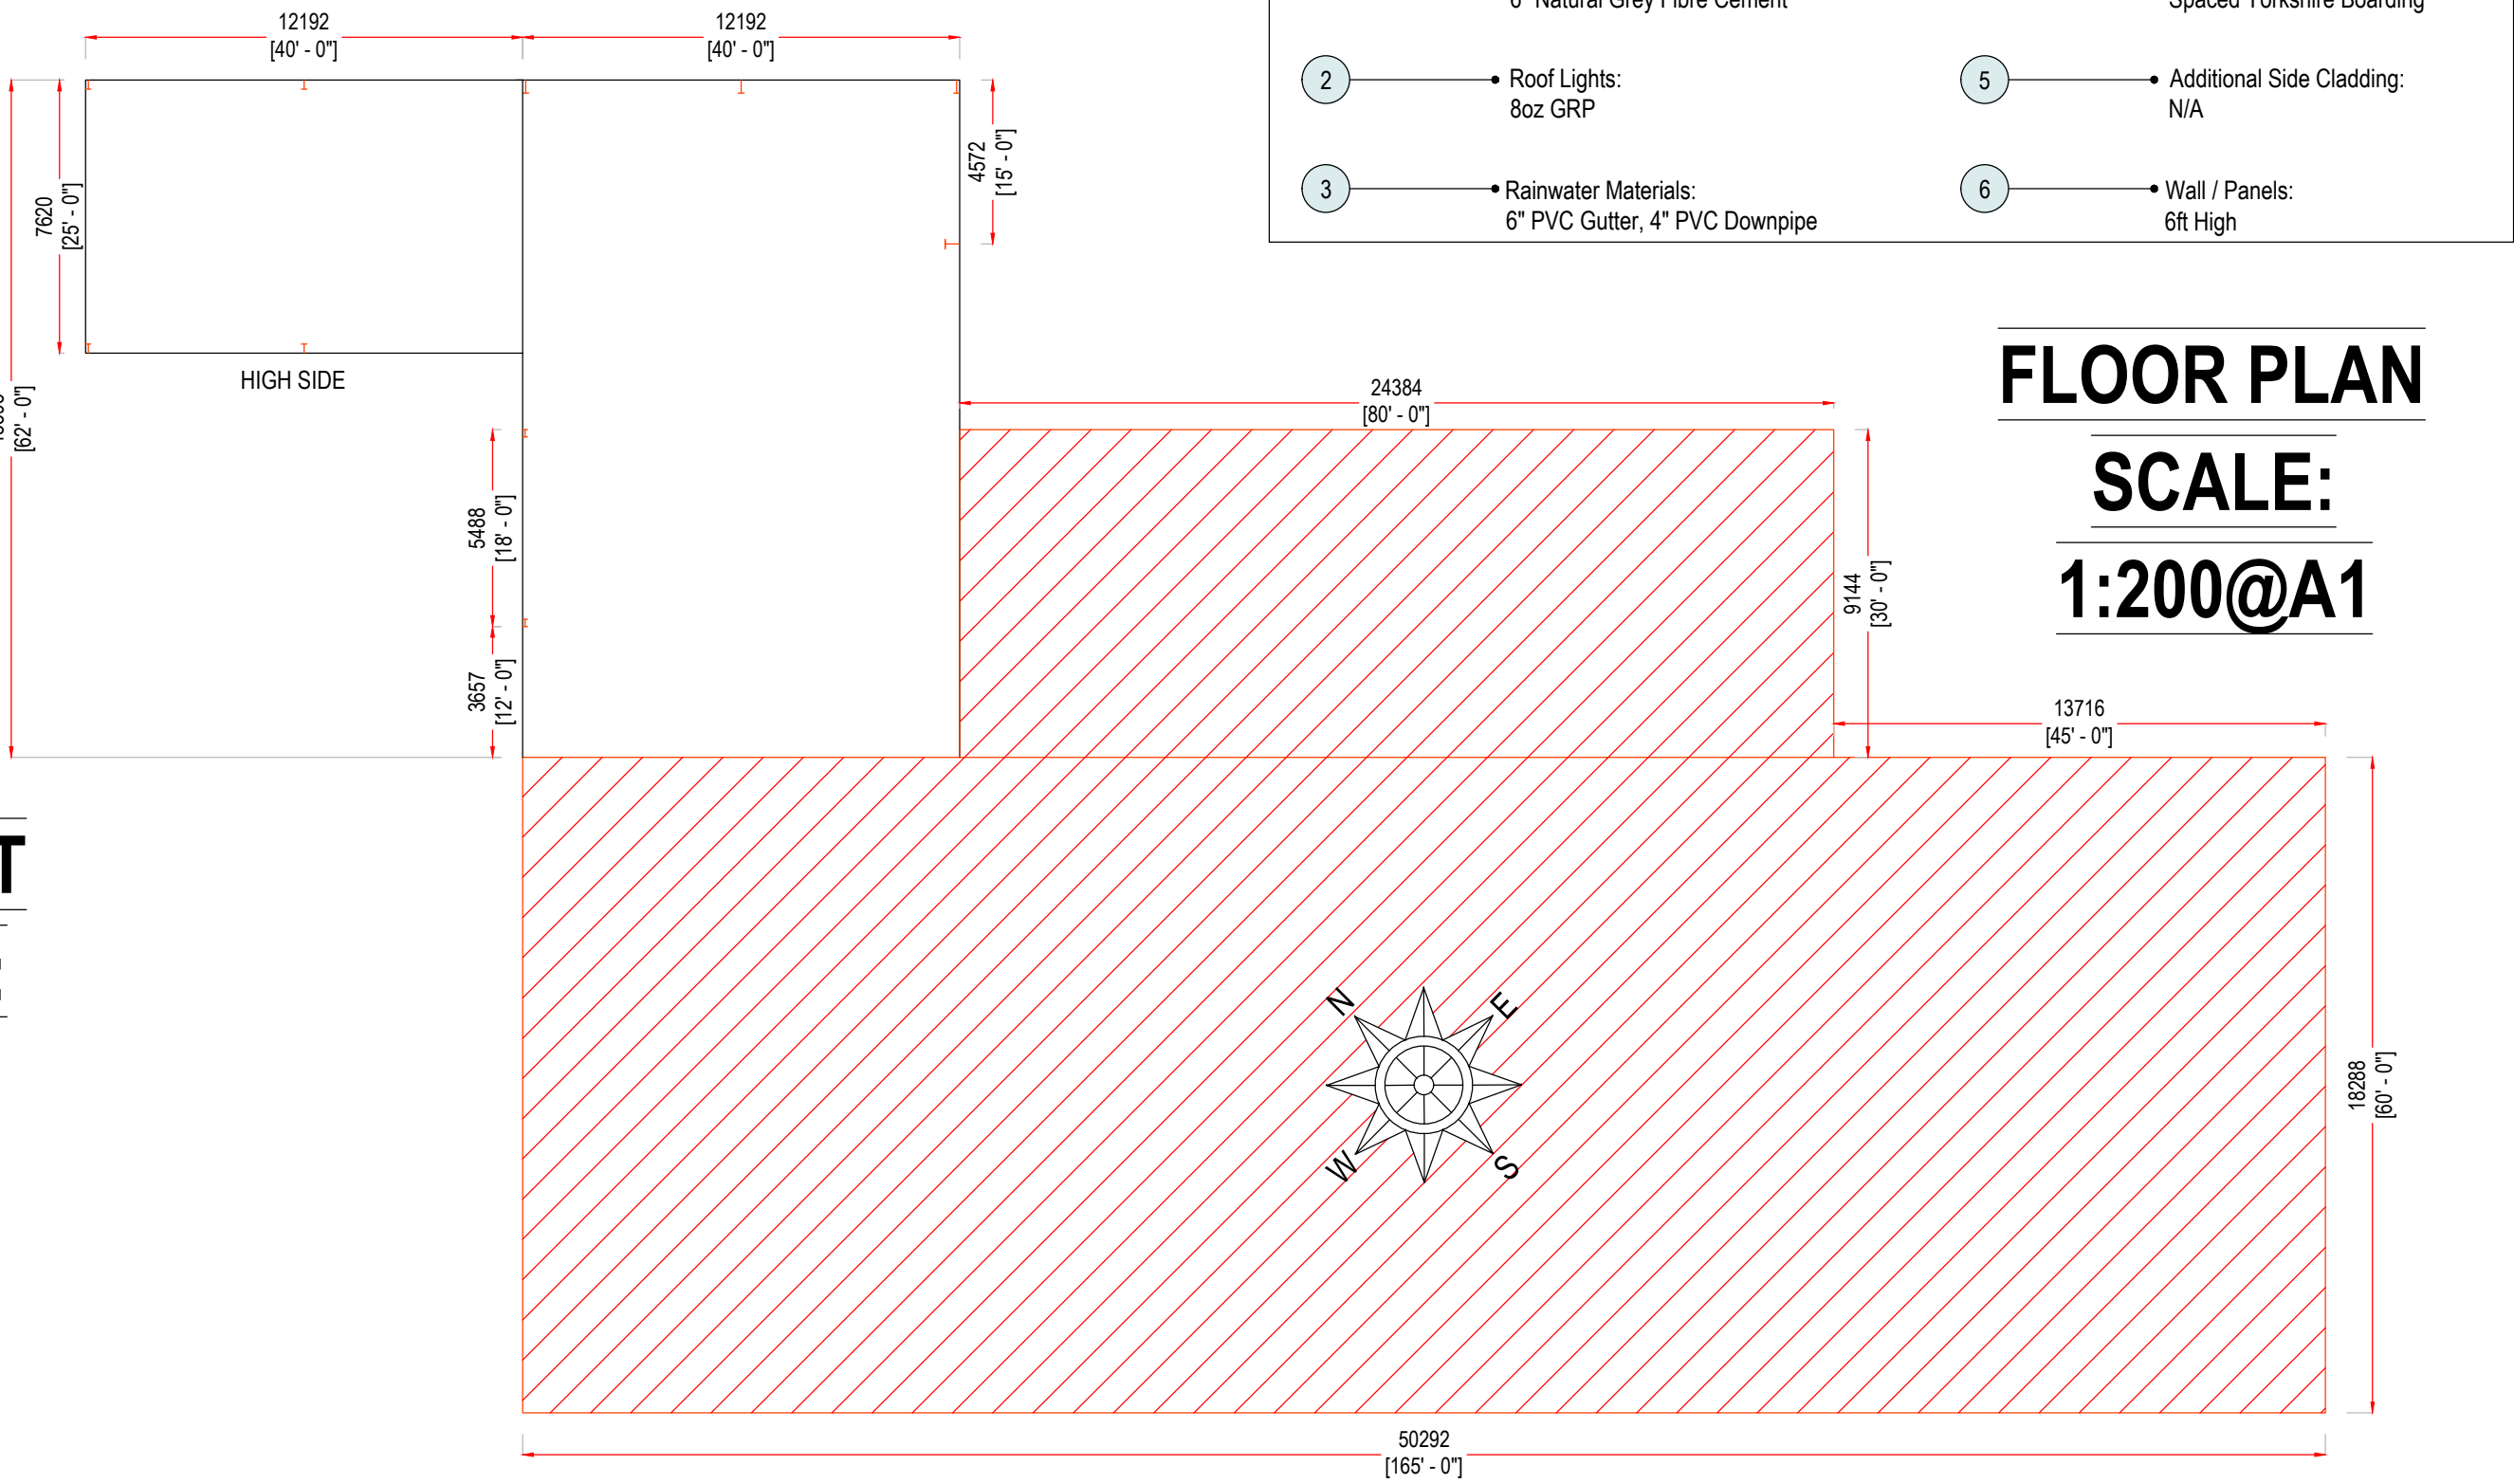


**NORTH WEST
ELEVATION:
1:100@A1**

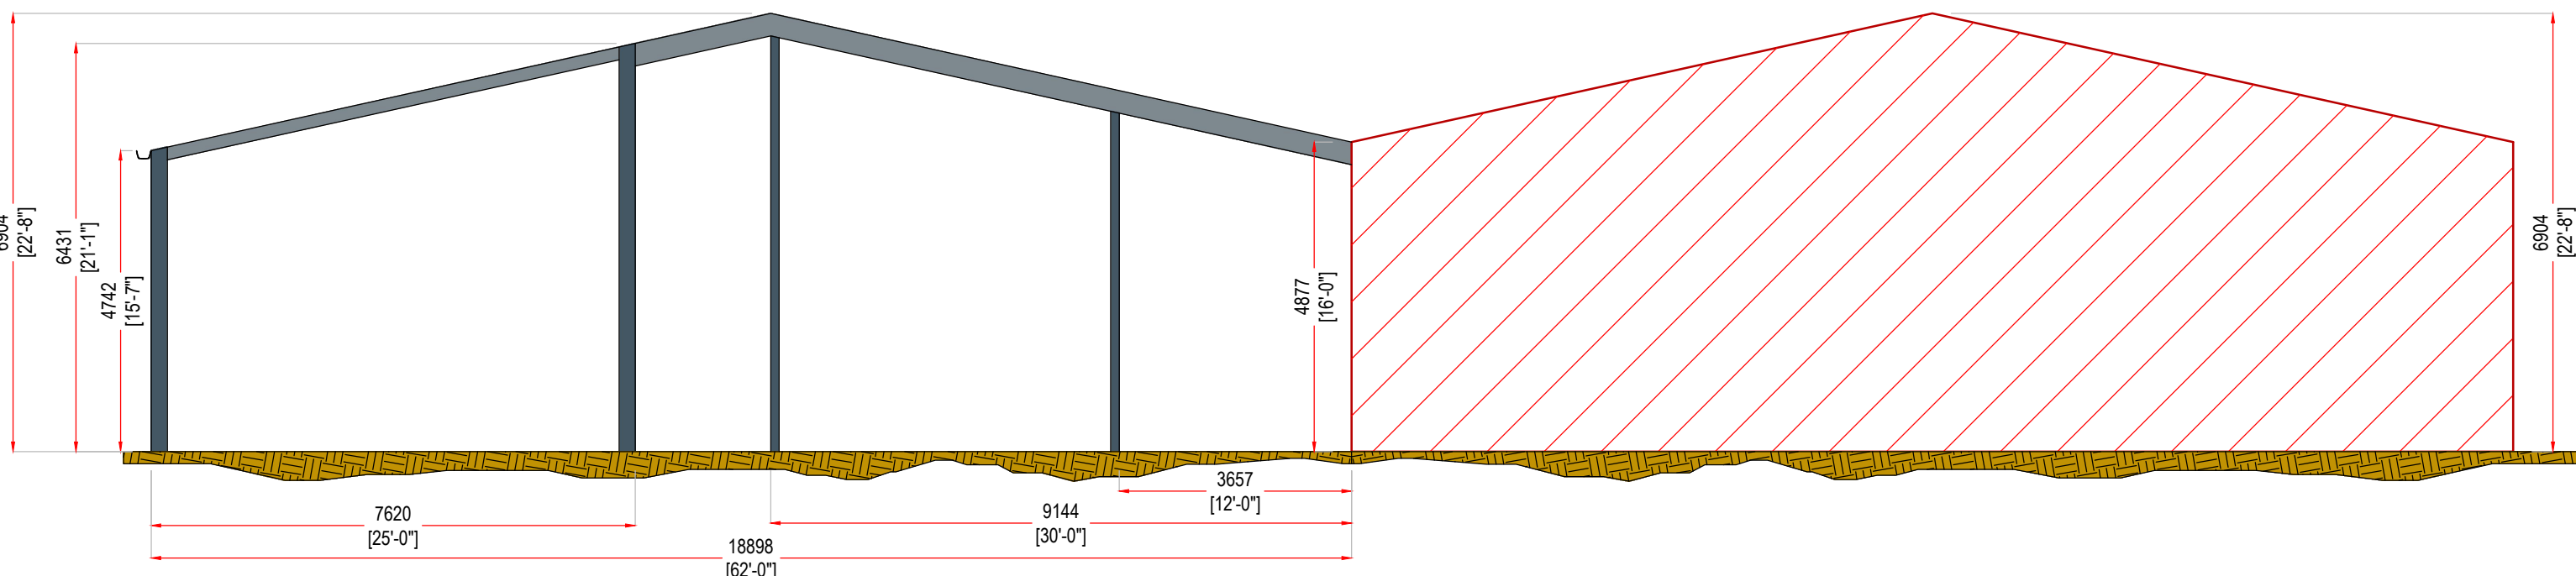

**SOUTH WEST
ELEVATION:
1:100@A1**

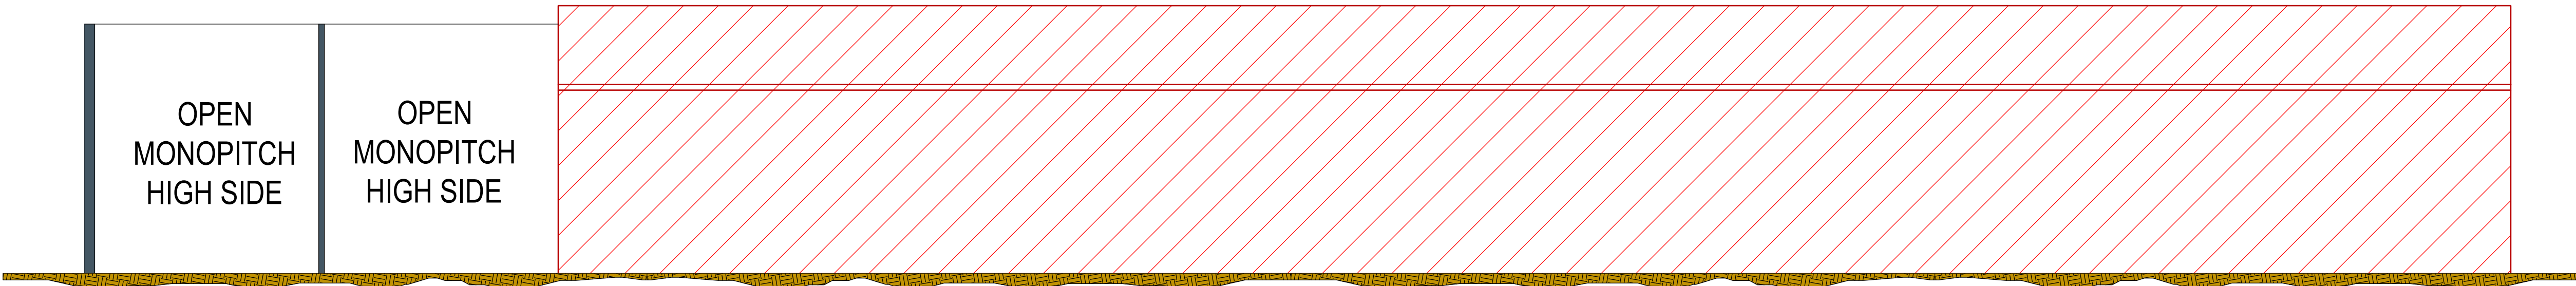

**NORTH EAST
ELEVATION:
1:100@A1**

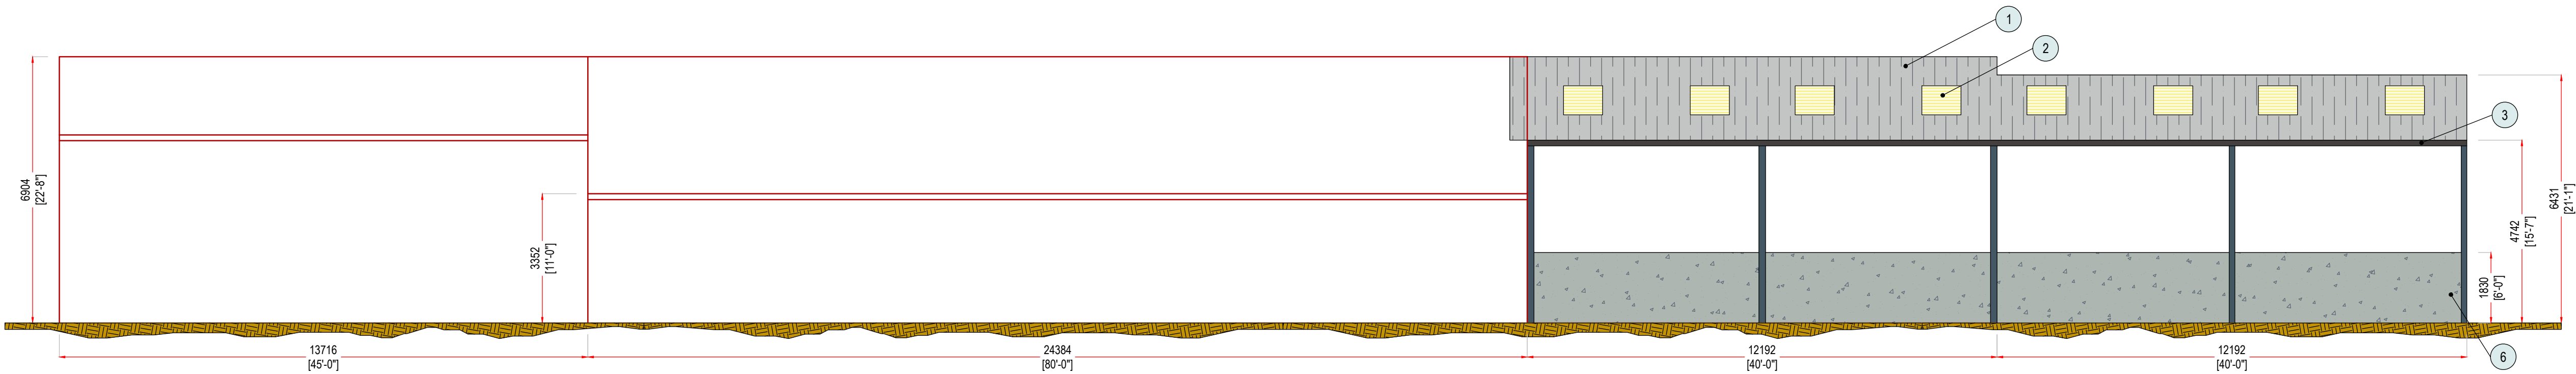

SOUTH WEST STEEL CONSTRUCTION
Waldon Way, Holsworthy Industrial Estate
Holsworthy, Devon, EX22 6ER

Tel: 01409 253211 Fax: 01409 253281
www.southweststeelconstruction.co.uk
info@southweststeelconstruction.co.uk

Client: Mr. Branston
Ref. No: 28739

Address:
Dodford House
Christian Malford
Chippenham
SN15 4DE

Drawn By: K. Barber
Drawn Date:12/10/2025
Building Type: Agricultural
Revision: A

Drawing Scale: Varying

Proposed Building Specification:
Building Type: Apex + Monopitch | Size: 62' + 25' Wide | 40' + 40' Long | Height to Eaves: 16' | Roof Pitch: 12.5° | Ridge: 6904 & 6431mm | Bay Centres: 20'
Purlins: 9" x 3" | Eaves Beam: 9" x 3" | Roofing Type: 6" Natural Grey Fibre Cement | Guttering: 6" PVC & Steel Valley Gutter Section
End Cladding Material: One End Clad Down 4' 6" With Spaced Yorkshire Boarding, Other End to Be Left Open
Side Cladding Material: N/A
Walls: 6' High One Side | Doors: N/A
Mezzanine: N/A | Stairs: N/A

All dimensions to be checked on site prior to construction or manufacture.
Do not scale for construction purposes.

This drawing is the property of south west steel construction design ltd.
They reserve copyright.
The drawing issued is on the condition that it is not retained by any unauthorized person.
It may not be reproduced or disclosed, either wholly or in part without written consent from south west steel construction design.