




GREEN ASPHALT



4' LOW LEVEL FENCING SET BEHIND 5' BEEECH HEDGING


TENNIS COURT and SWIMMING POOL

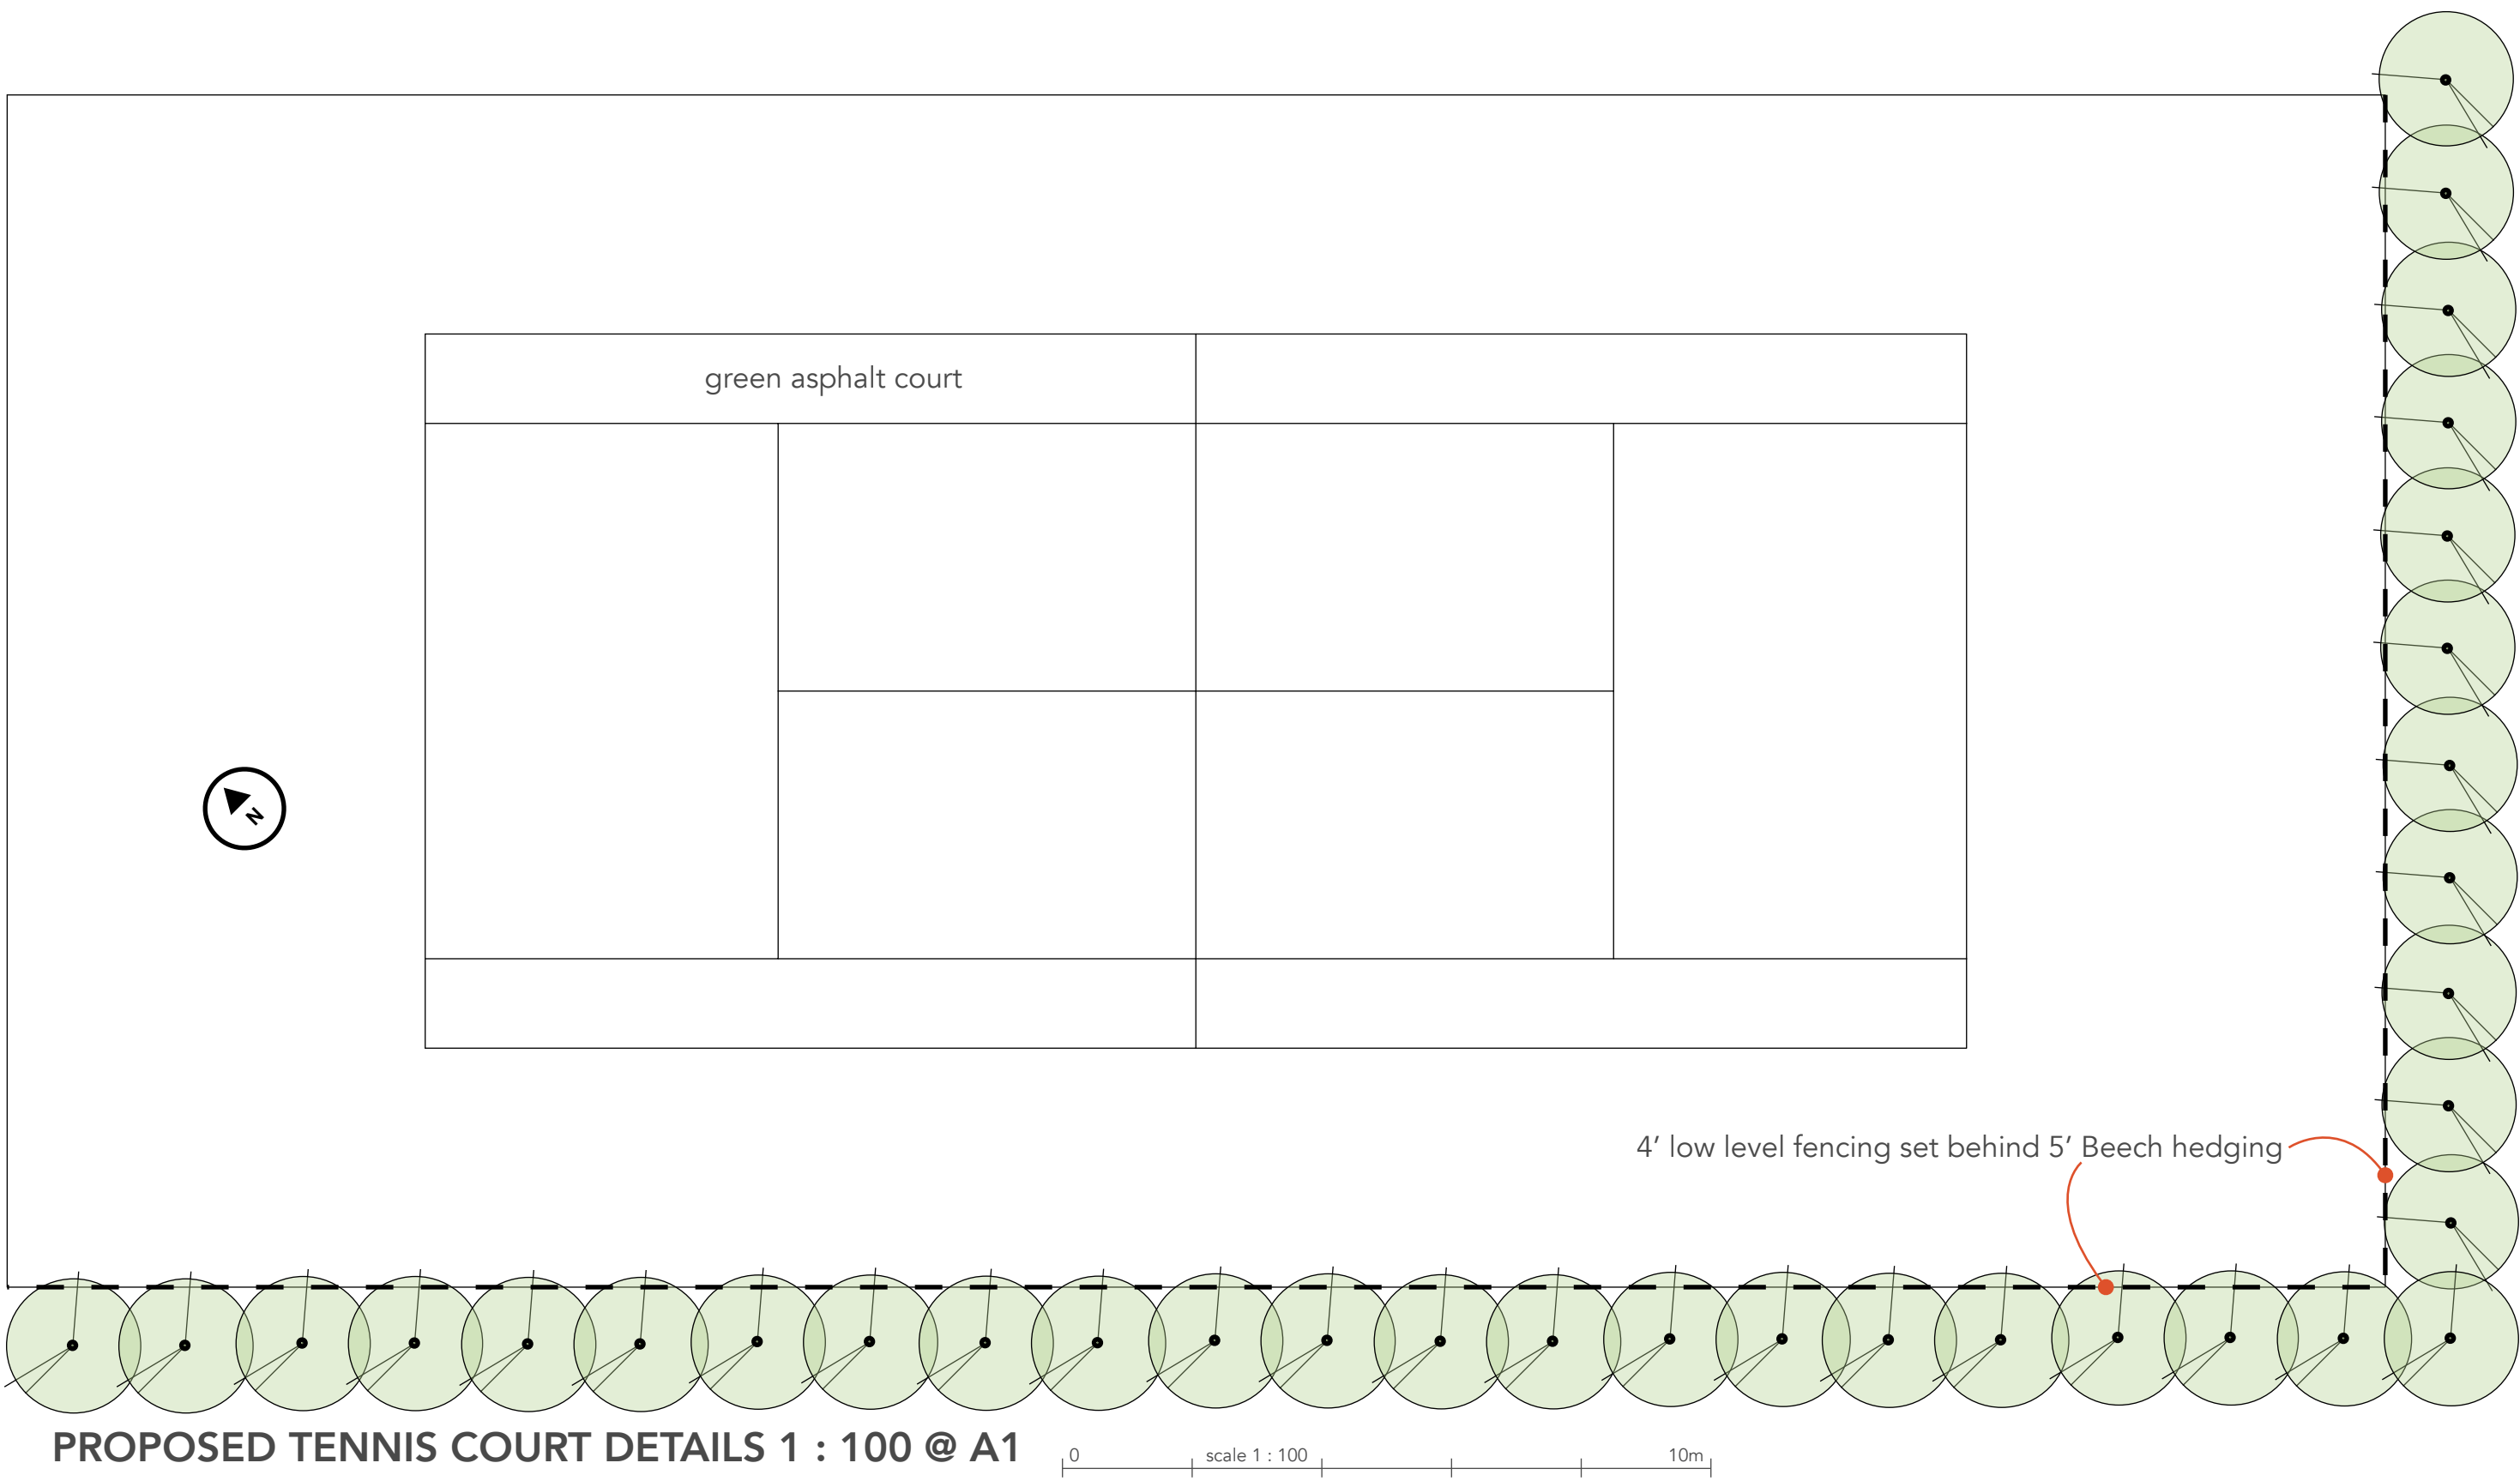

PROPOSED TENNIS COURT DETAILS 1 : 100 @ A1



POOL TO HAVE DARK BLUE LINER AND STONE PAVING SURROUND

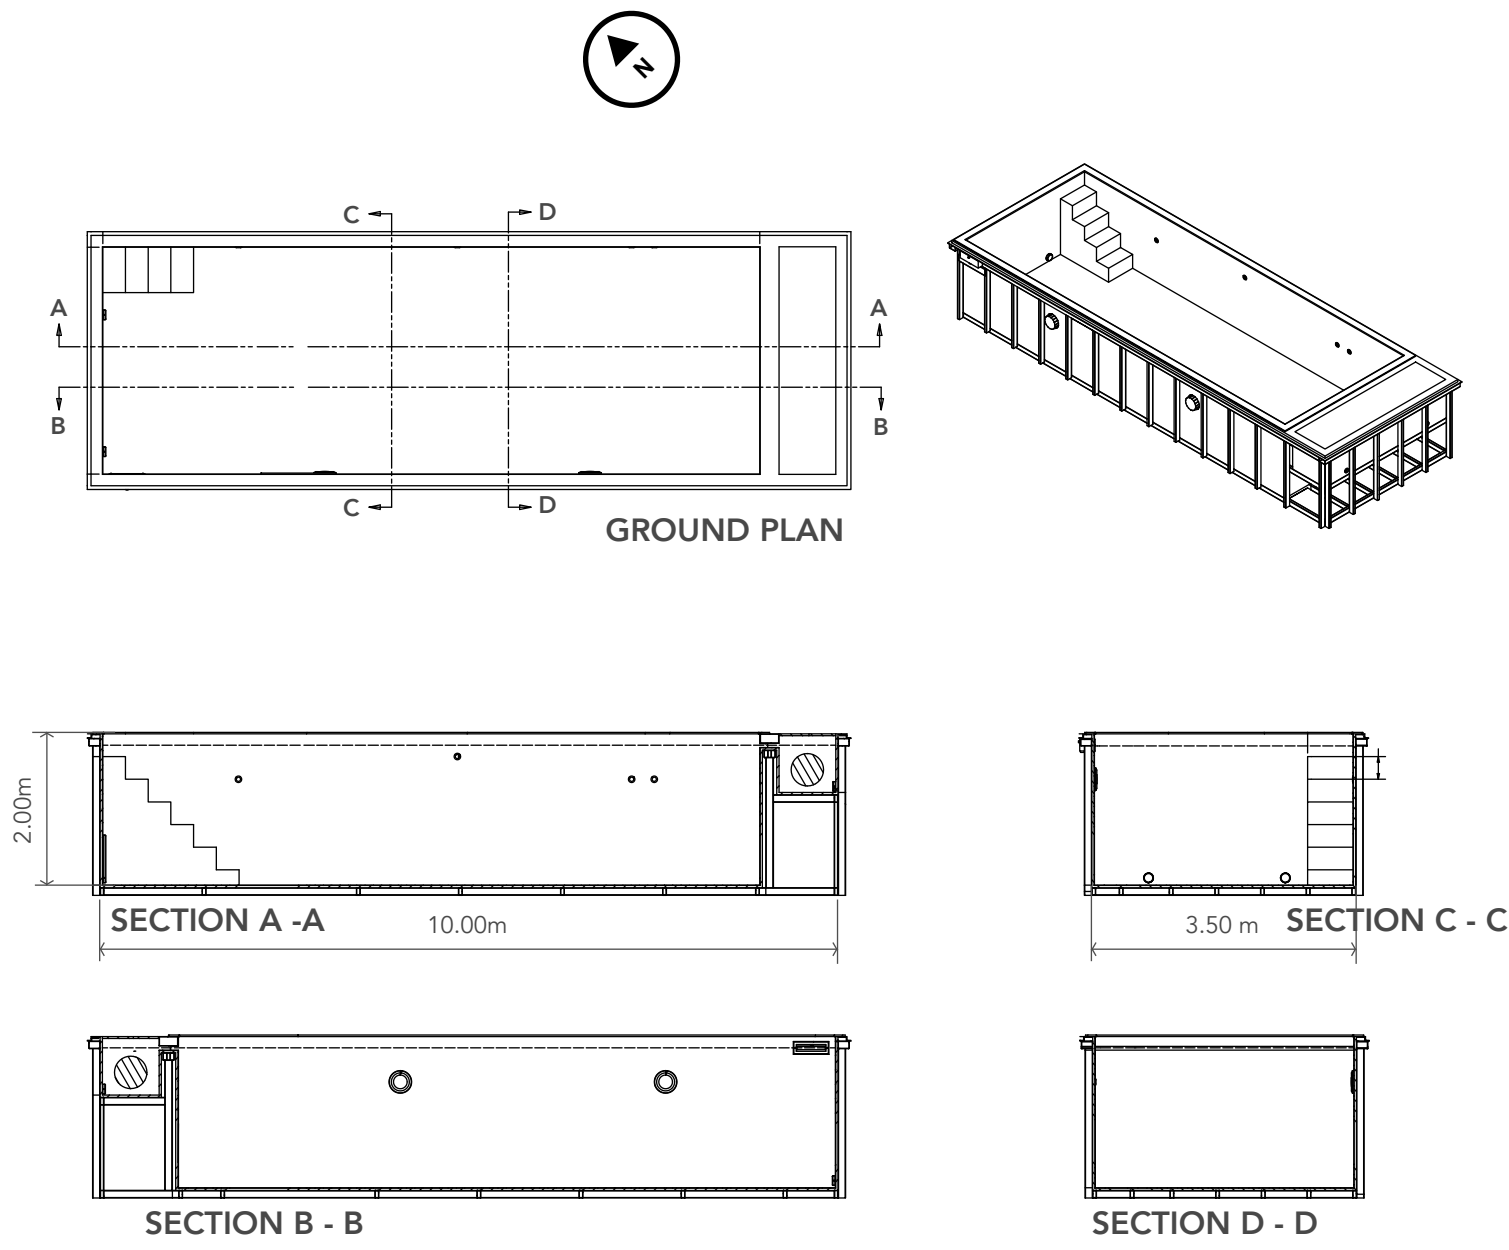

PROPOSED POOL DETAILS 1 : 100 @ A1