
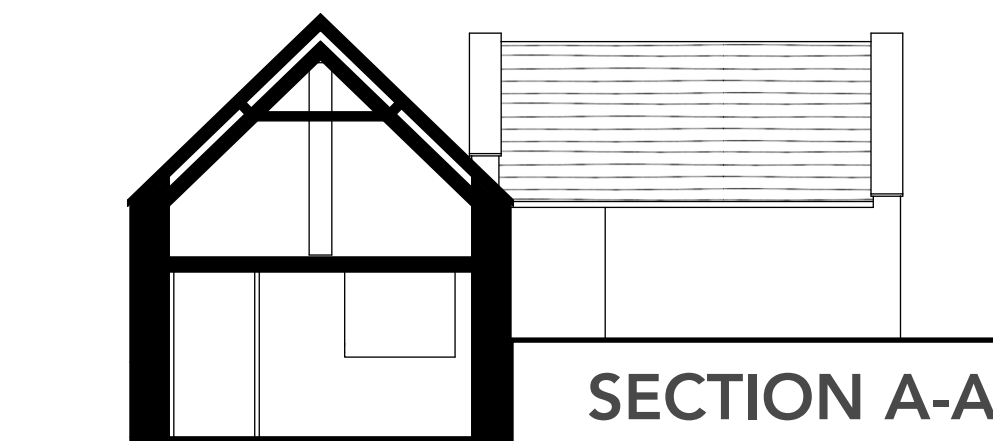
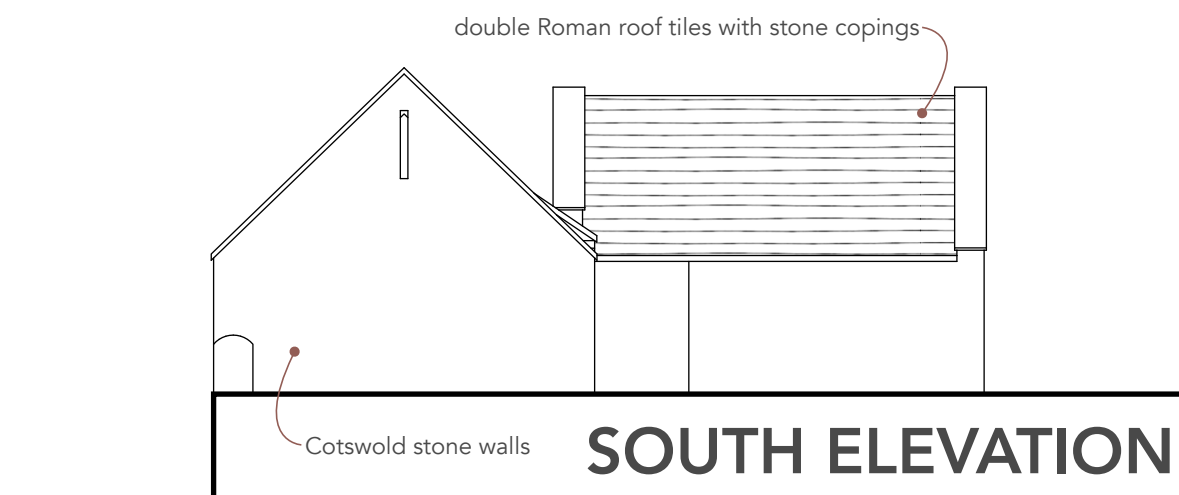
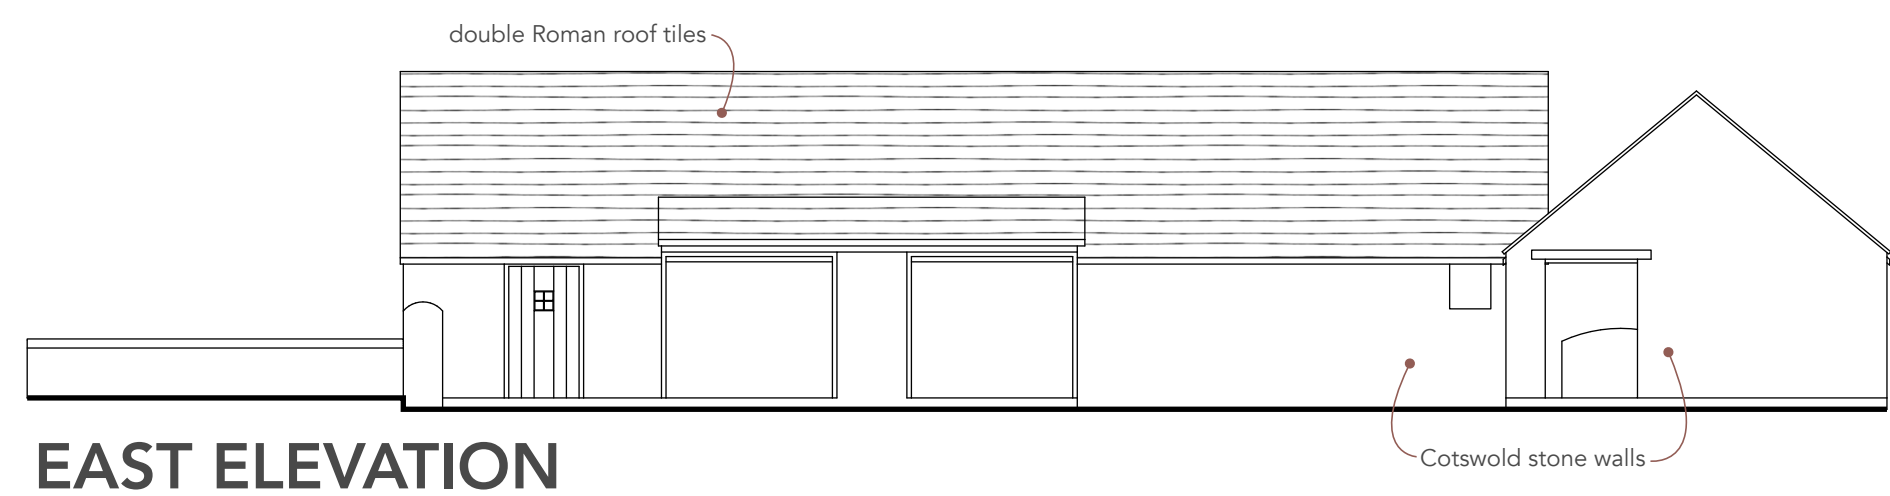
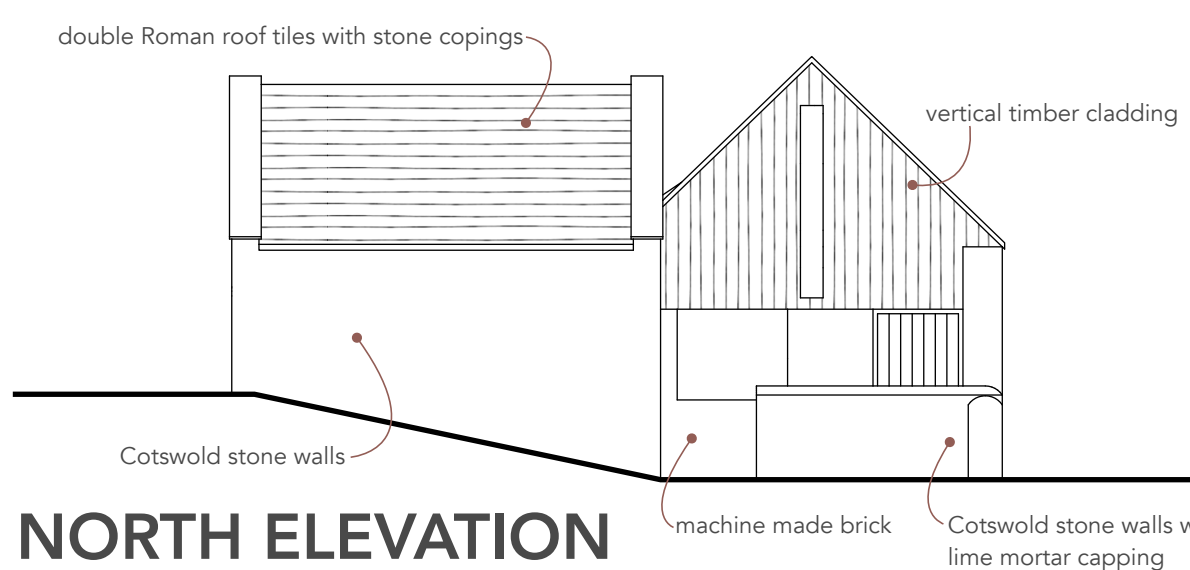
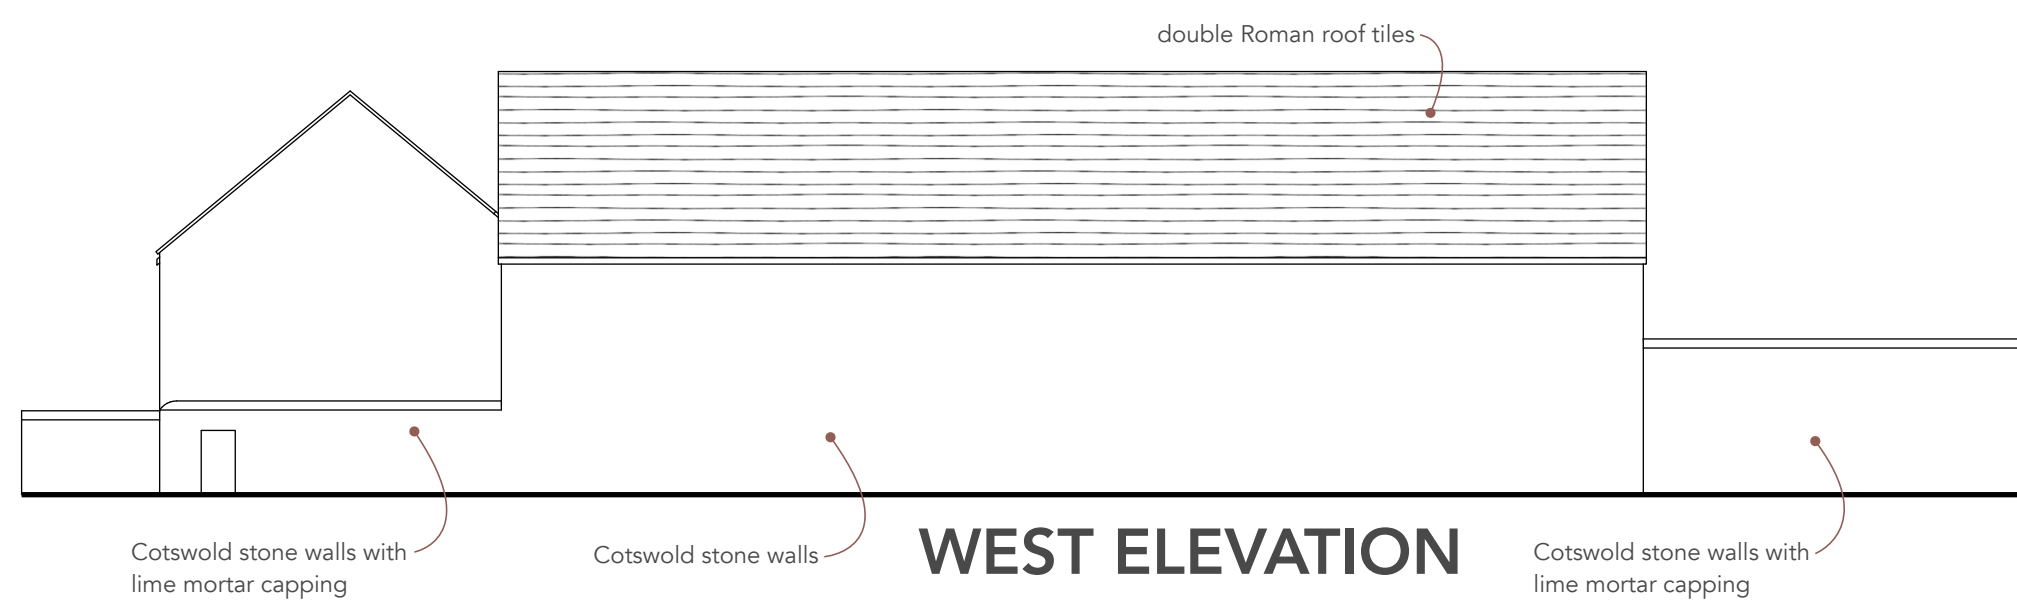
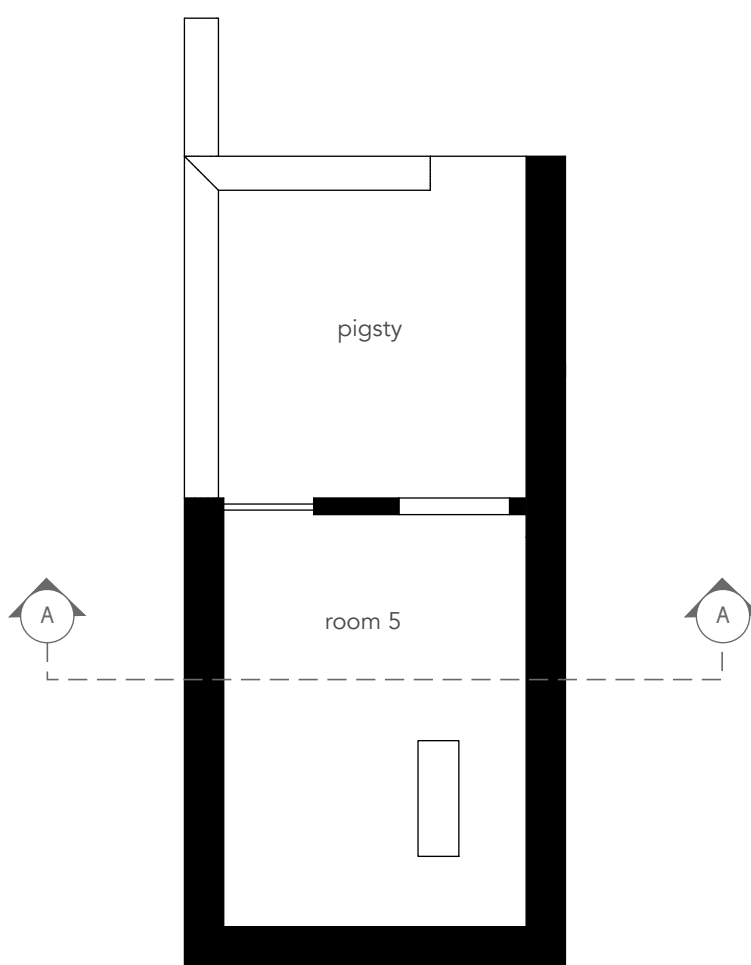
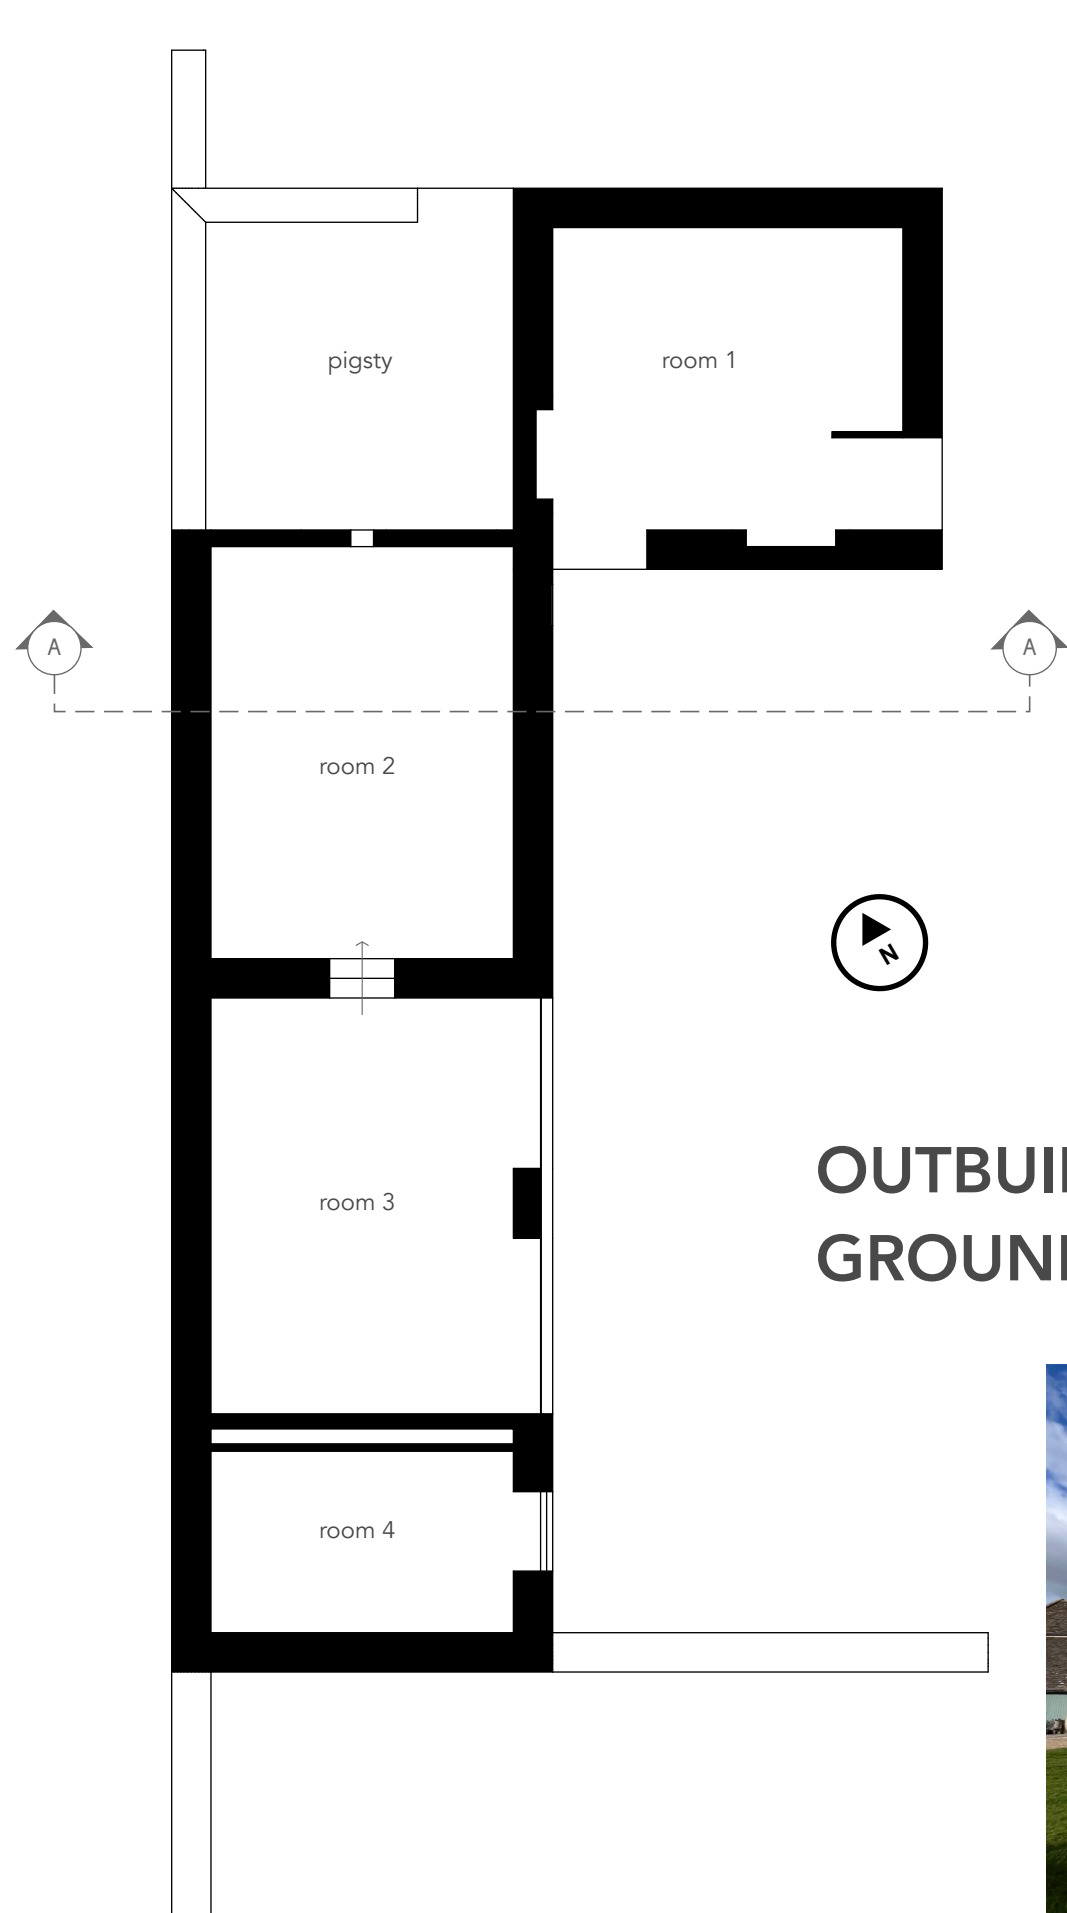


# MAIN HOUSE and OUTBUILDING EXISTING

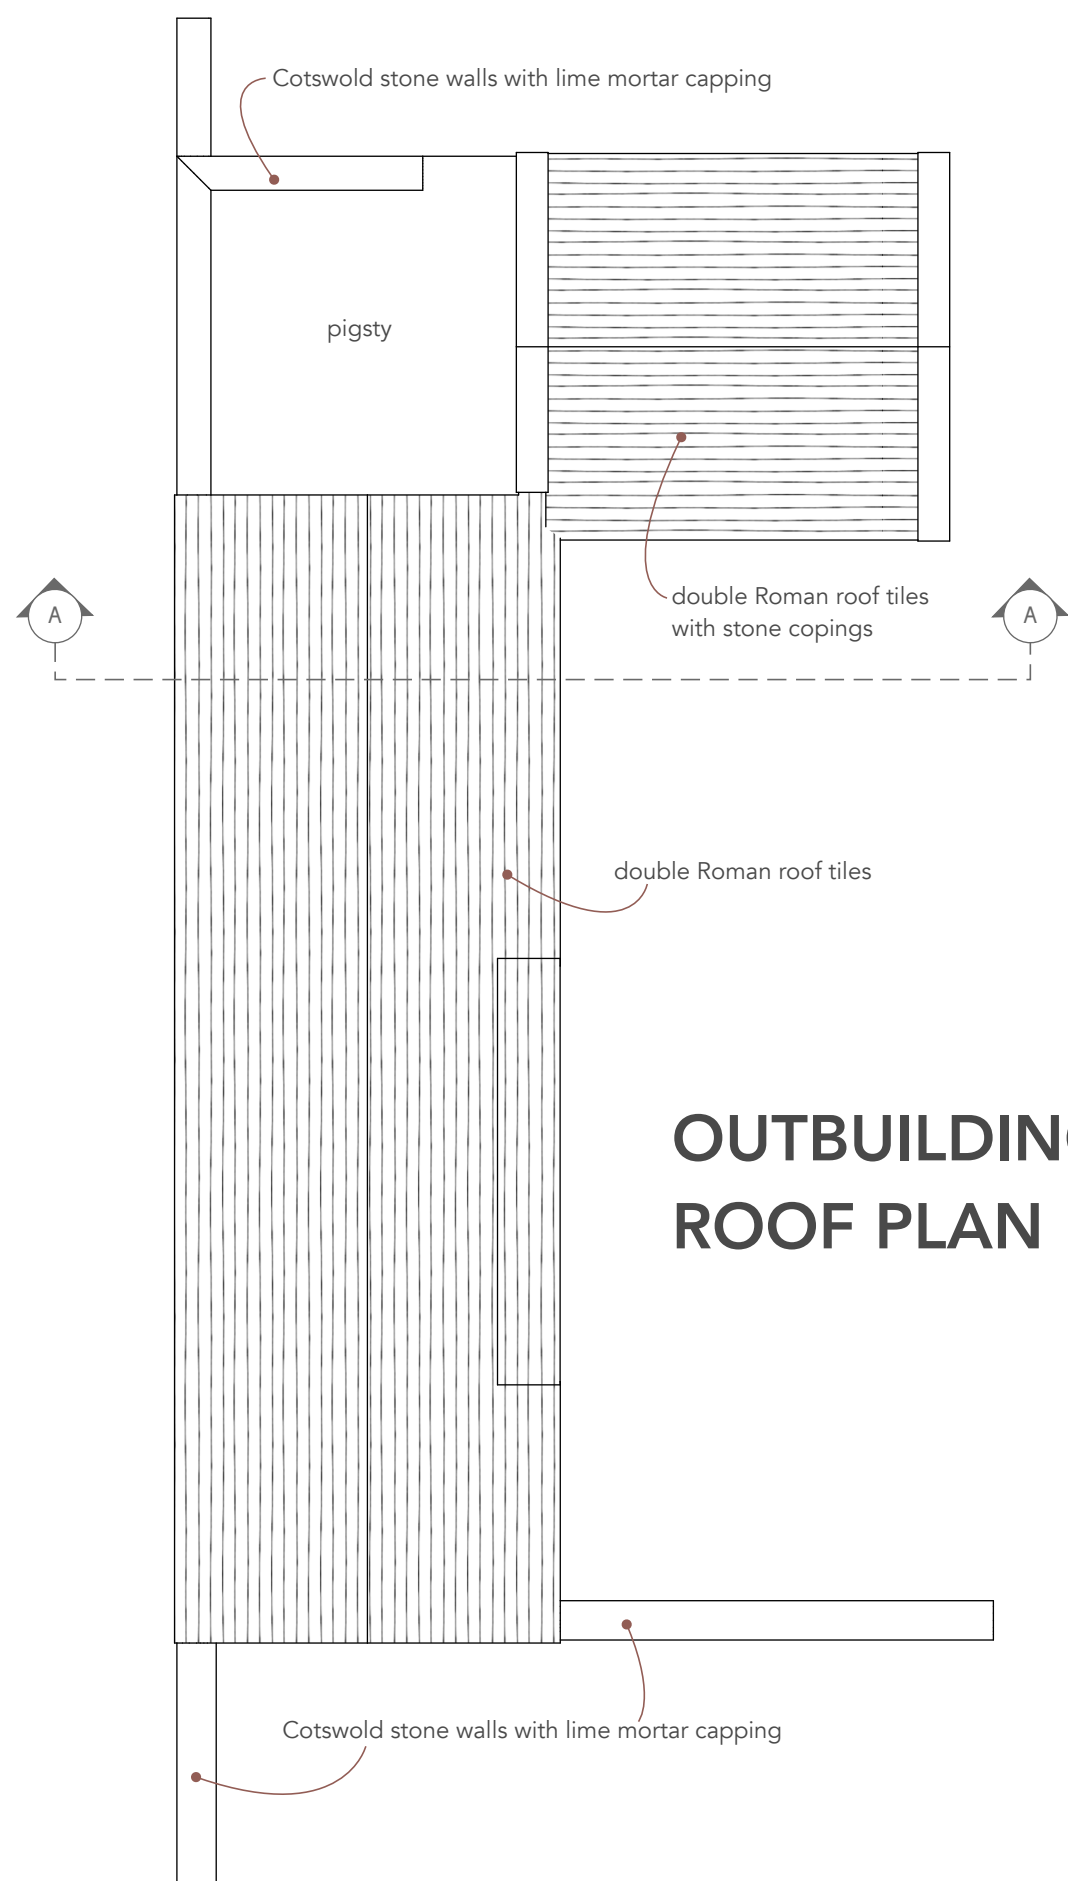

0 scale 1 : 100 10m

|   |                                                              |
|---|--------------------------------------------------------------|
| all dimensions to be confirmed on site<br>all works to be carried out in accordance with current Building Regulations.<br>drawings and design is copyright of SE Architecture and may not be copied, altered or reproduced without authority |                                                              |
| project:   | Latimer Manor. West Kingston<br>SN14 7JQ                     |
| drawing:   | Main House and Outbuilding.<br>Existing Plans and Elevations |
| 1 : 100 on A1   |                                                              |
| March 2025   |                                                              |
| SE Architecture<br>07814 685519<br>www.se-architecture.co.uk   |                                                              |