



SOLAR PANELS




TYPICAL 3D VIEW NTS.

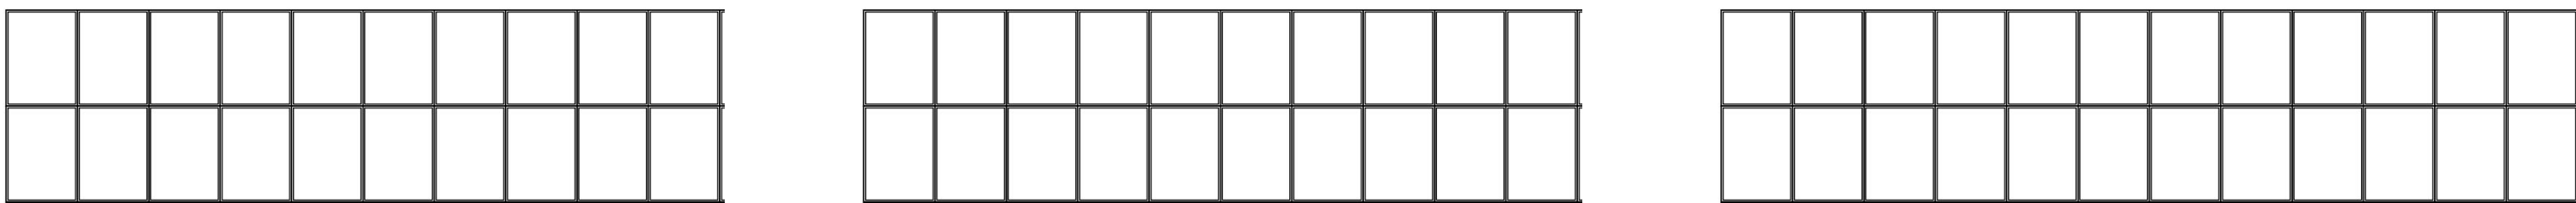



PLAN 1:100

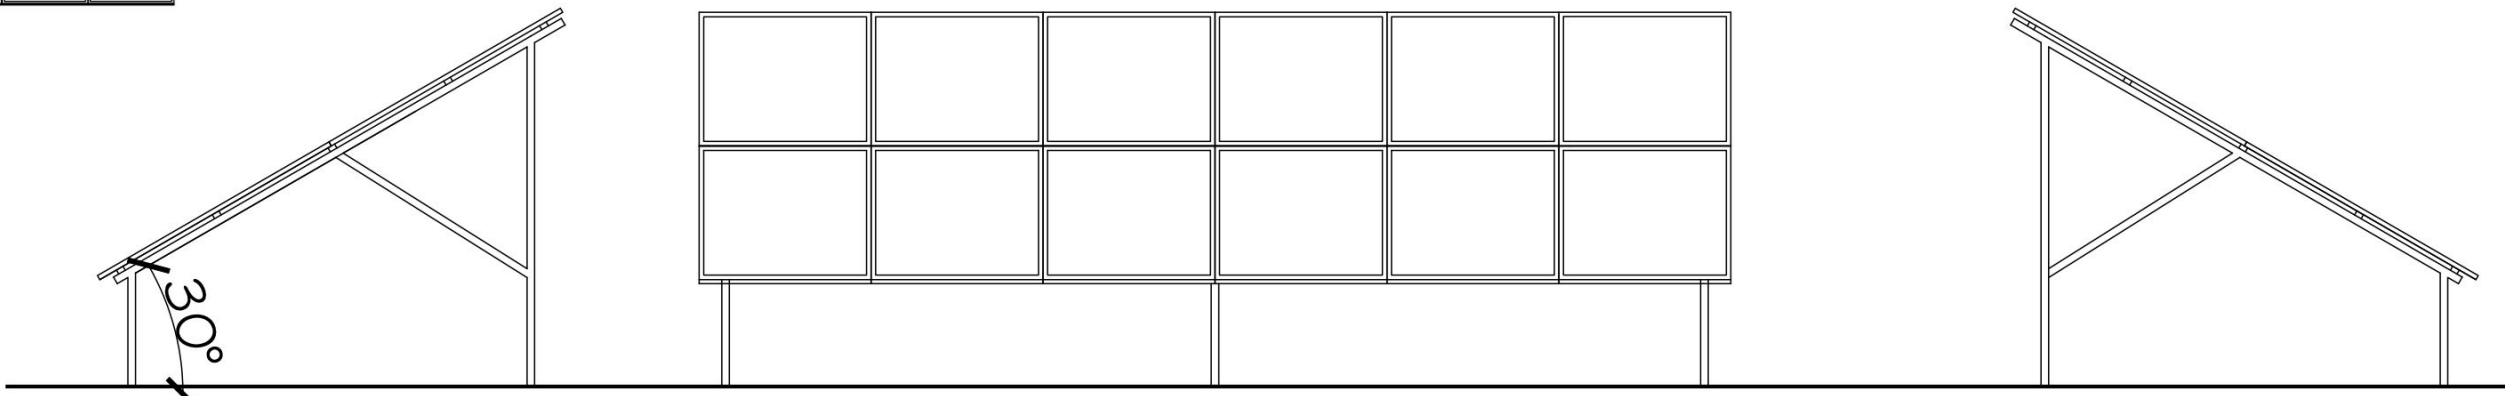

SIDE & REAR ELEVATIONS 1:50

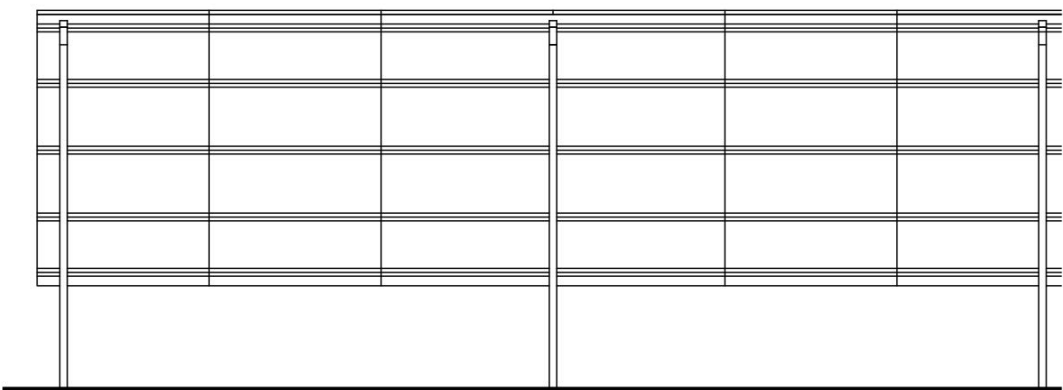

REAR ELEVATION 1:50

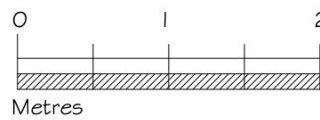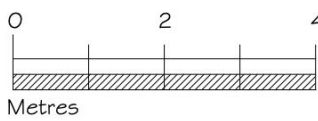

all dimensions to be confirmed on site all works to be carried out in accordance with current Building Regulations drawings and design is copyright of SE Architecture and may not be copied, altered or reproduced without authority	
project:	Latimer Manor, West Kingston SN14 7JQ
drawing:	Solar Panels Proposed Details 1 : 50 and 1 : 100 on A1 March 2025
SE Architecture 07814 685519 www.se-architecture.co.uk	