




MAIN HOUSE and OUTBUILDING PROPOSED

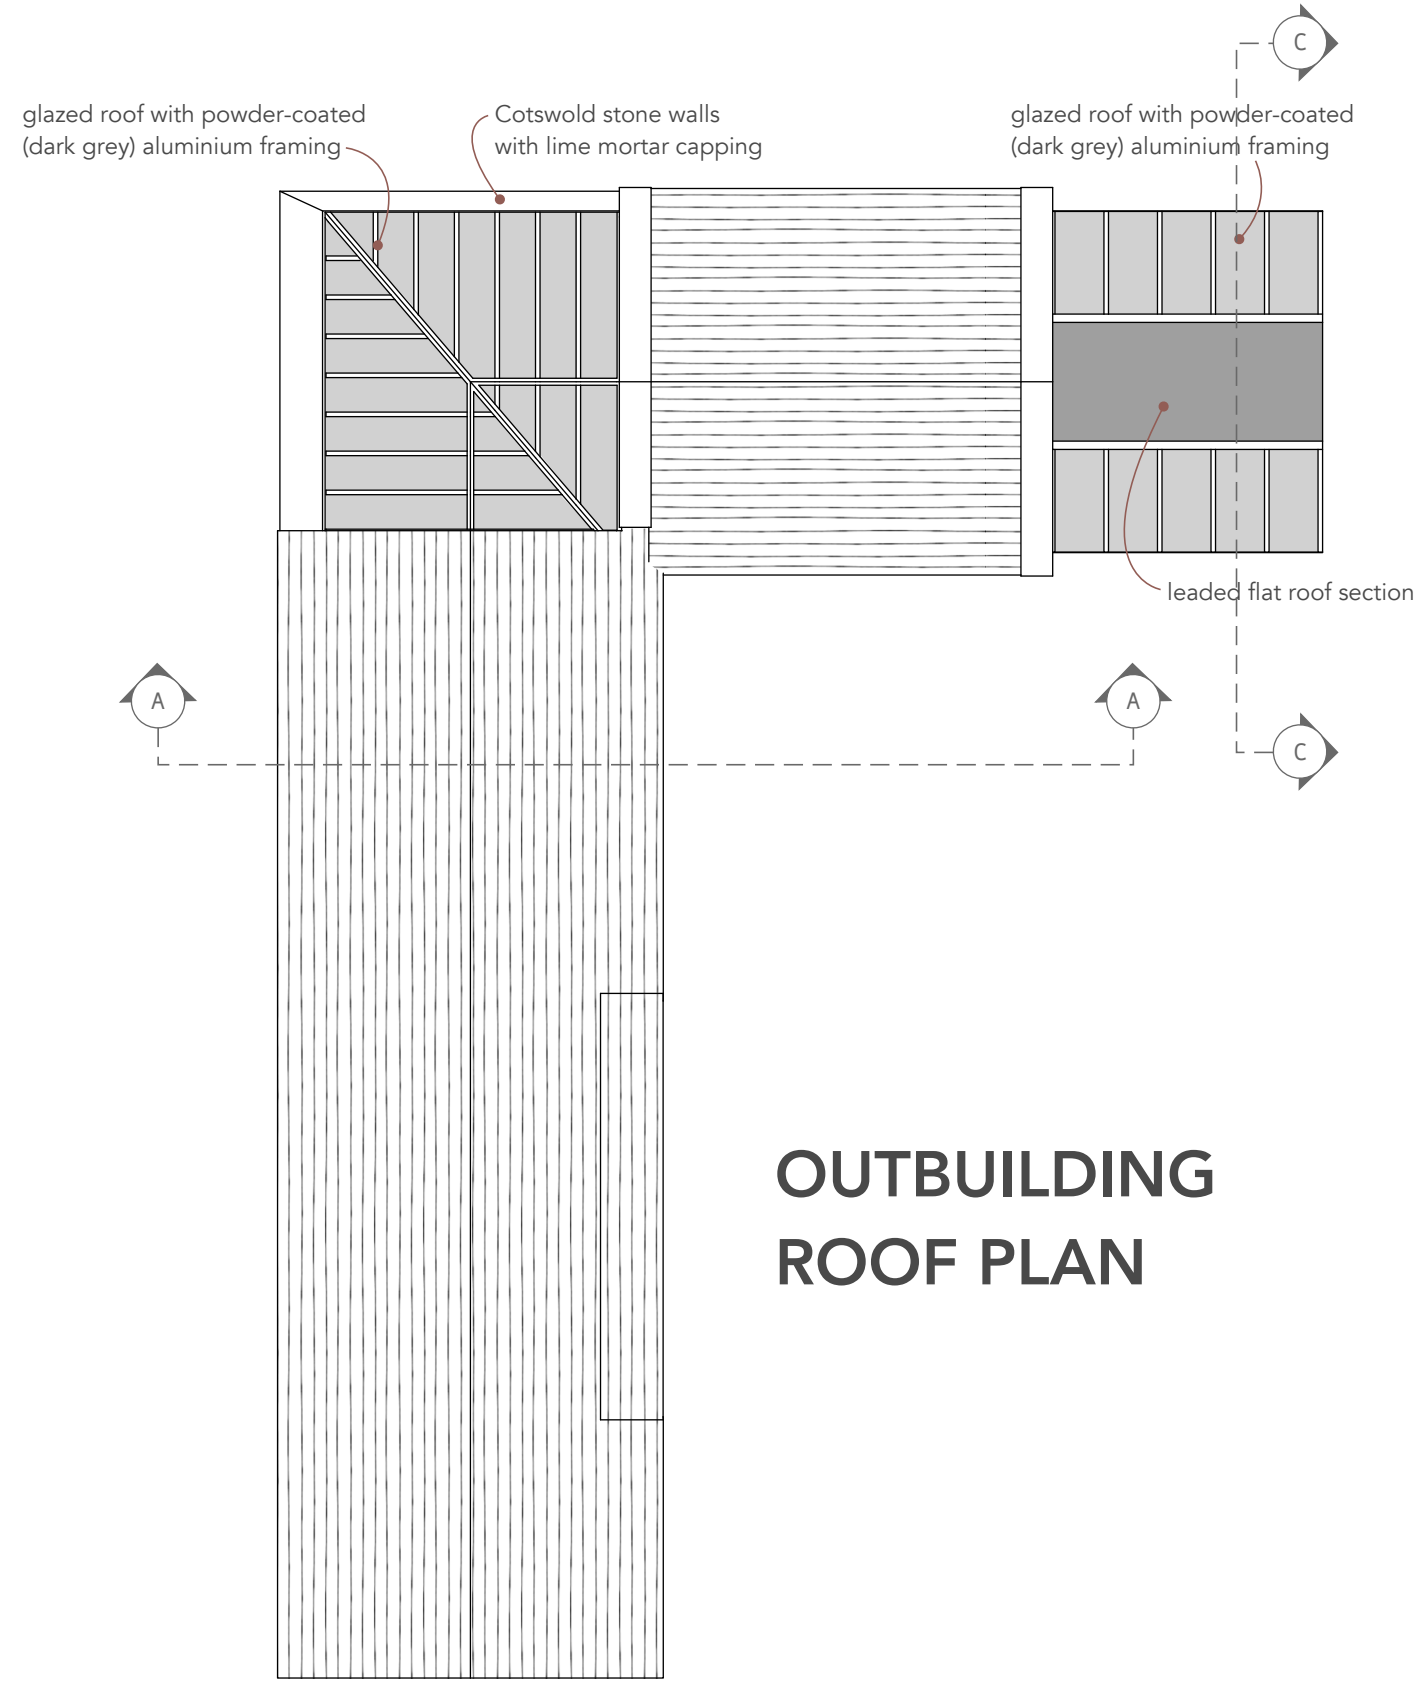


OUTBUILDING ROOF PLAN

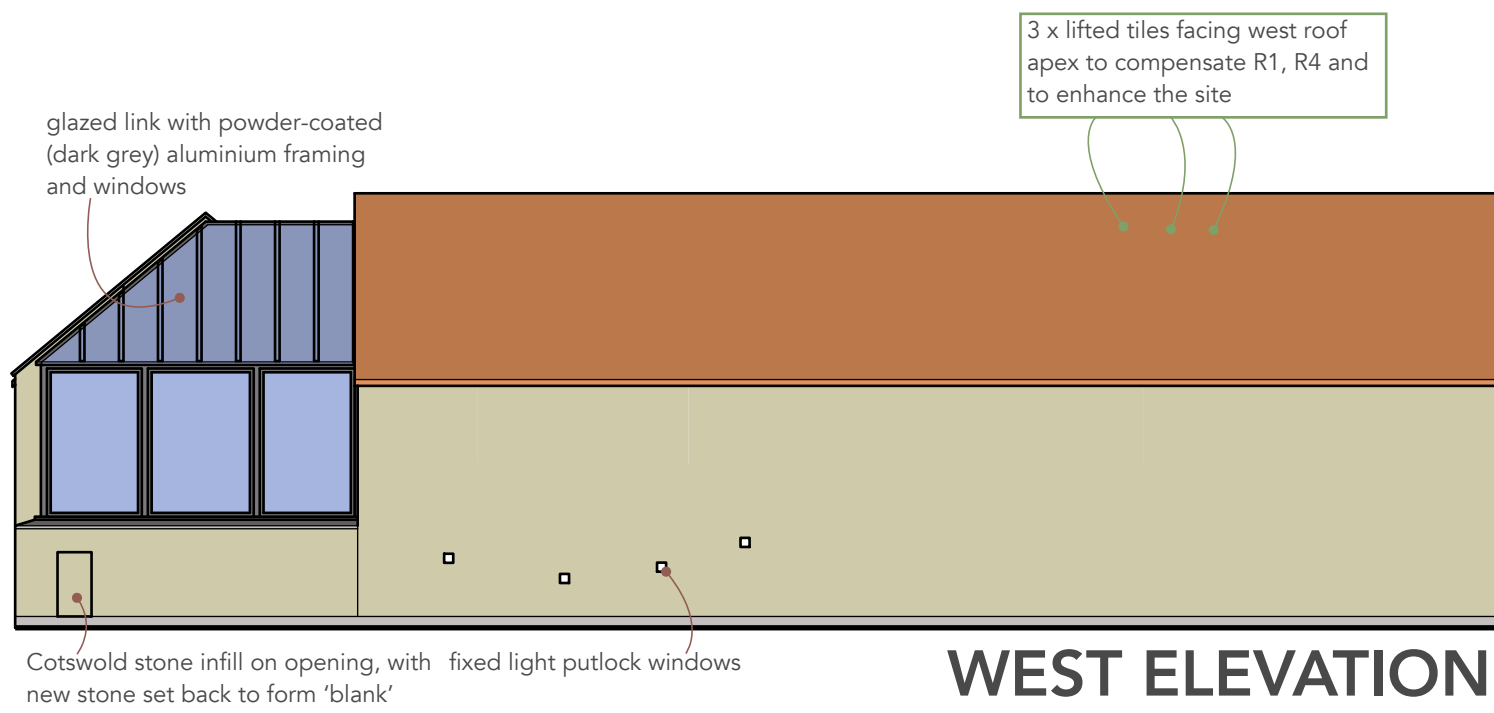


WEST ELEVATION

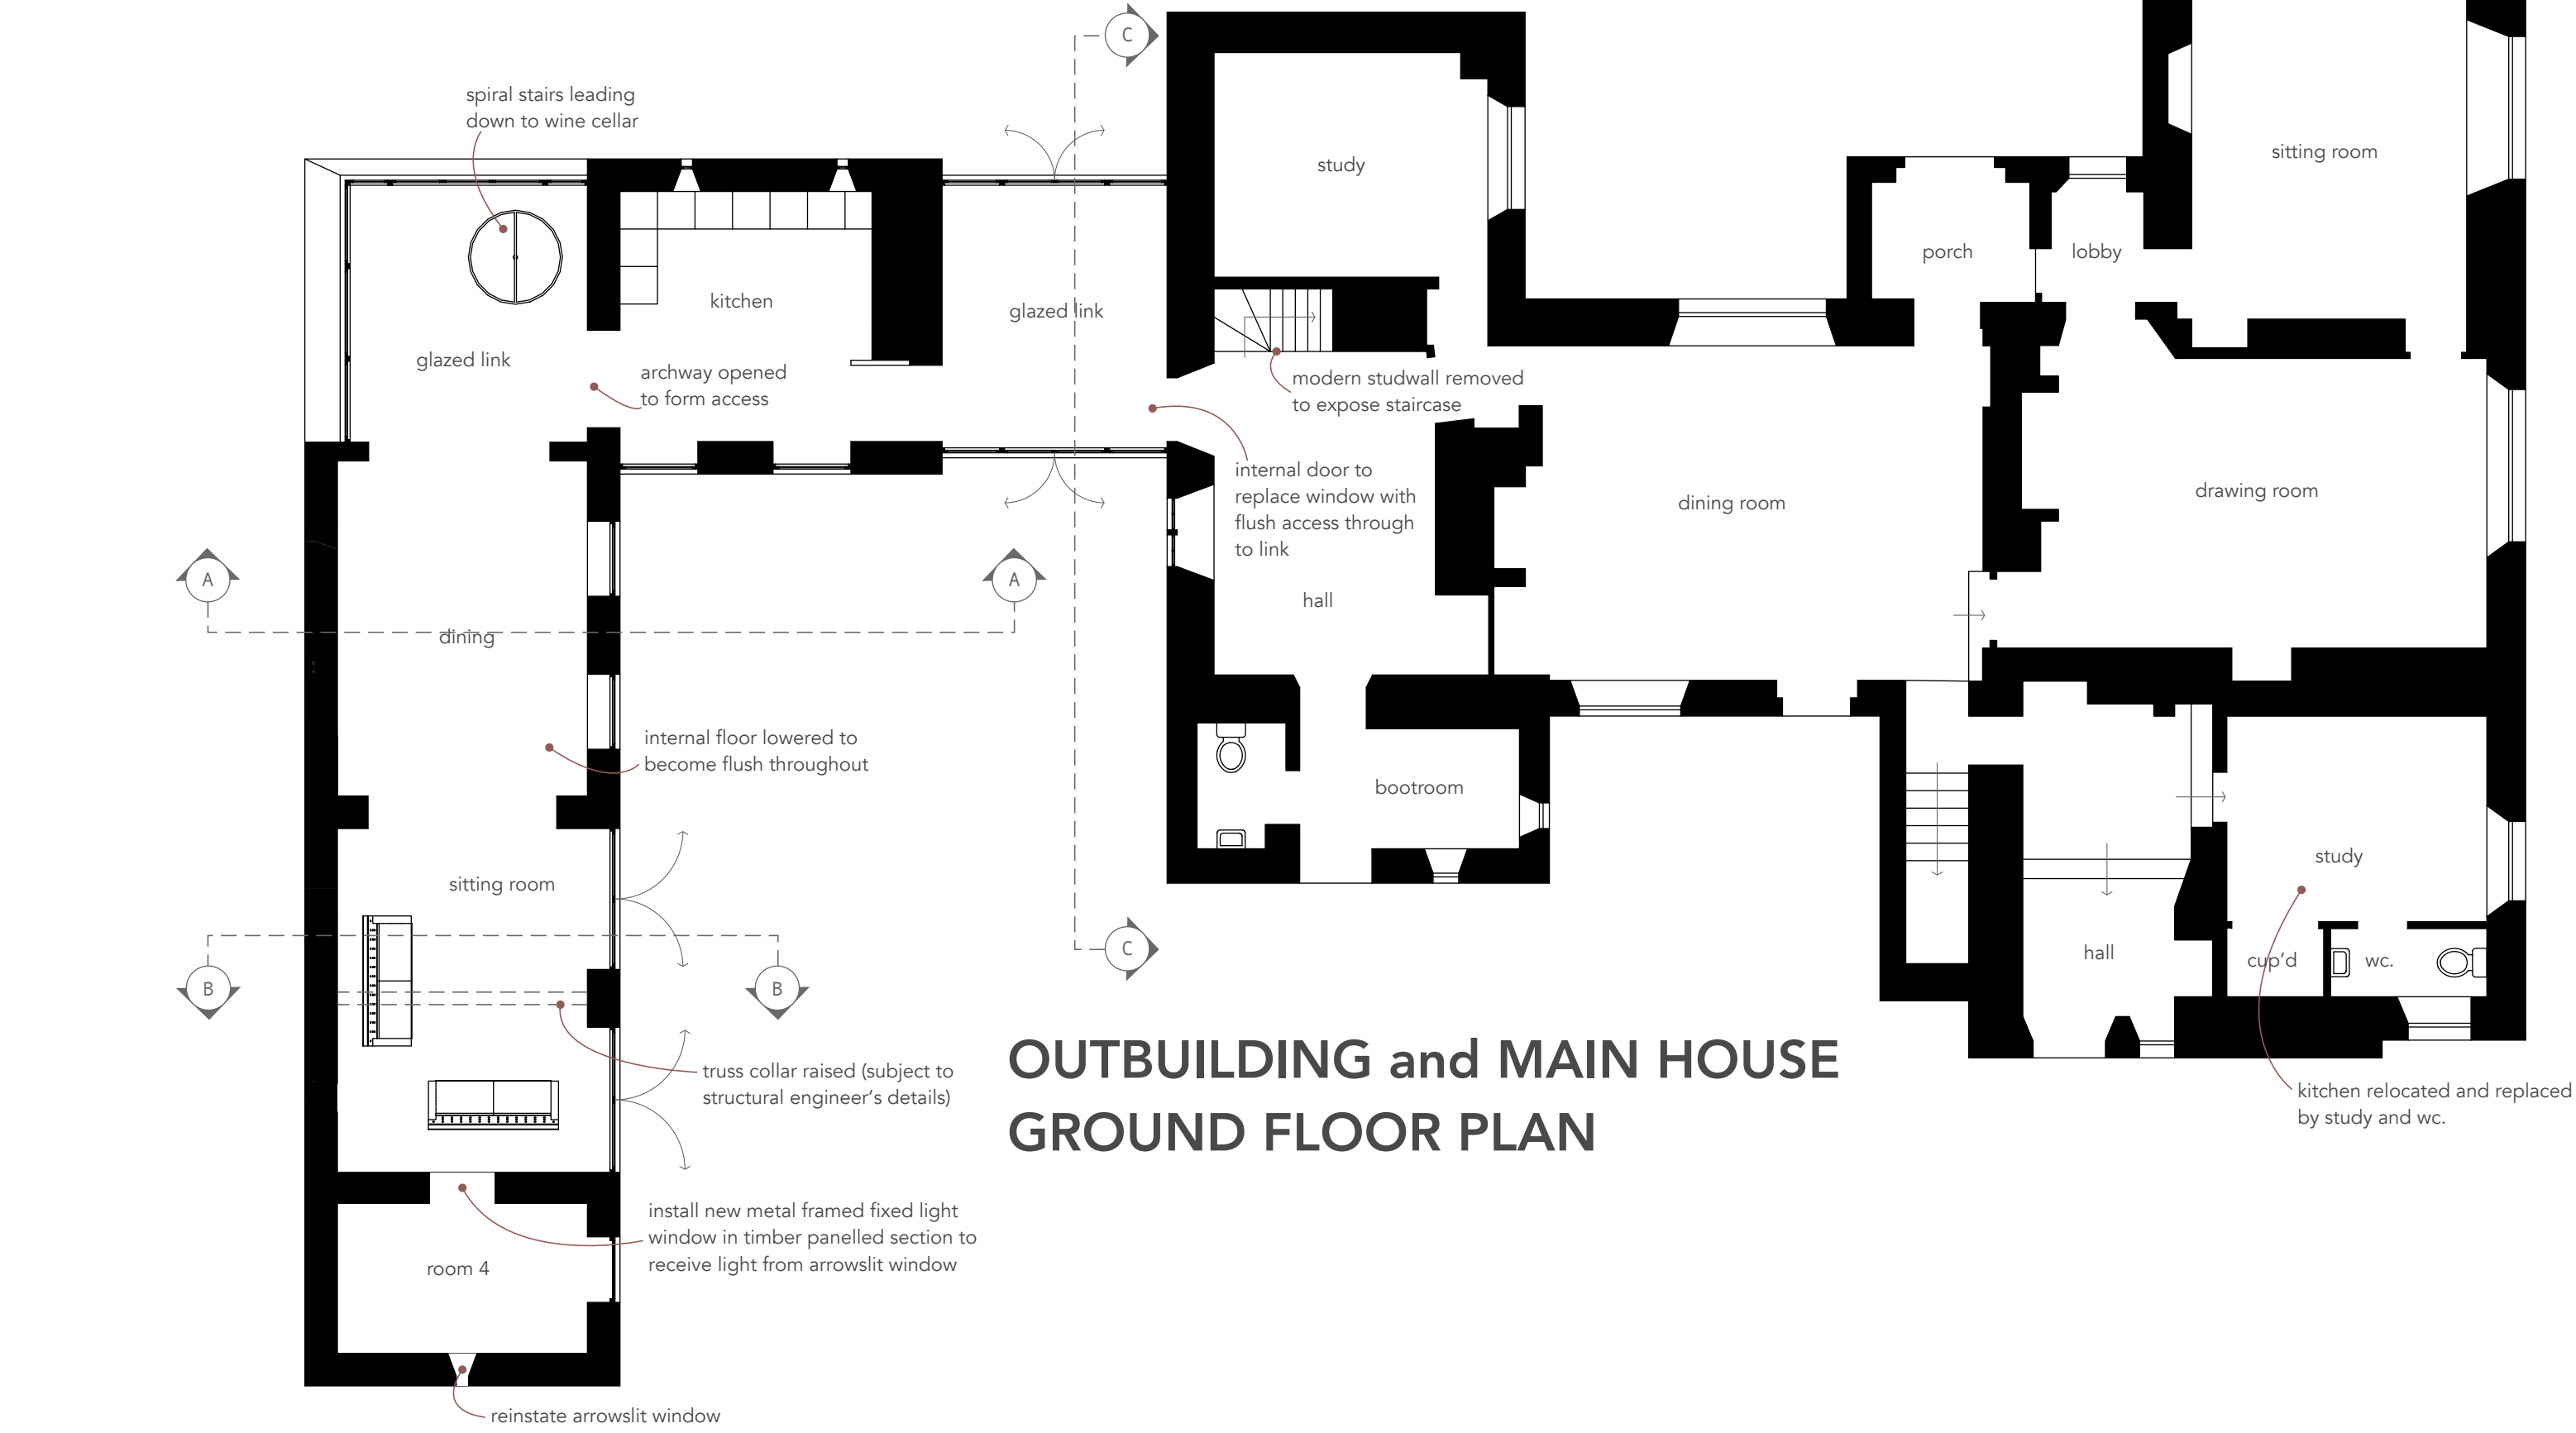


OUTBUILDING and MAIN HOUSE GROUND FLOOR PLAN

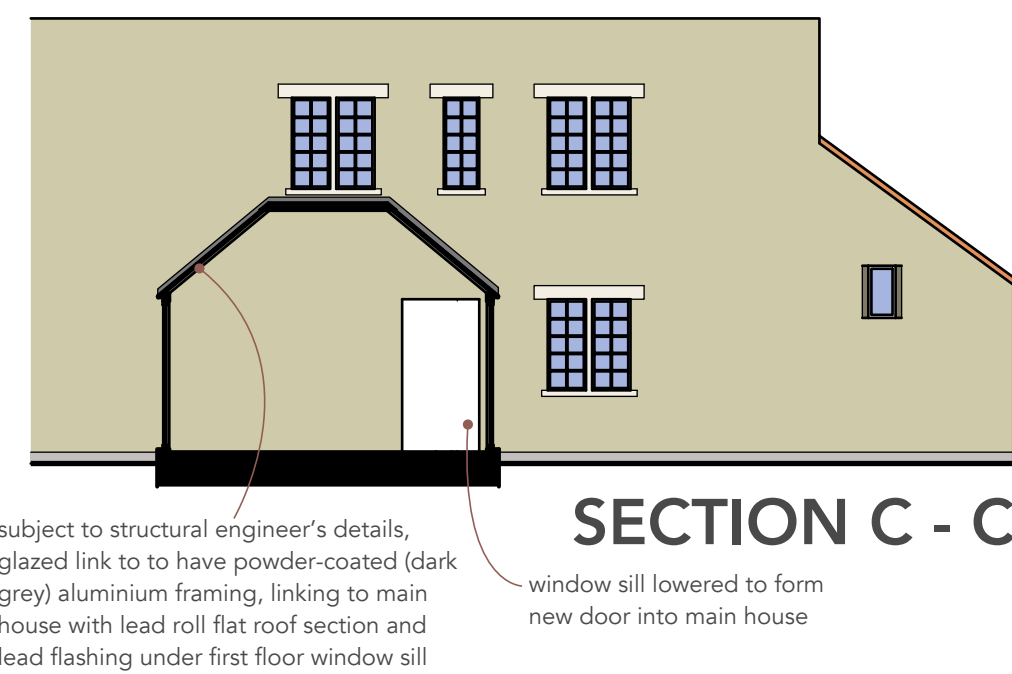


SECTION C - C

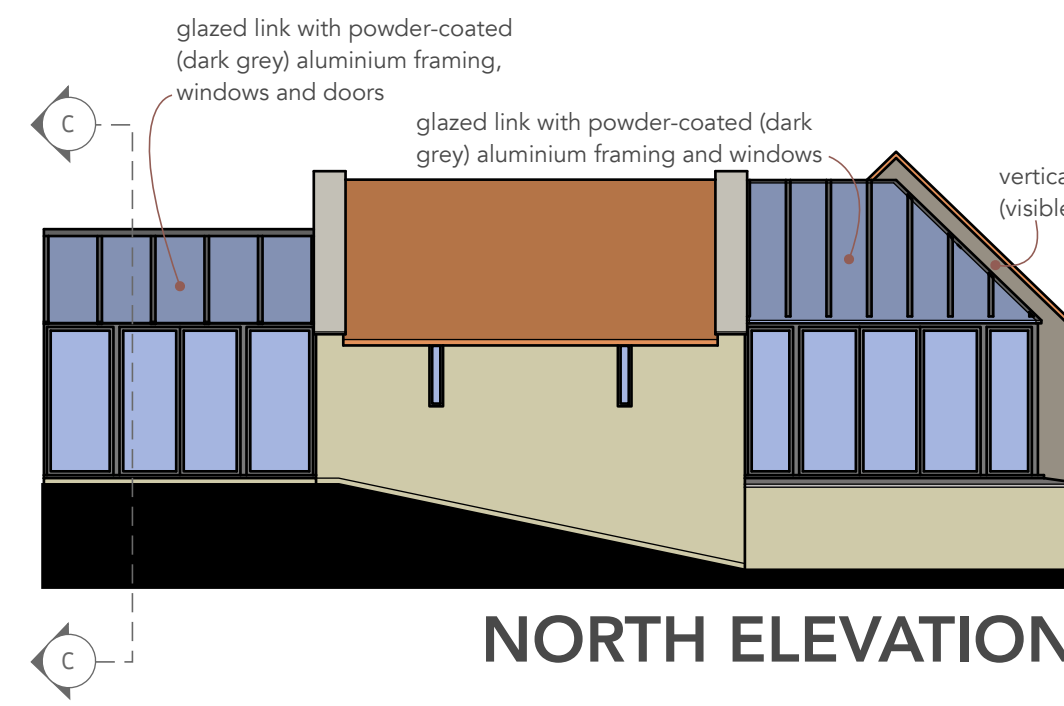


NORTH ELEVATION

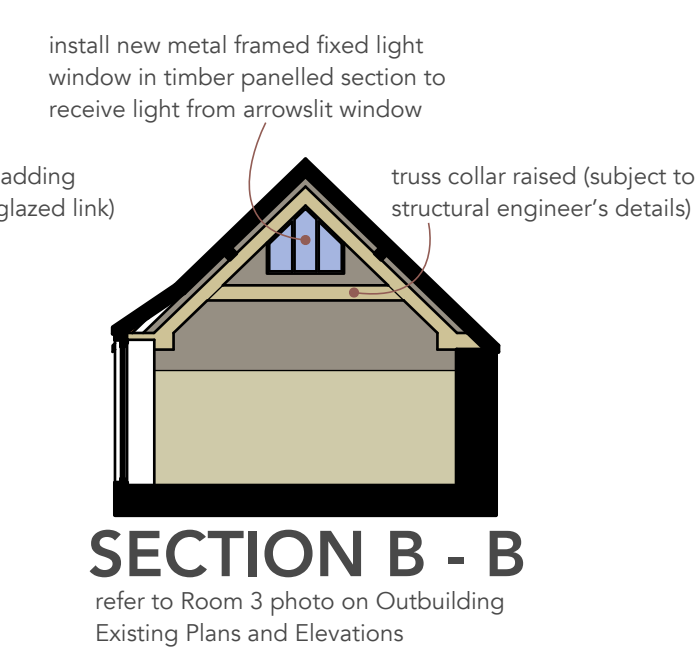

SECTION B - E

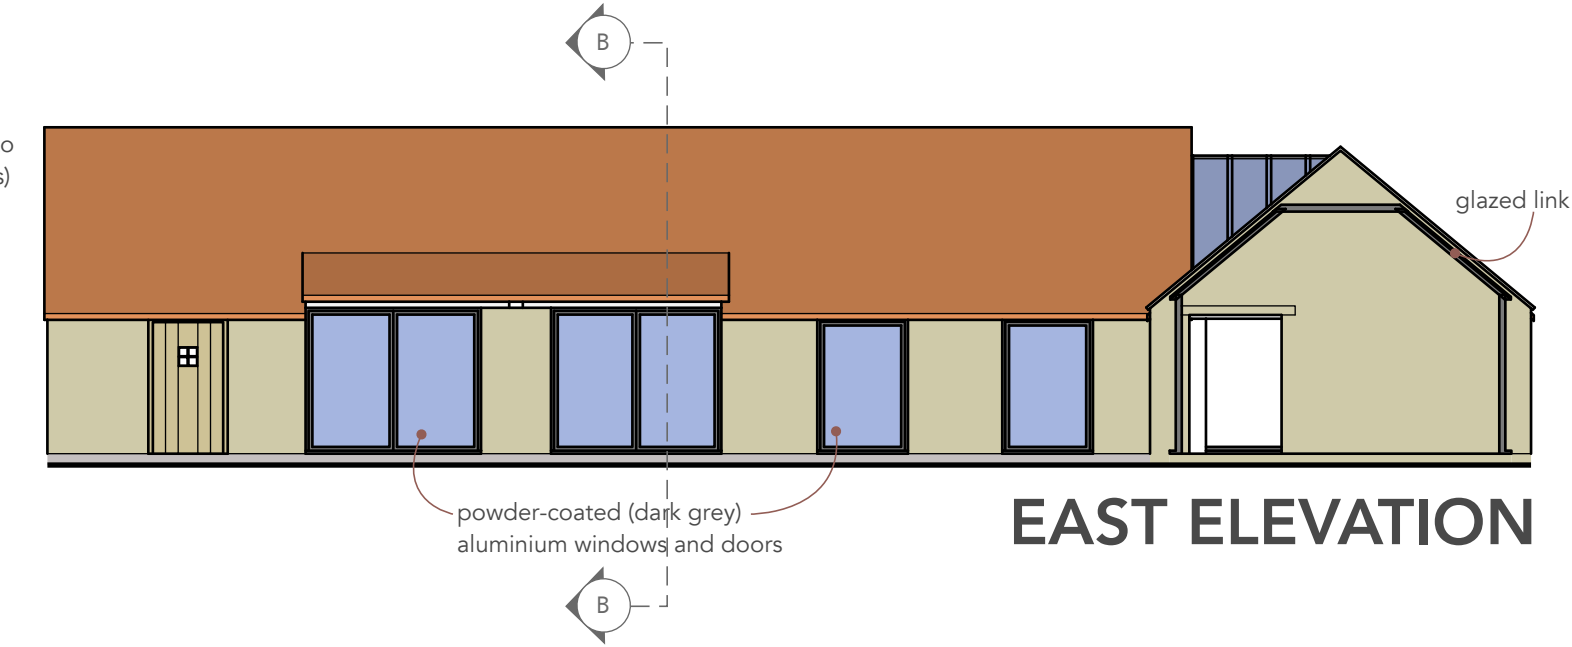


EAST ELEVATION

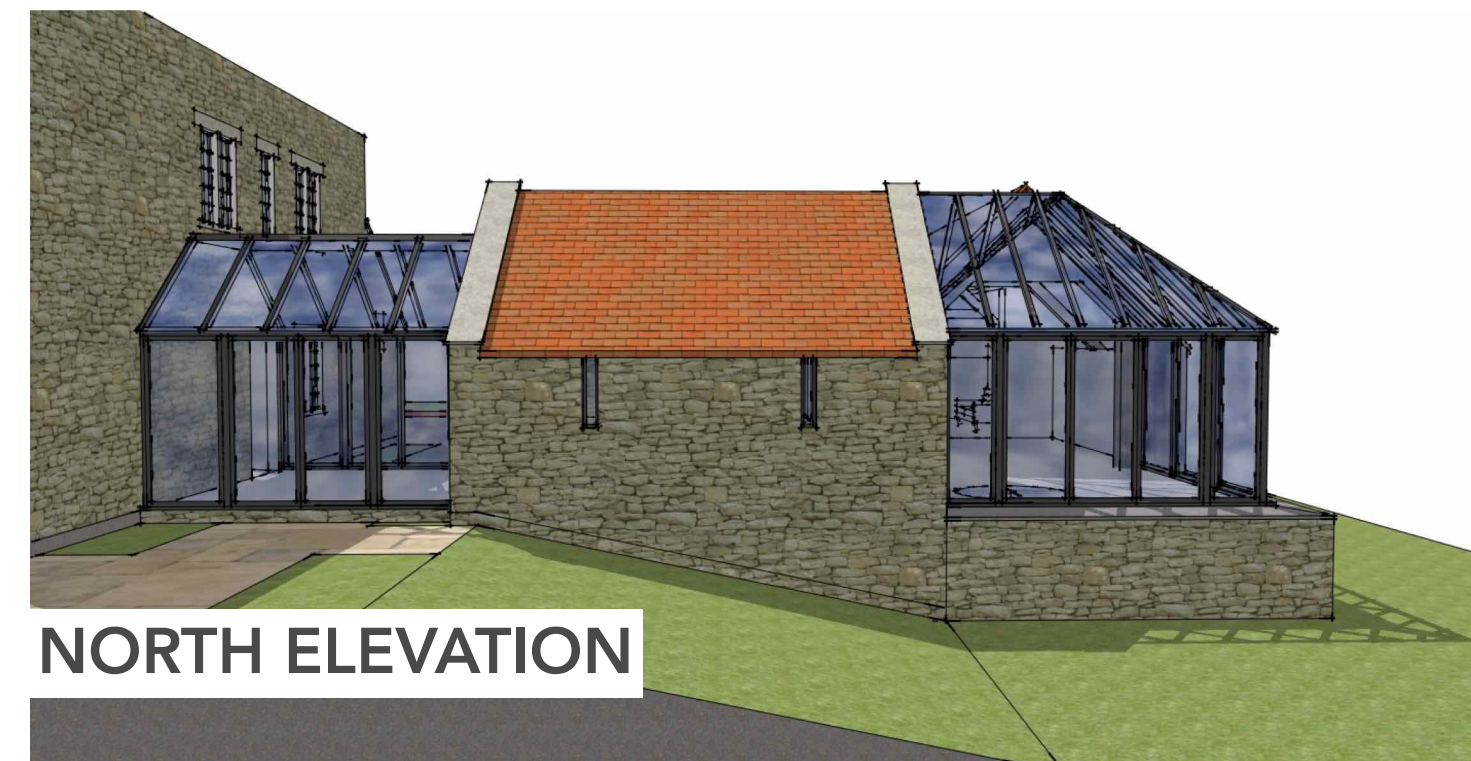


NORTH ELEVATION



EAST ELEVATION

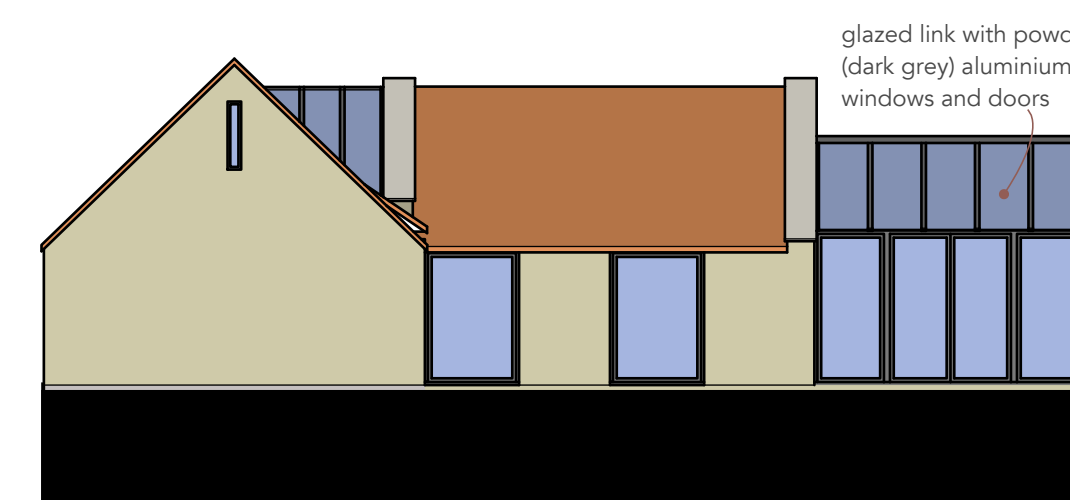

SOUTH ELEVATION

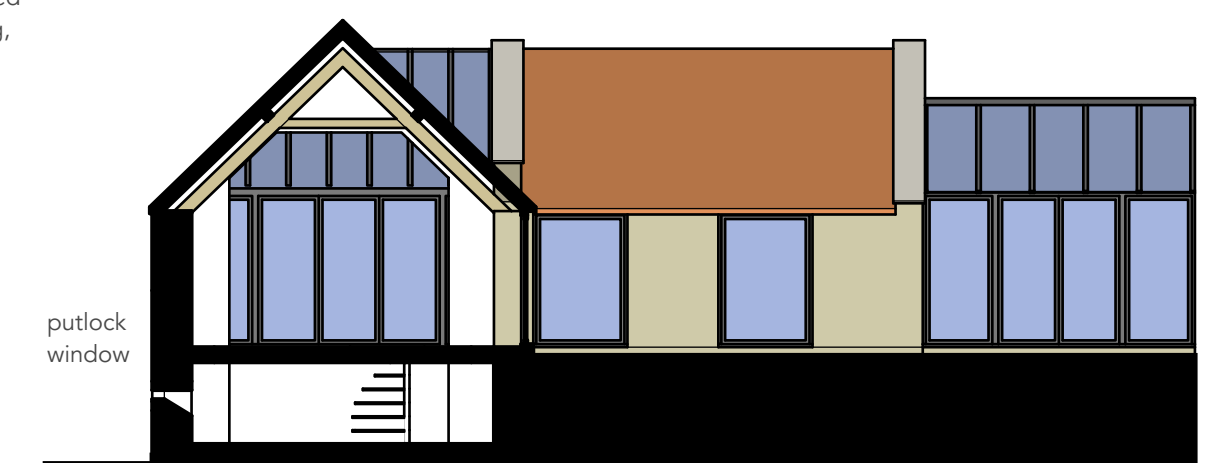

SECTION A-A



SOUTH ELEVATION



all dimensions to be confirmed on site
all works to be carried out in accordance with current Building Regulations
drawings and design is copyright of SE Architecture and may not be copied, altered
or reproduced without authority

project: **Latimer Manor. West Kingston**
SN14 7JQ

drawing: **Main House and Outbuilding.
Proposed Plans and Elevations**

1 : 100 on A1

March 2025

SE Architecture

07814 685519
www.se-architecture.co.uk