
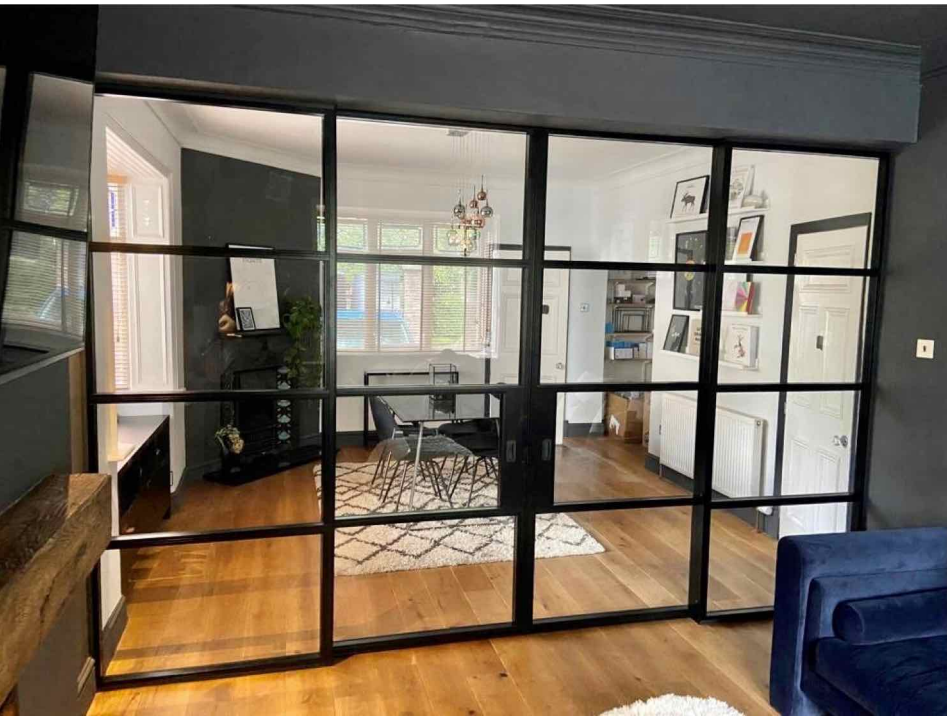
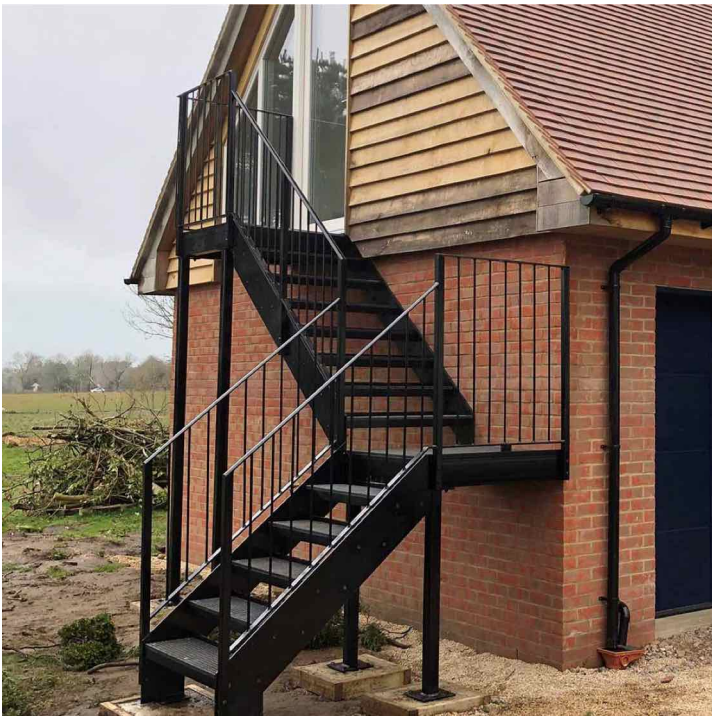
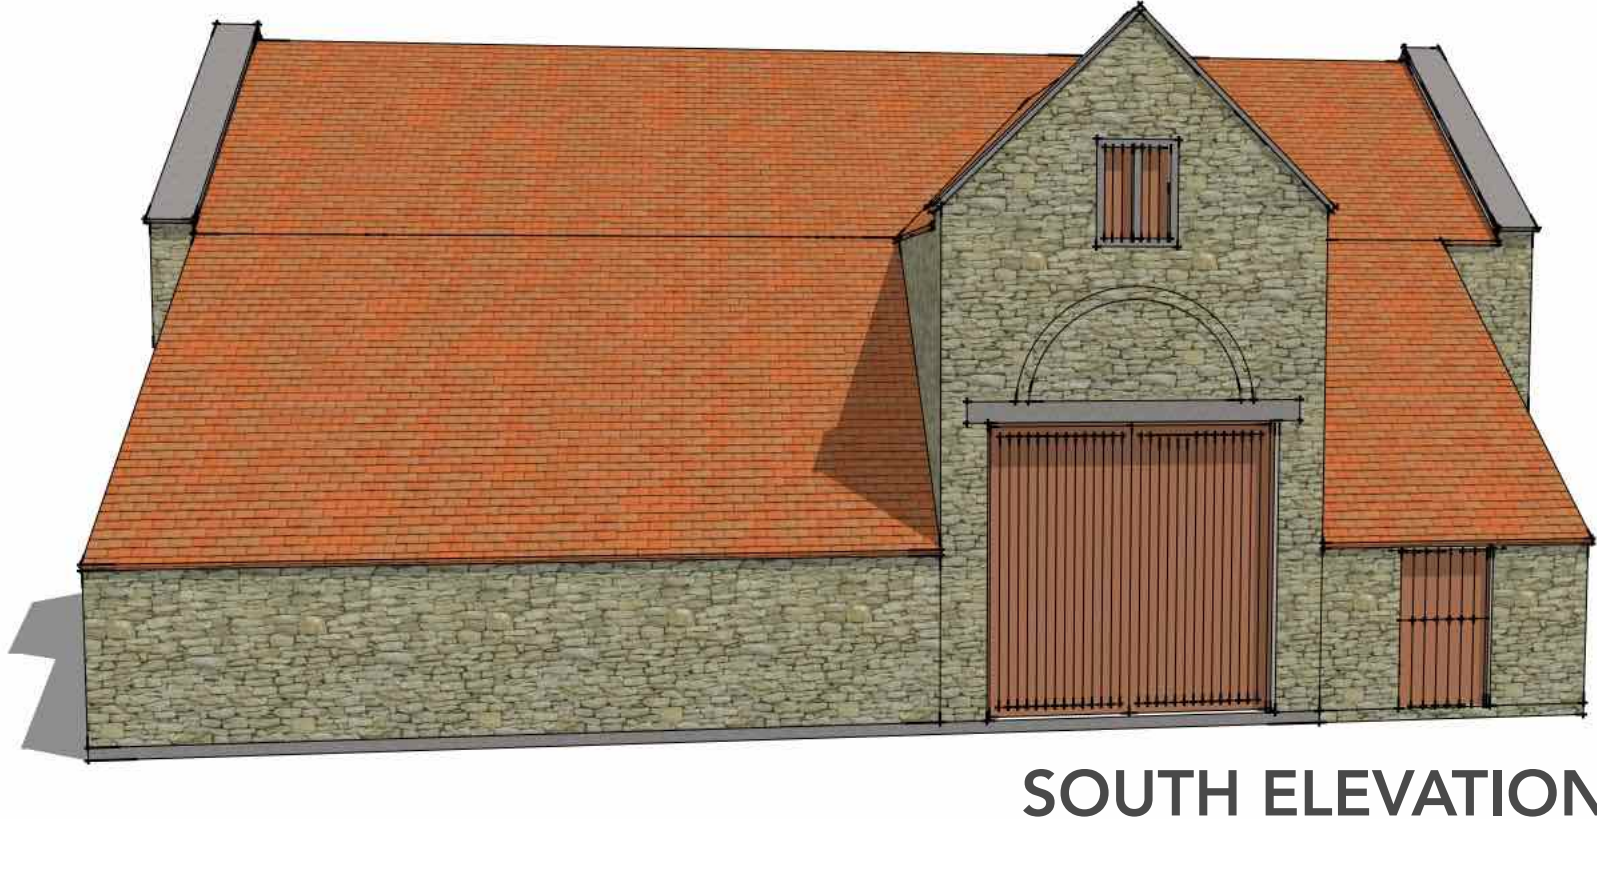
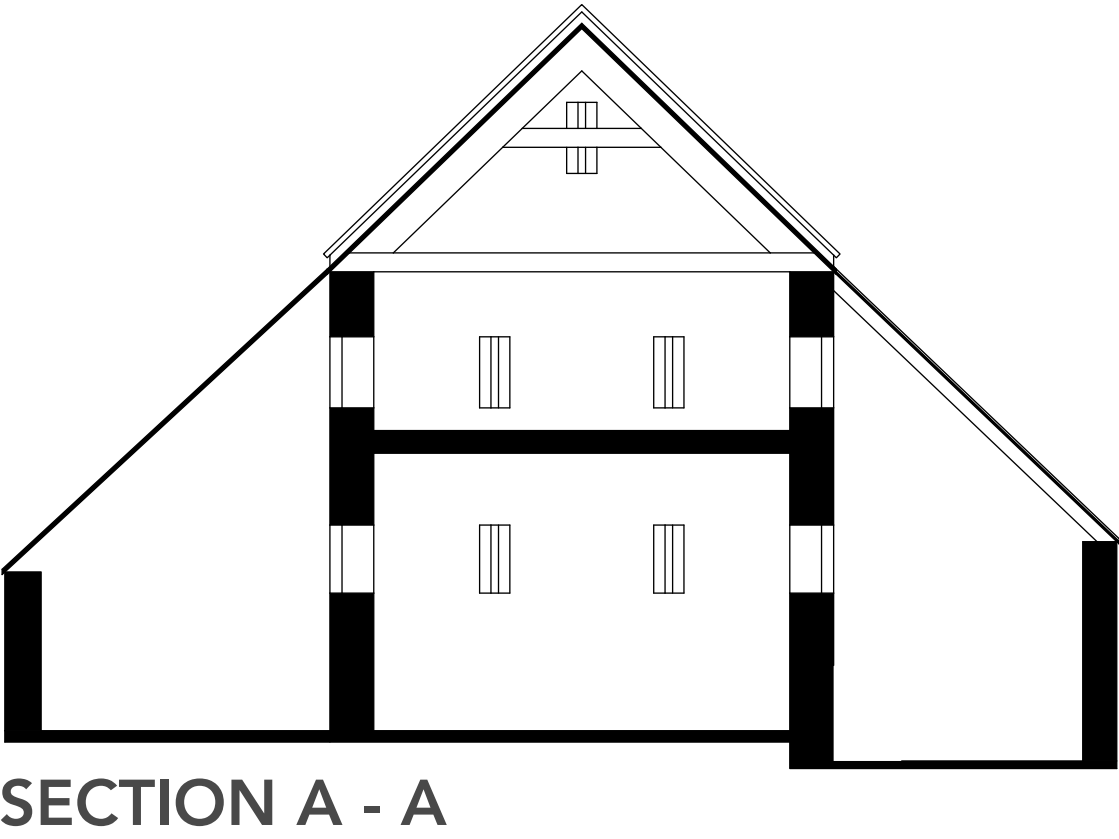
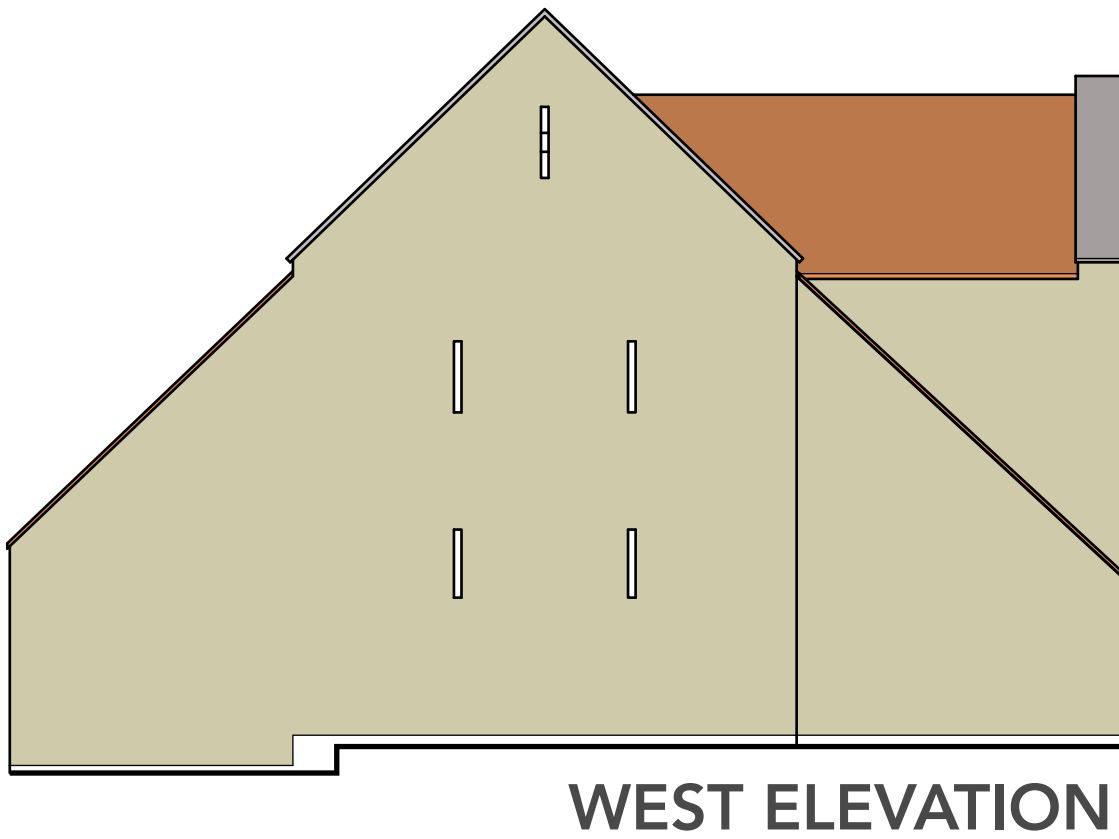
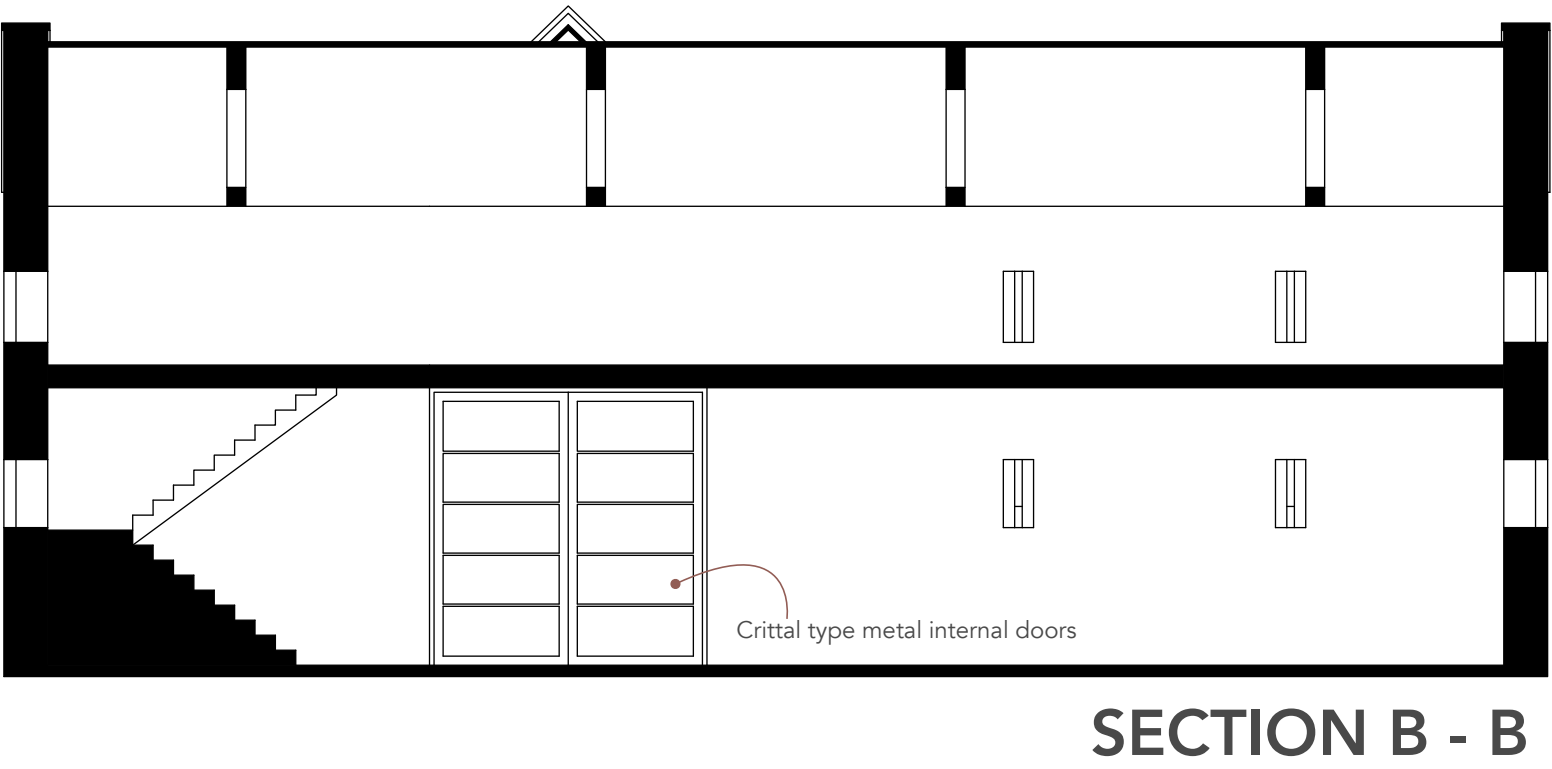
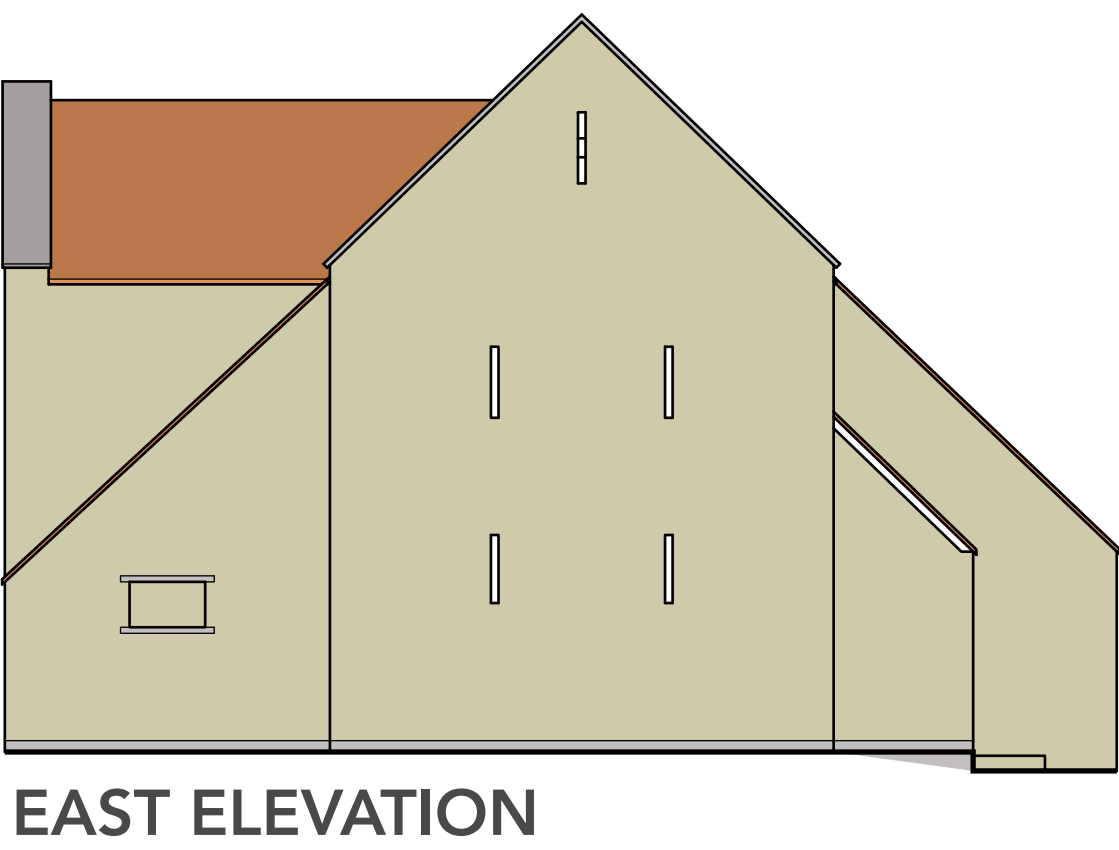
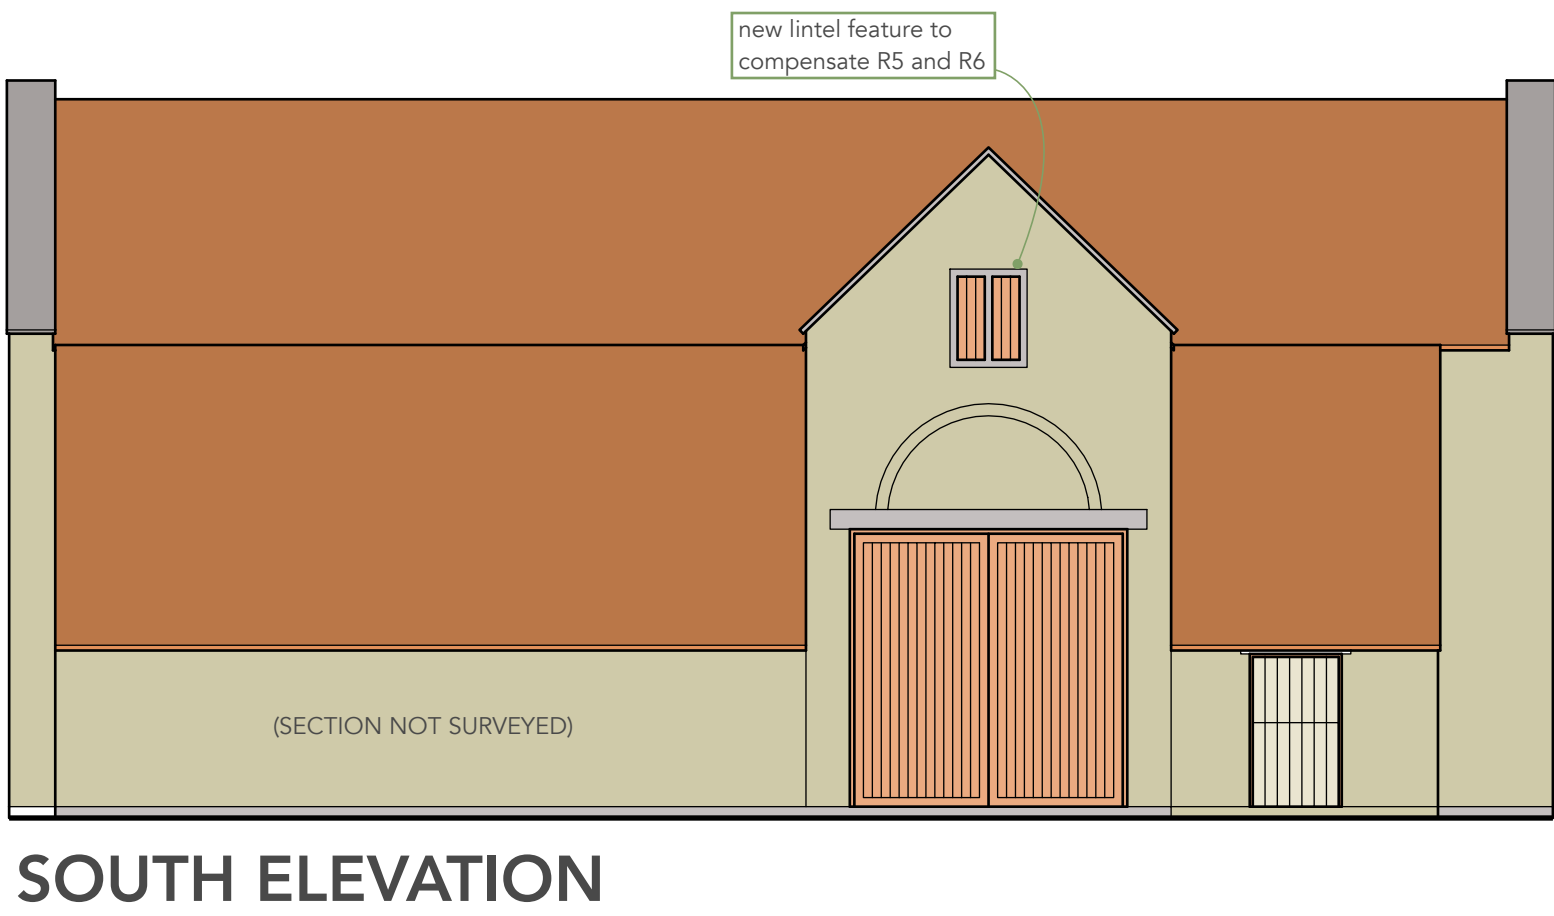
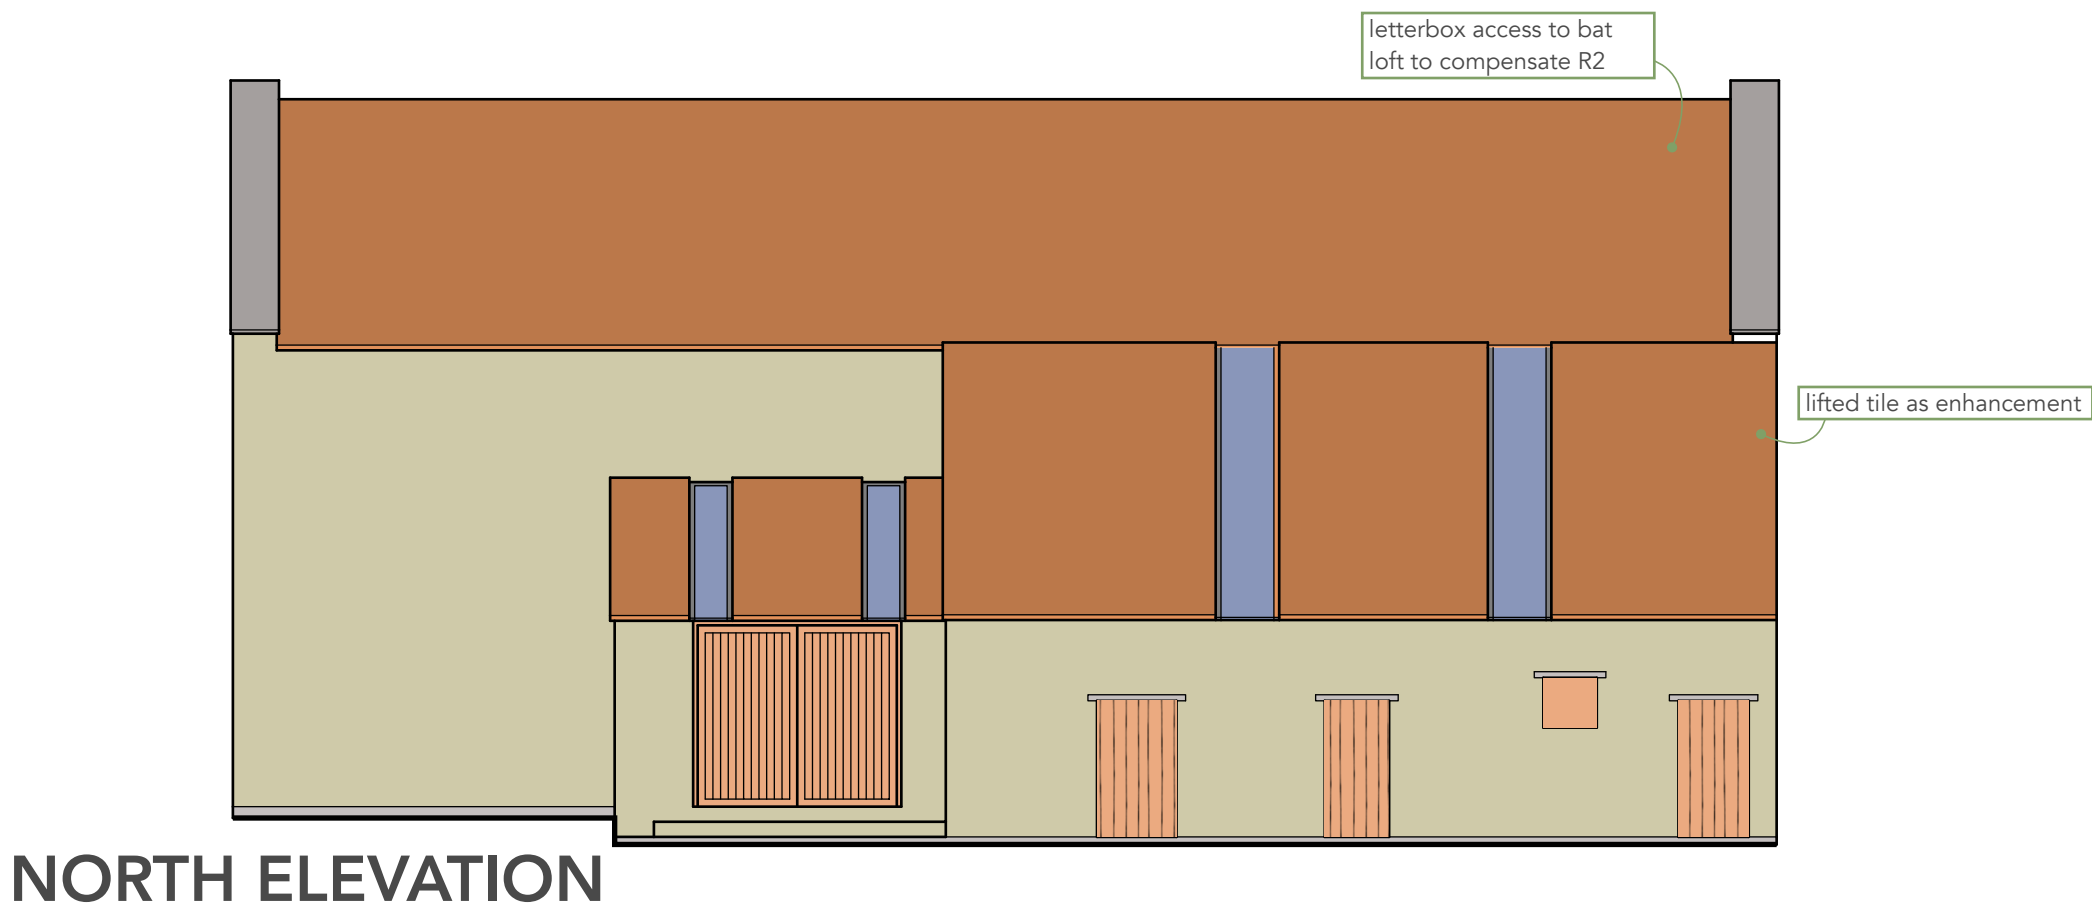
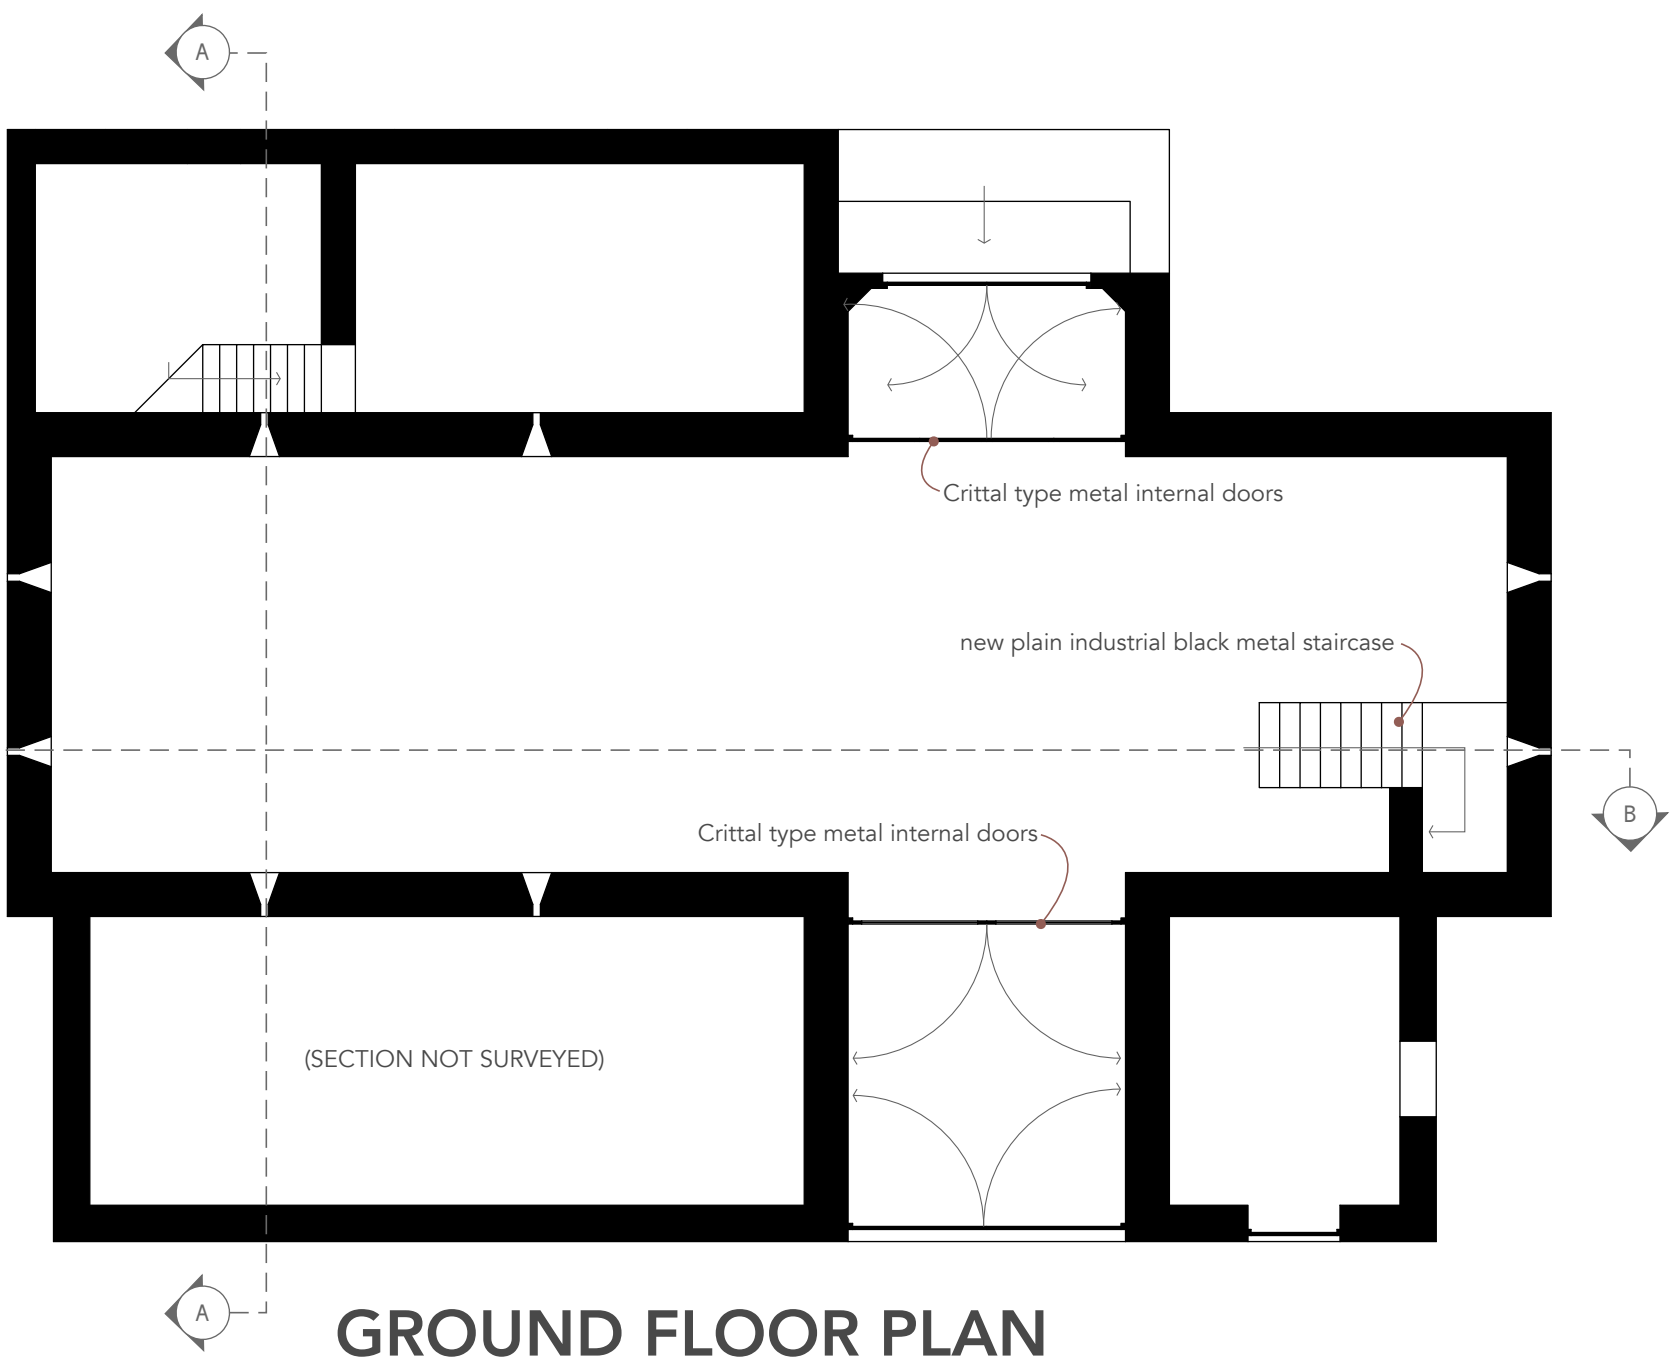
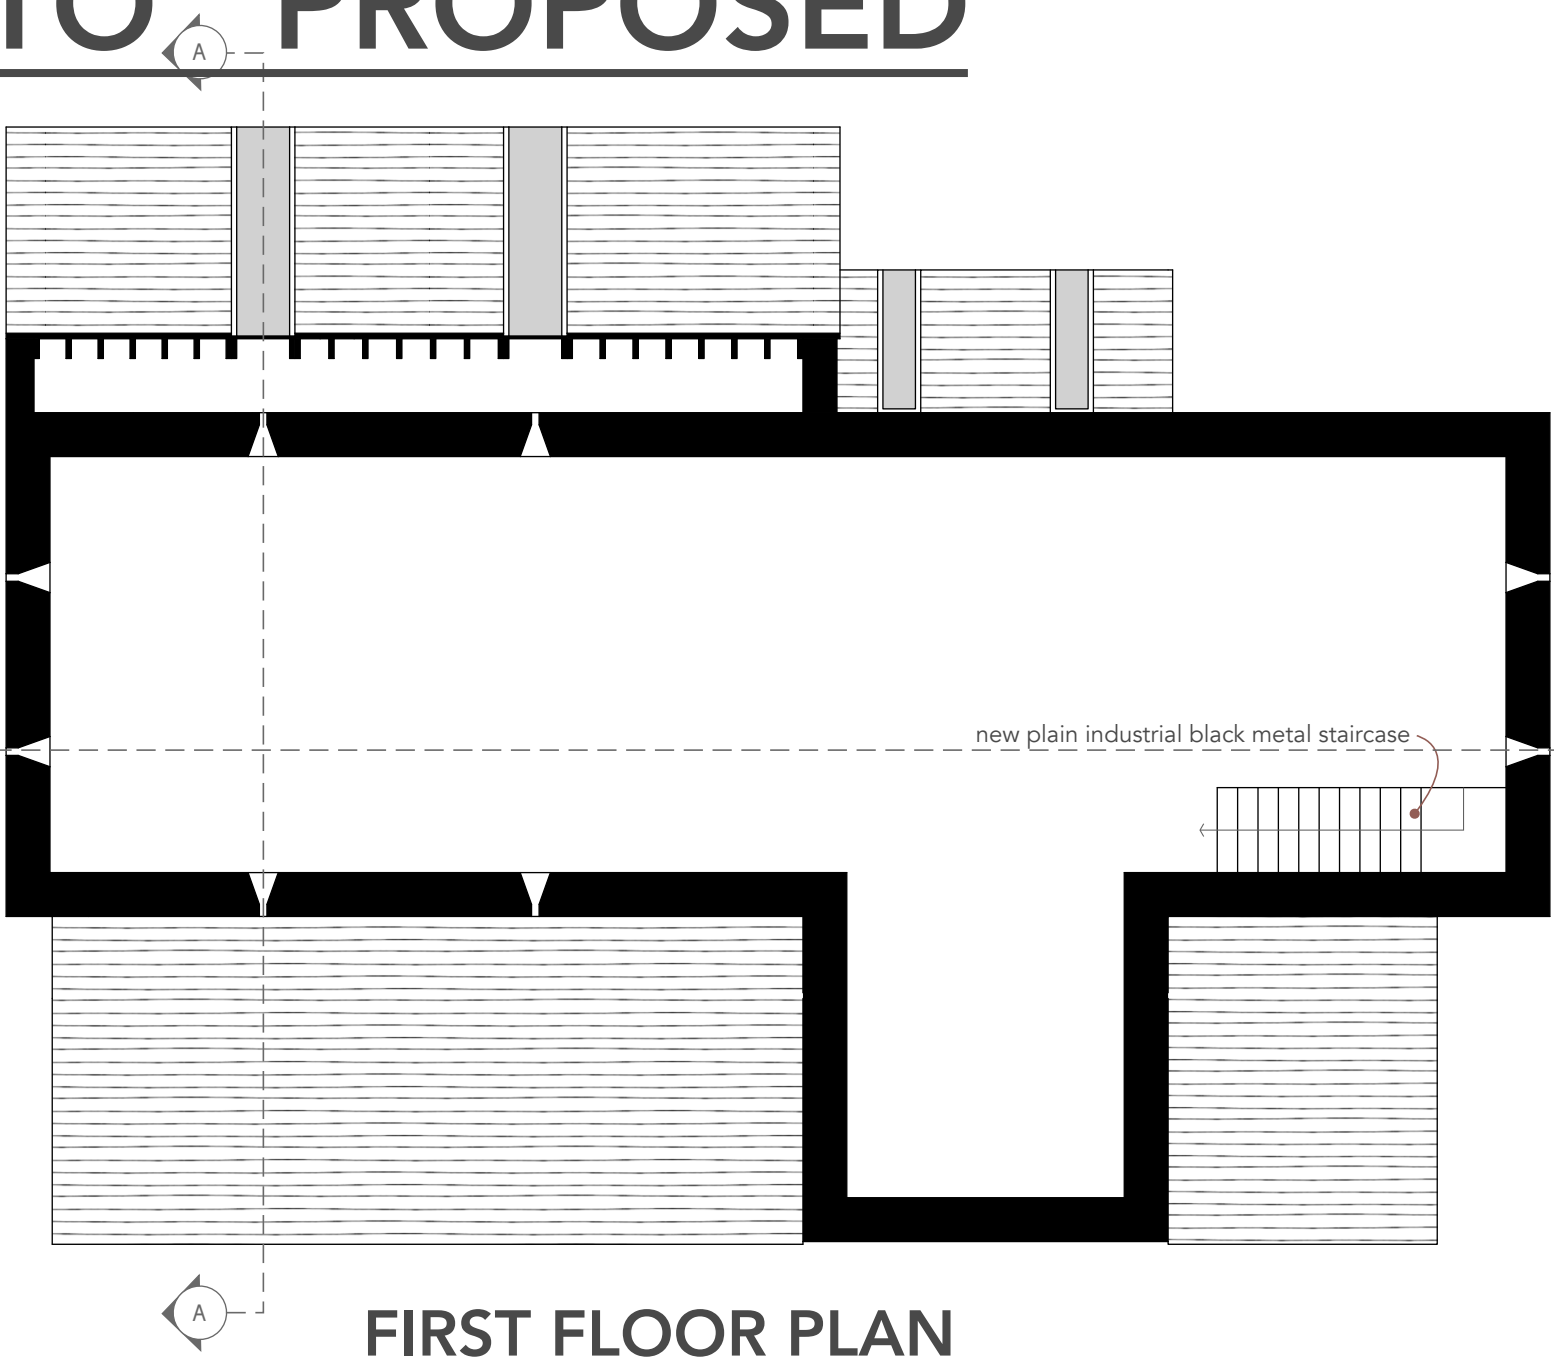


BIG BARN and LEAN-TO PROPOSED

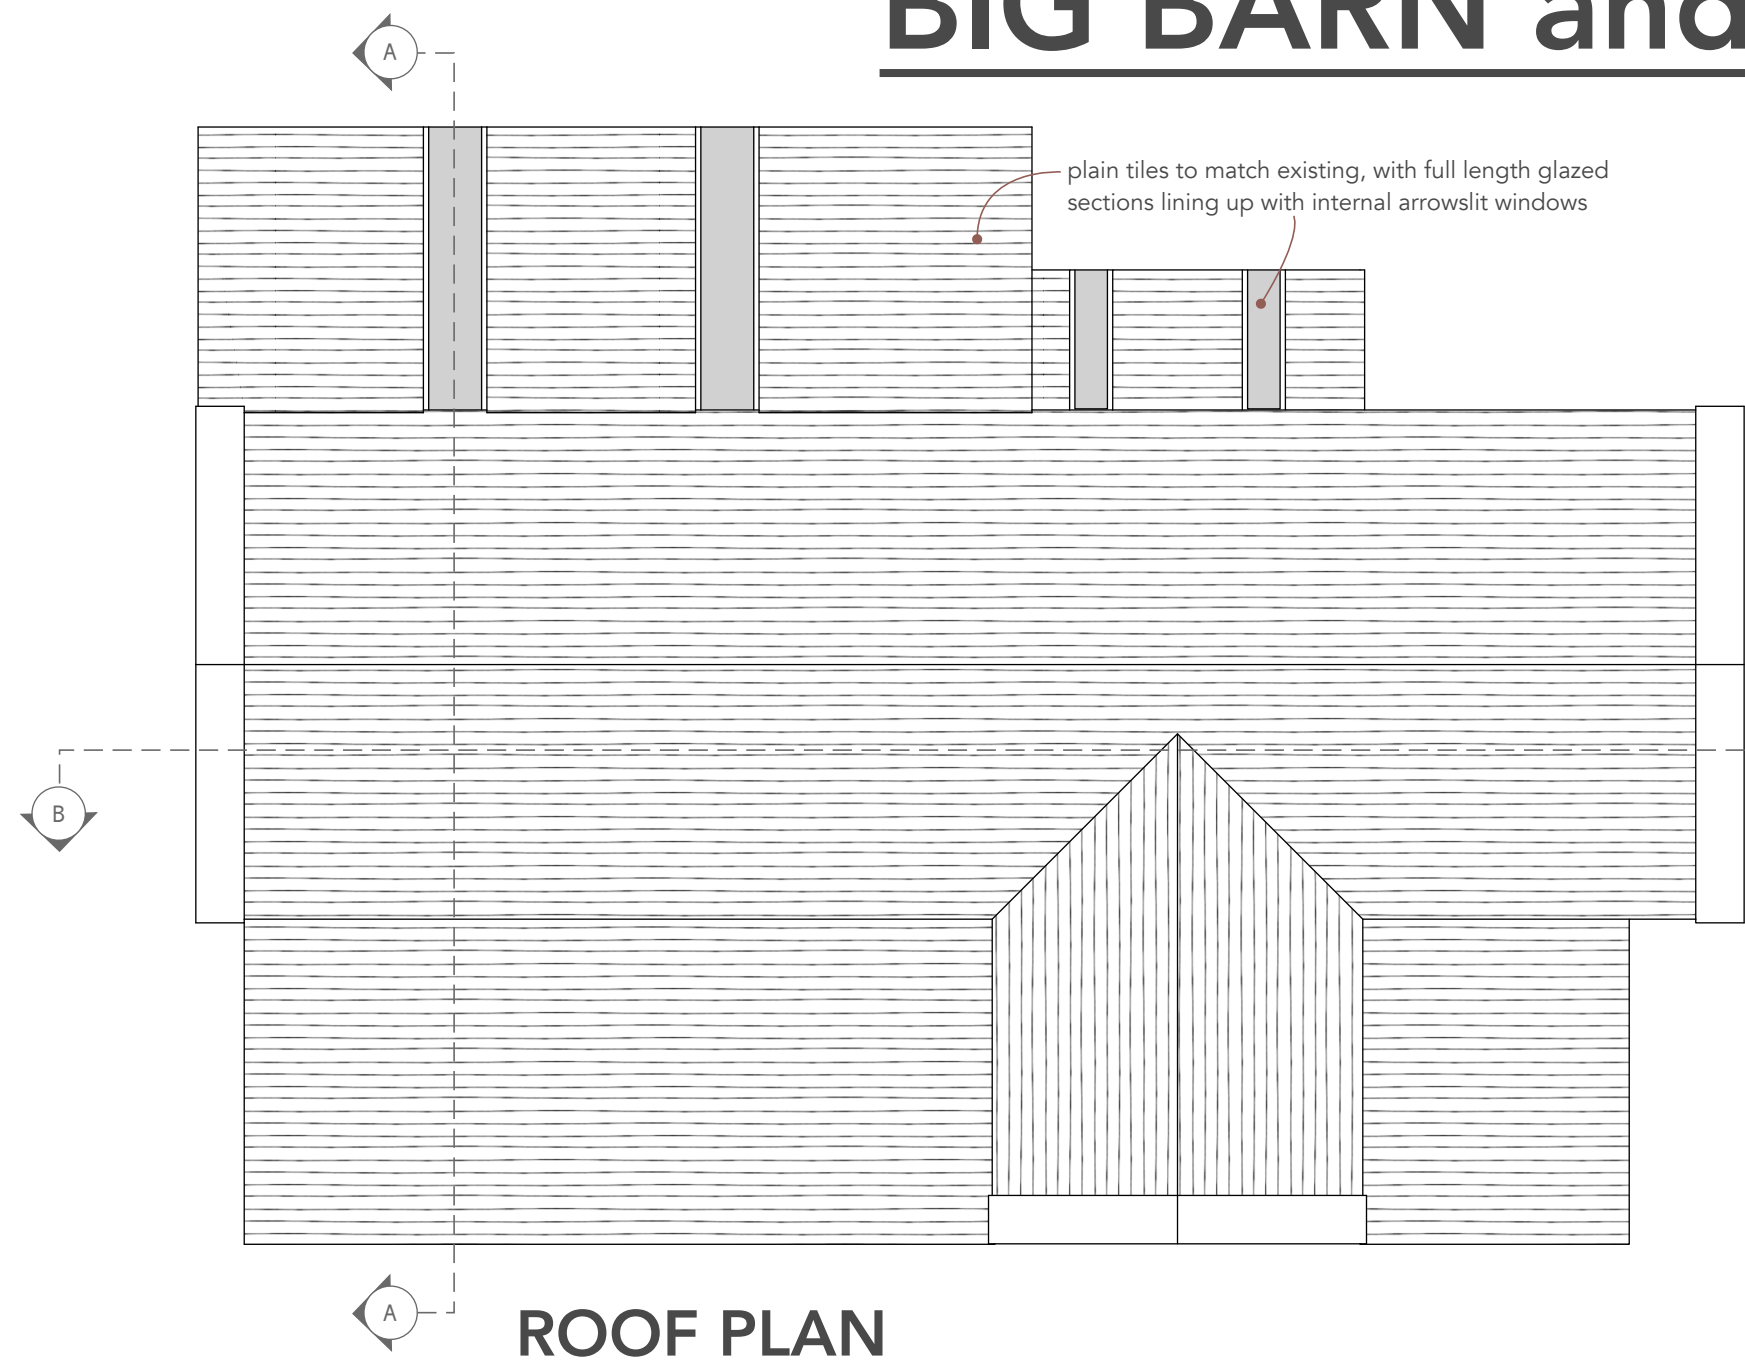

0 scale 1 : 100 10m	
all dimensions to be confirmed on site all works to be carried out in accordance with current Building Regulations drawings and design is copyright of SE Architecture and may not be copied, altered or reproduced without authority	
project:	Latimer Manor, West Kingston SN14 7JQ
drawing:	Big Barn and Lean-To. Proposed Plans and Elevations
1 : 100 on A1	
March 2025	
SE Architecture 07814 685519 www.se-architecture.co.uk	