



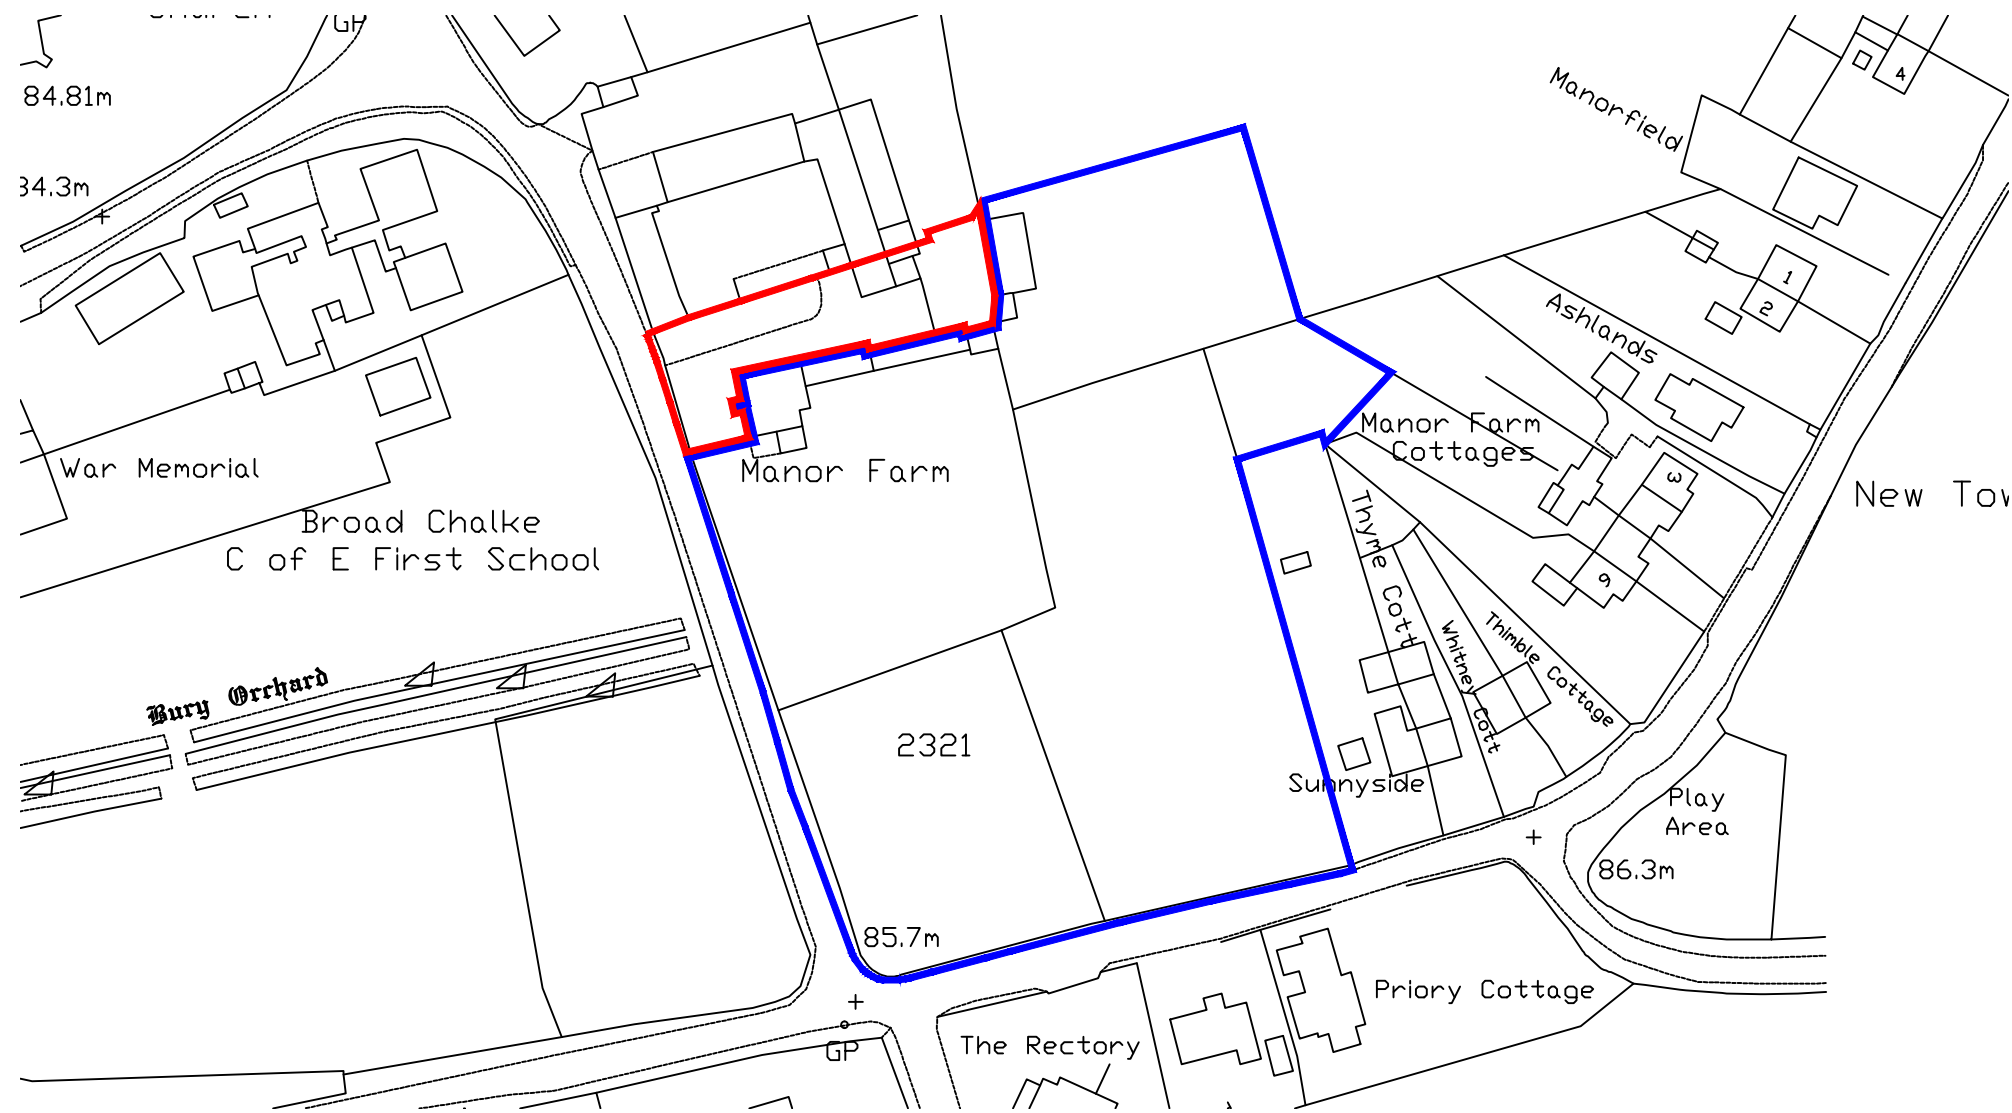


BLOCK PLAN
1:1250 @ A2

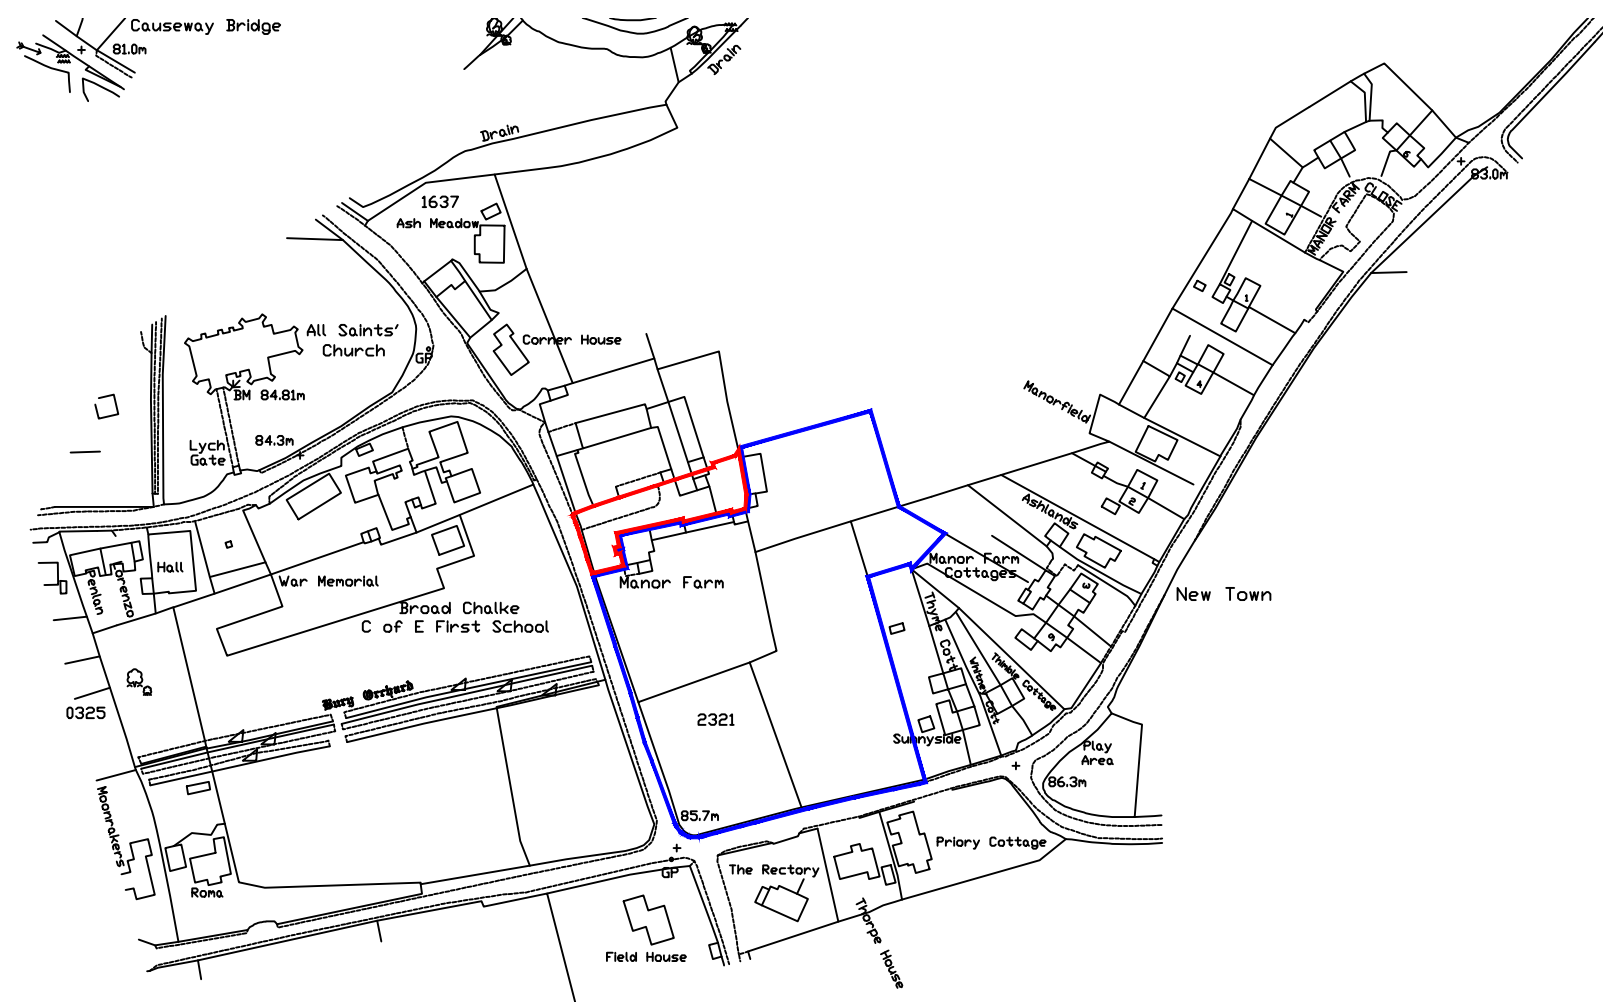

LOCATION PLAN
1:2500 @ A2



GENERAL NOTES:
This drawing is to be read in conjunction with all other relevant disciplines drawings, schedules, specifications and supporting information. Any discrepancies are to be reported to Indigo Landscape Architects Limited and resolution sought prior to proceeding. This drawing is subject to copyright.

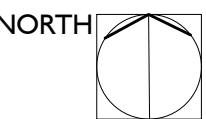

~	FIRST ISSUE	2025-10-14	SH	CB
rev	description	date	by	chk
project				
MANOR FARM BROAD CHALKE				
client				
Mr & Mrs JOWETT				
drawing title				
SITE LOCATION AND BLOCK PLAN				
drawing number	revision	status	scale	
1294-ST-01	-	PLANNING	VARIES @ A2	