


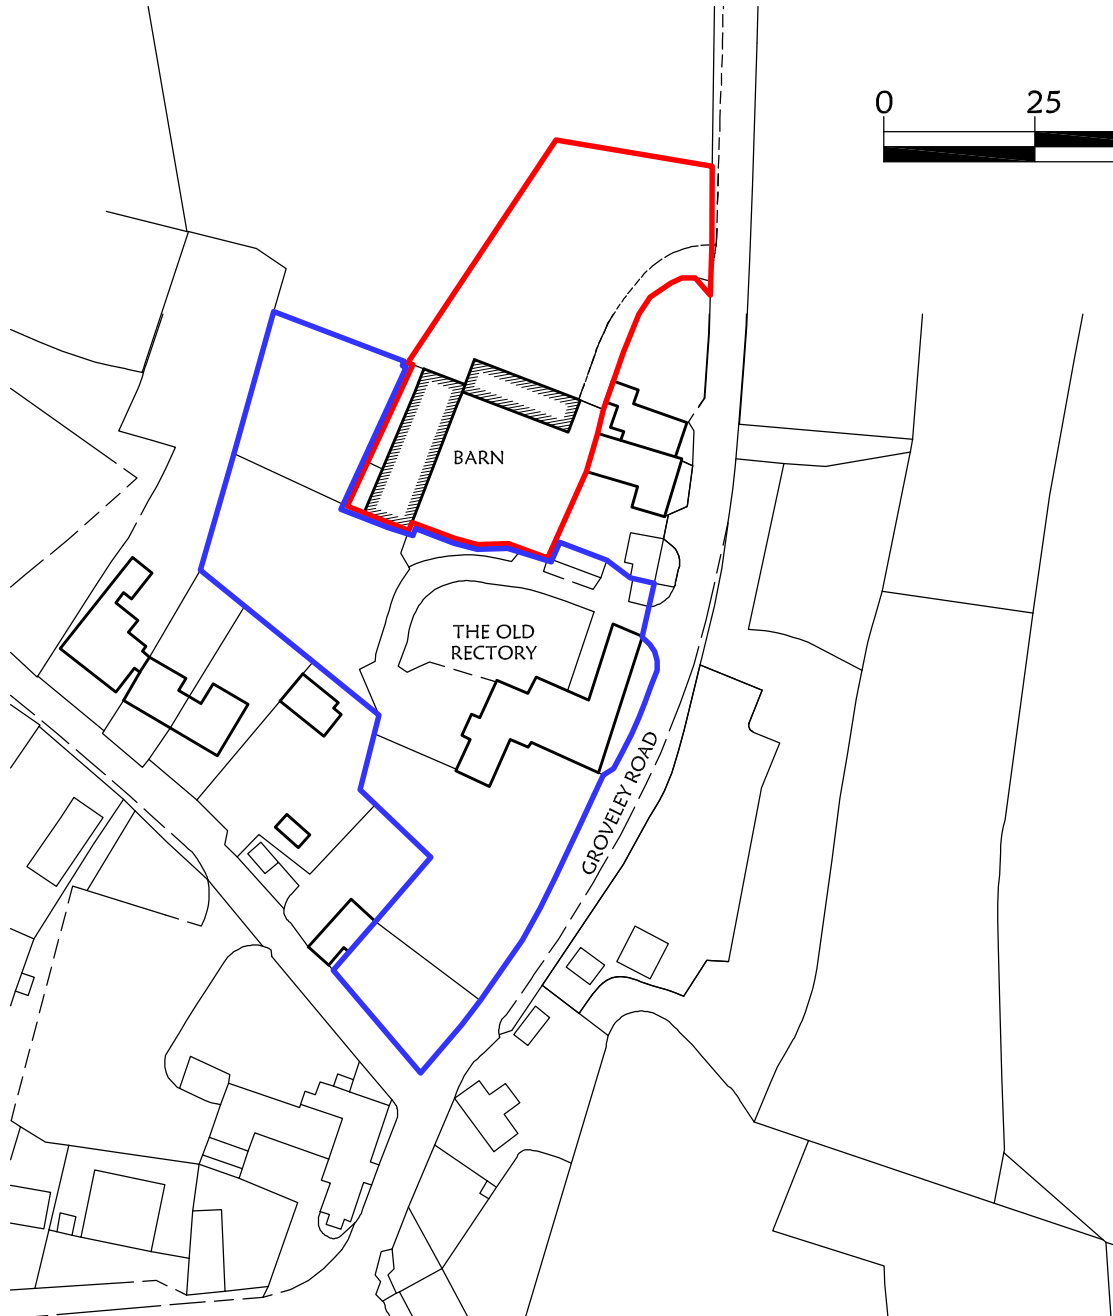

SCALEBAR 1:1250

Project:

THE OLD RECTORY
BARFORD ST MARTIN

Drawing Title:

LOCATION PLAN

Client:

MR AND MRS NOEL

Singleton Design

32 Castle Street, Newtown
Tisbury, Wiltshire, SP3 6SN

Tel. 01747 445045
e: singleton.design@btinternet.com

Scale: 1:1250 @ A4

Drg No: P929/01

Rev: