



BARN DOOR HORIZONTAL SECTION

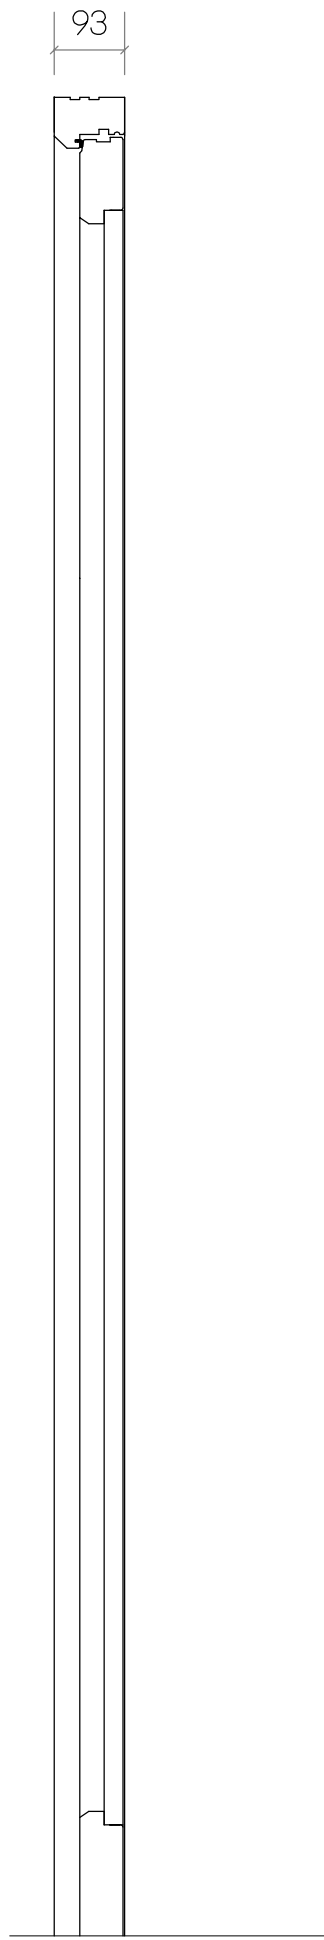


BARN DOOR VERTICAL SECTION

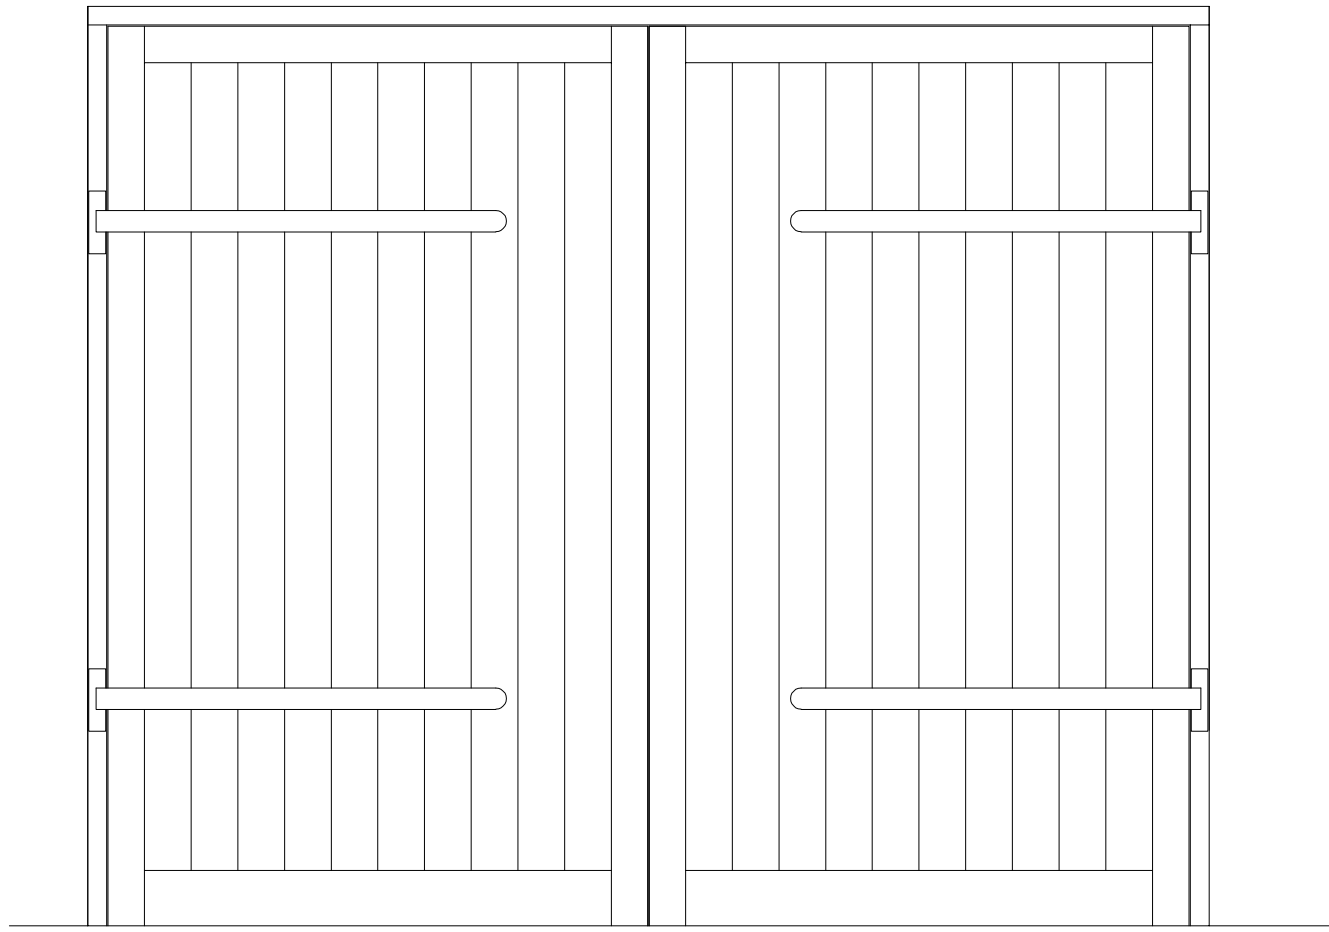


BARN DOOR DELEVATION




ELEVATIONS SCALE 1:20 in mm

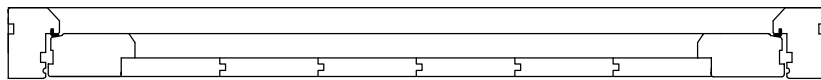

HORIZONTAL SECTION

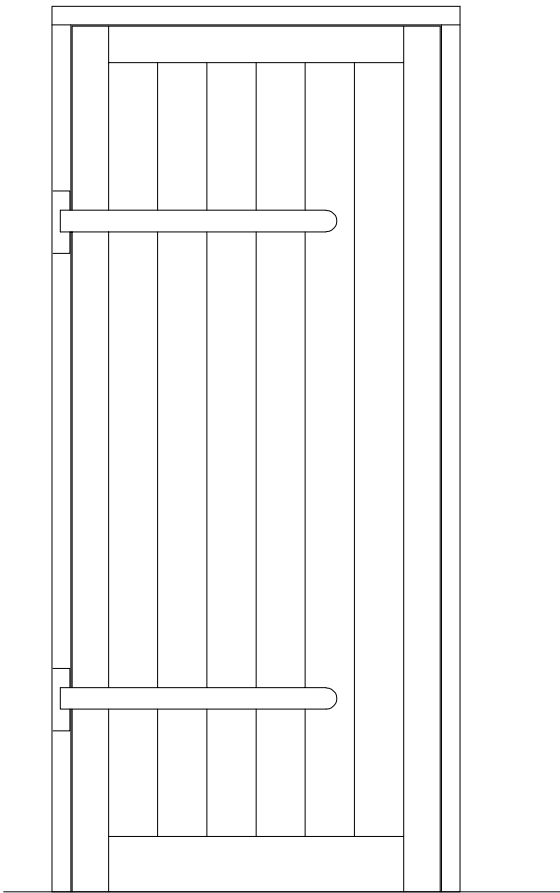

DOOR ELEVATION

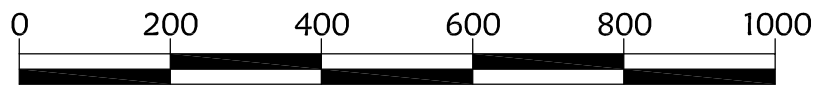


SECTIONS SCALE 1:10 in mm


93



HORIZONTAL SECTION

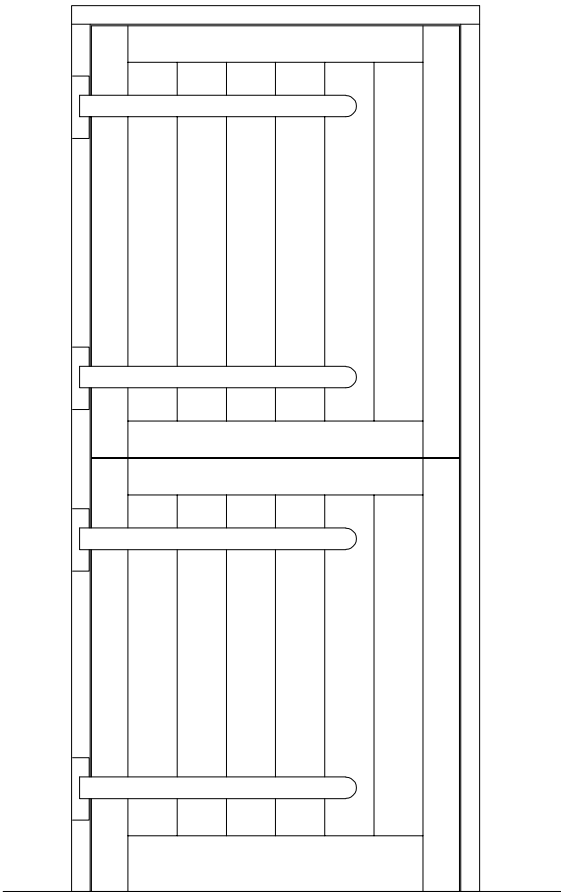

STABLE DOOR ELEVATION

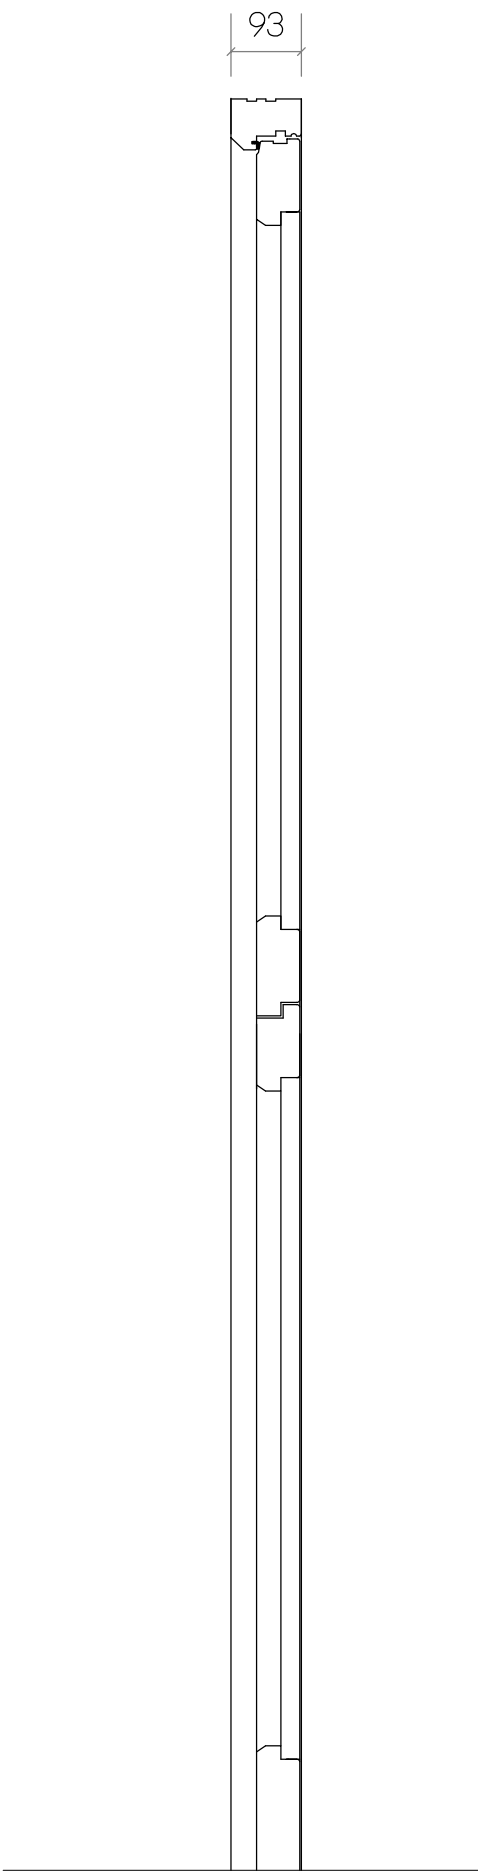

VERTICAL SECTION

Project:	THE OLD RECTORY BARFORD ST MARTIN
Drawing Title:	DOOR JOINERY
Client:	MR AND MRS NOEL

Singleton Design

32 Castle Street, Newtown
Tisbury, Wiltshire, SP3 6SN

Tel. 01747 445045
e: singleton.design@btinternet.com

Scale:	1:10, 1:20 @ A1		
Dwg No:	P929/07	Rev: <table border="1"><tr><td> </td></tr></table>	