




PROPOSED WINDOW HORIZONTAL SECTION

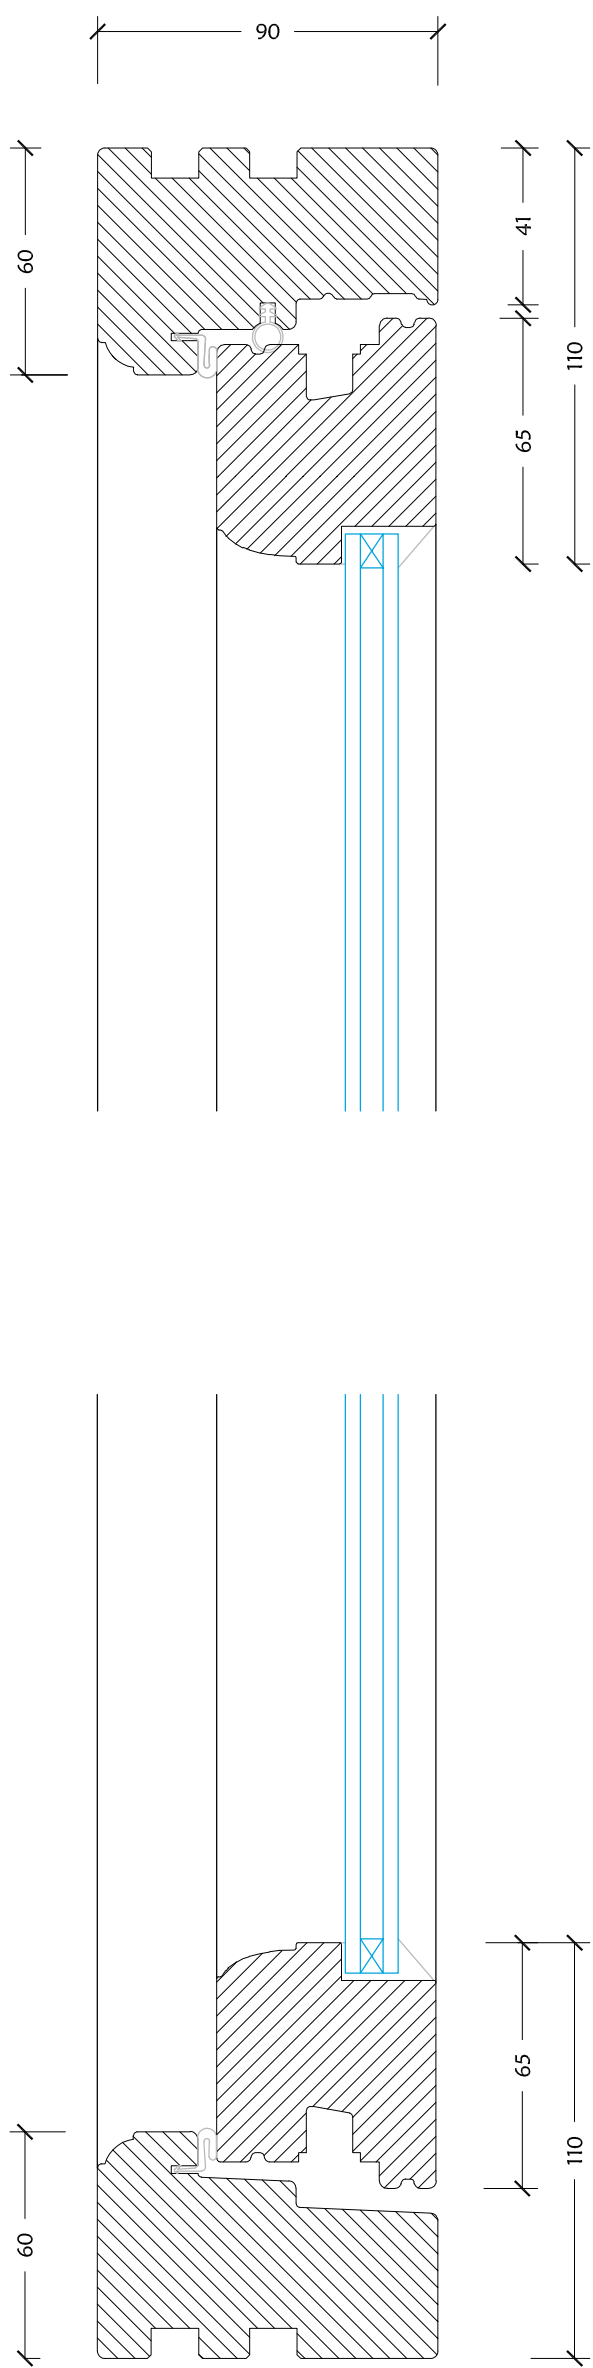

PROPOSED WINDOW VERTICAL SECTION

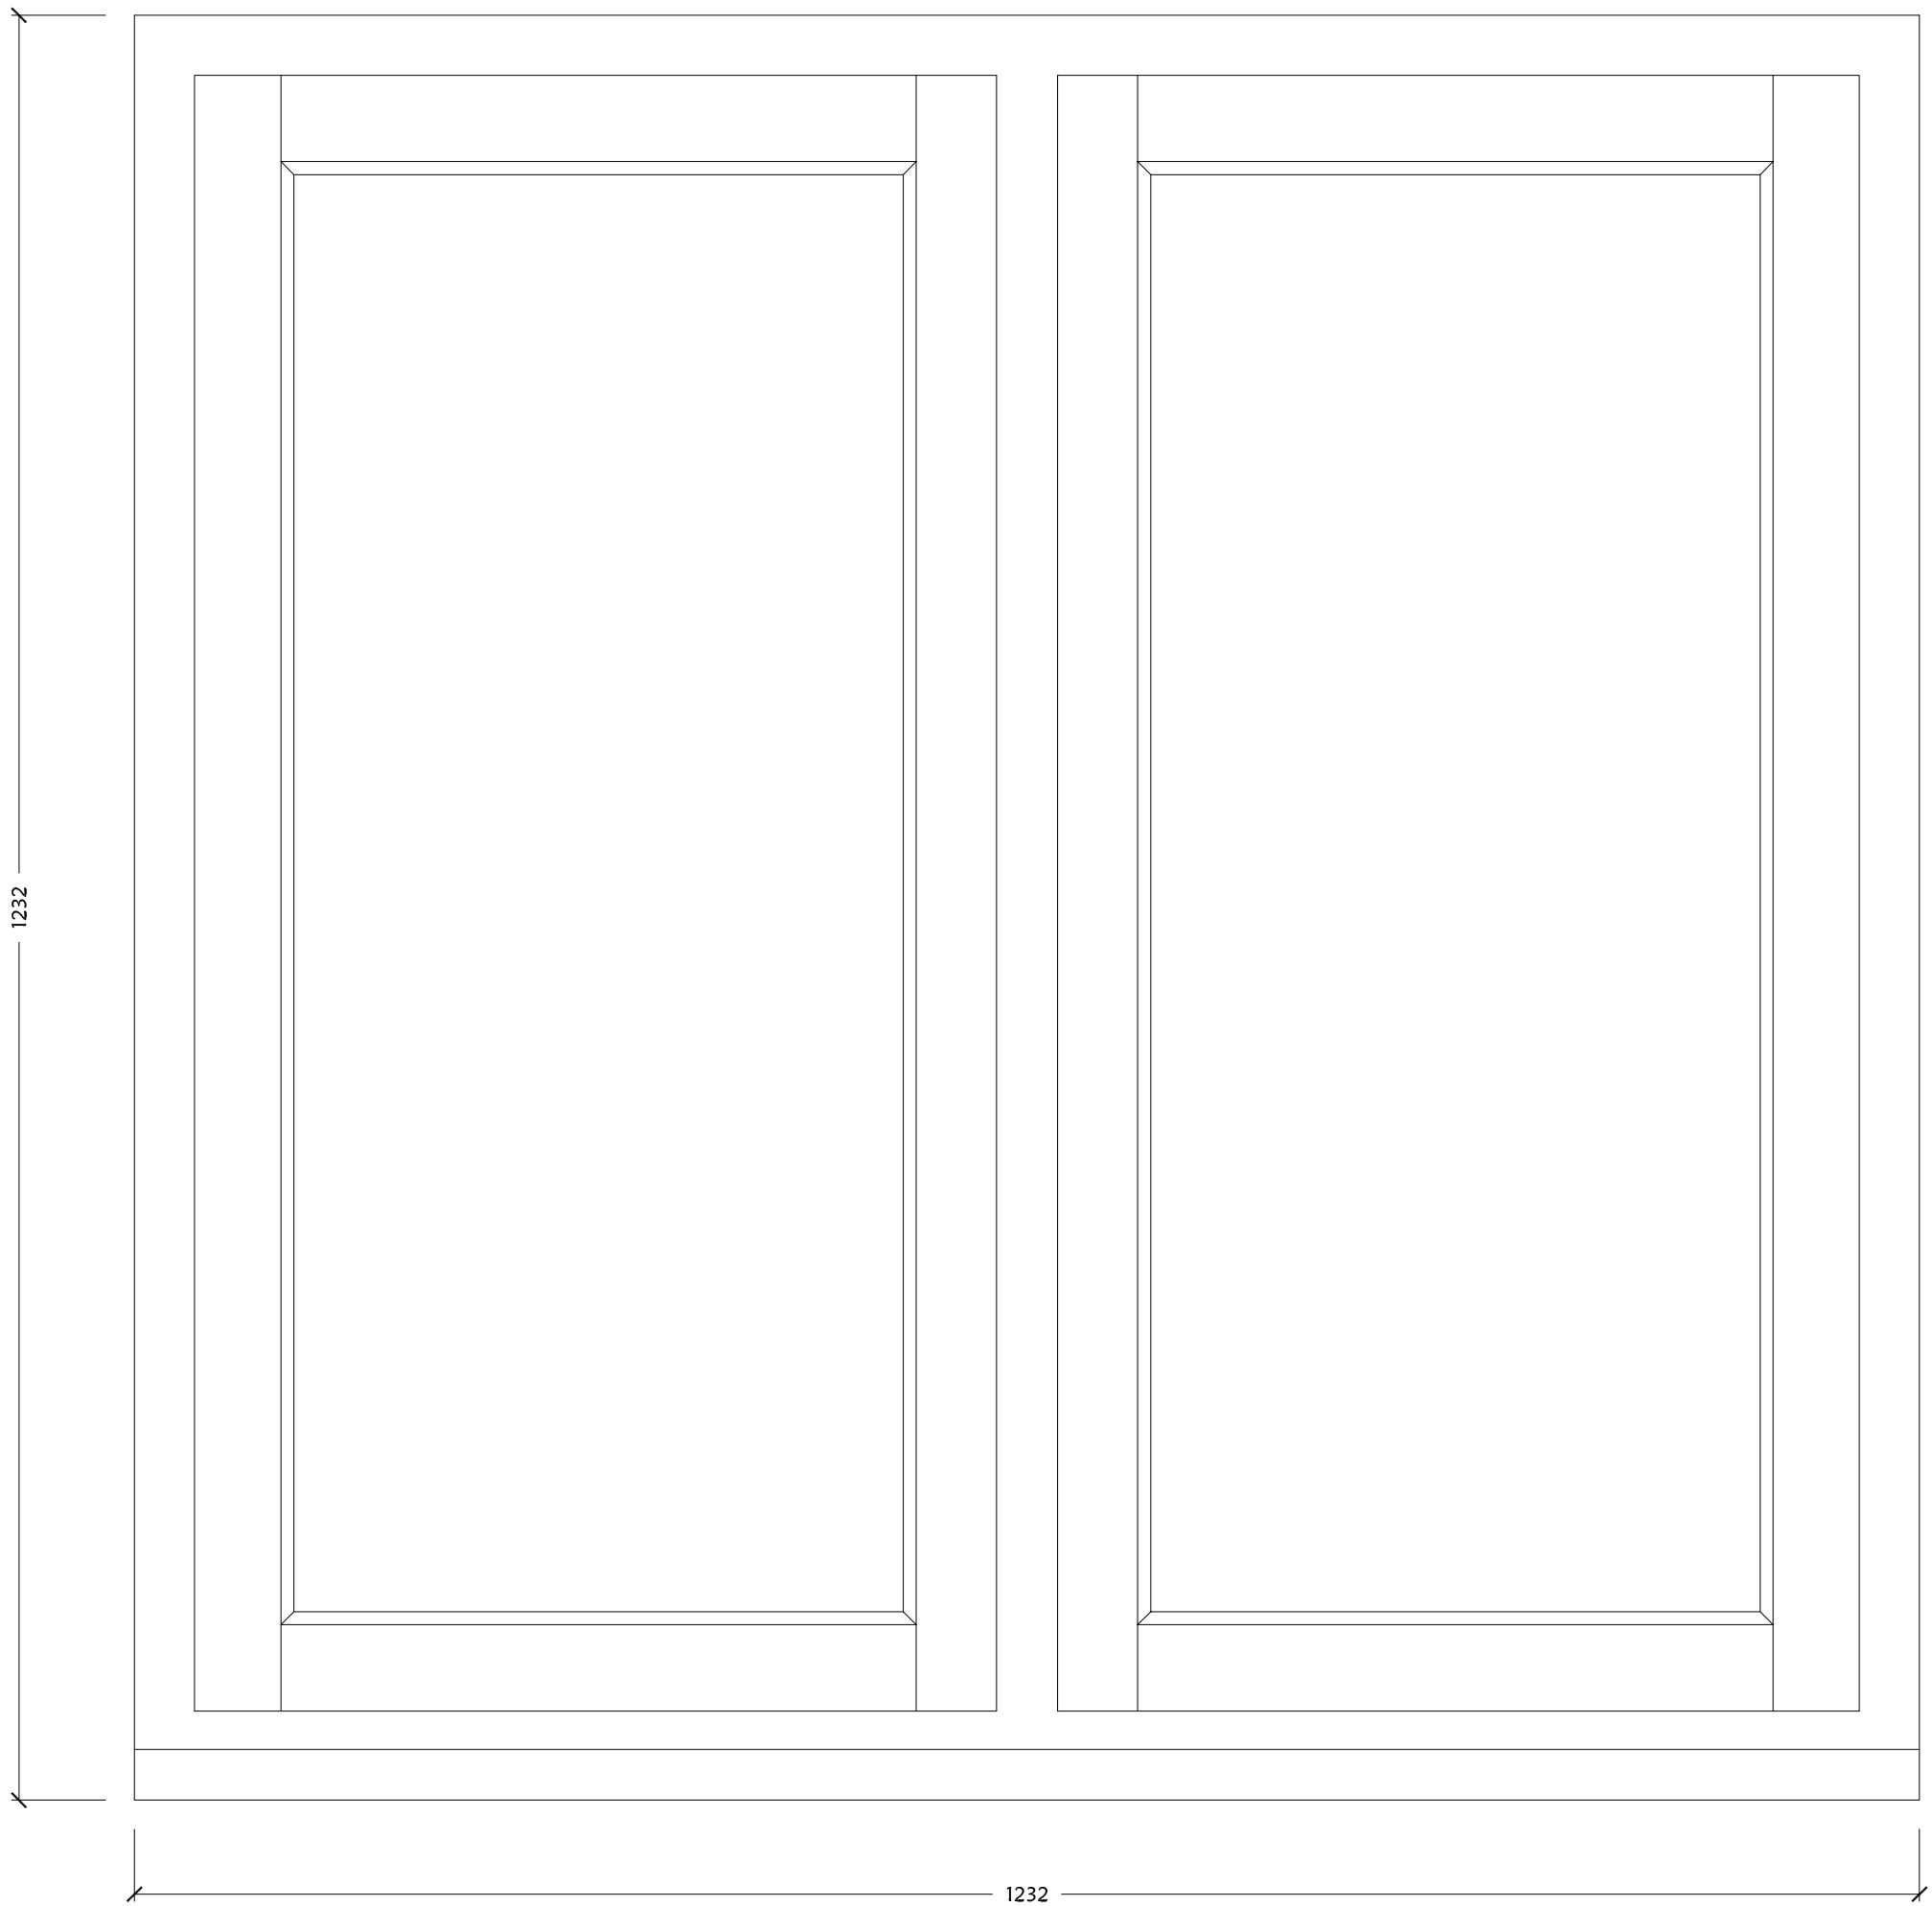

TYPICAL WINDOW ELEVATION

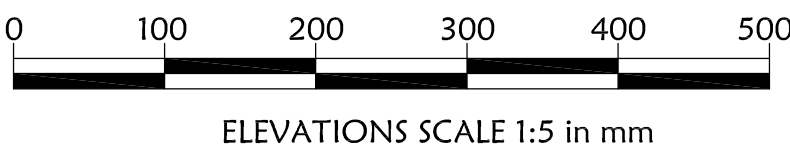

Project:
THE OLD RECTORY
BARFORD ST MARTIN

Drawing Title:
WINDOW JOINERY

Client:
MR AND MRS NOEL

Singleton Design

32 Castle Street, Newtown
Tisbury, Wiltshire, SP3 6SN

Tel. 01747 445045
e: singleton.design@btinternet.com

Scale: 1:5, 1:2 @ A1

Dwg No: P929/06 Rev: