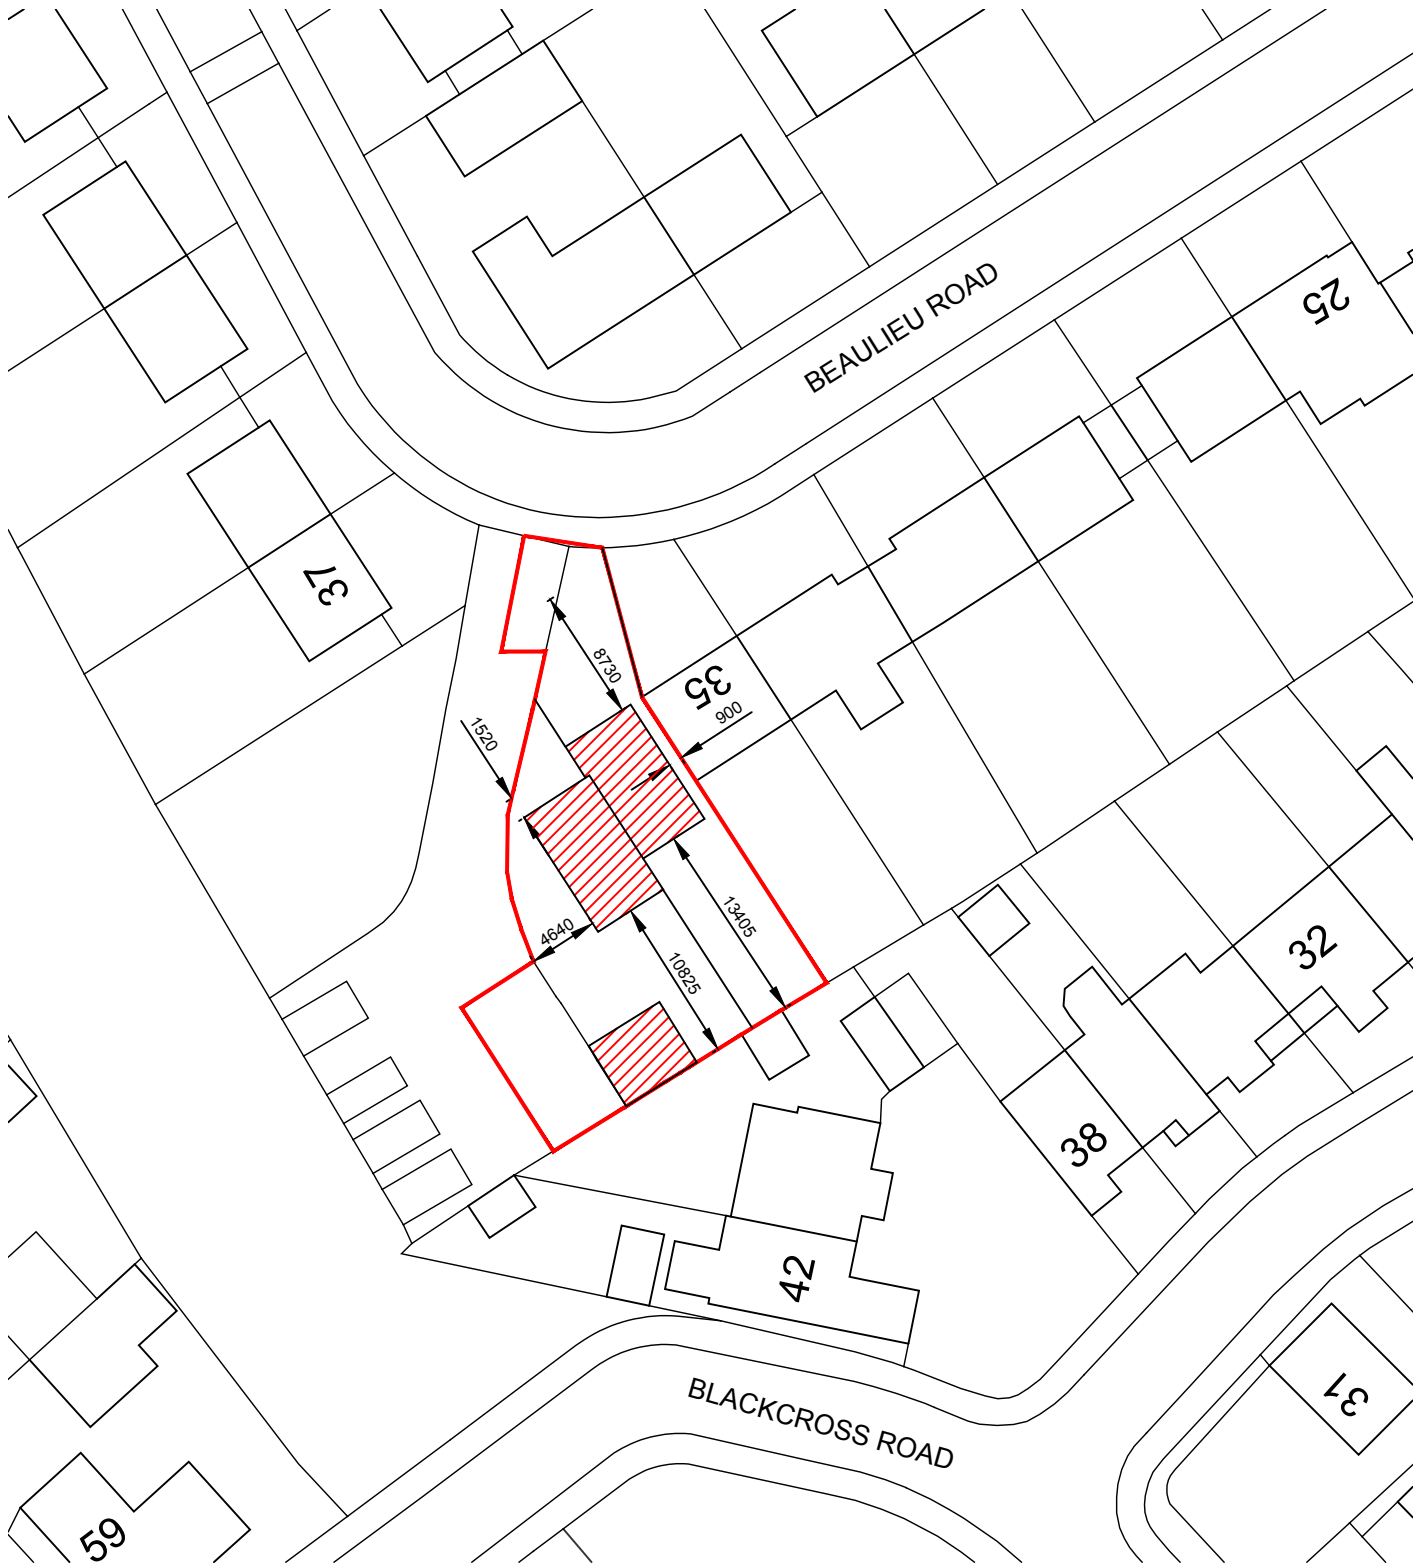


Client MR C PRESTON	Project PROPOSED TWO NEW DWELLINGS LAND ADJACENT TO 35 BEAULIEU ROAD AMESBURY SP4 7PD	 The Studio 22 Brickley Lane Devizes Wiltshire SN10 3BQ T 01380 819900 E info@drdesigns.co.uk W www.drdesigns.co.uk	DALE ROBERTS DESIGN ARCHITECTURAL SERVICES Scale A4@1:500 Date OCT 25 Drawn DR Checked Drawing No. 25016 / P002
Drawing Title SITE BLOCK PLAN			
Notes			