
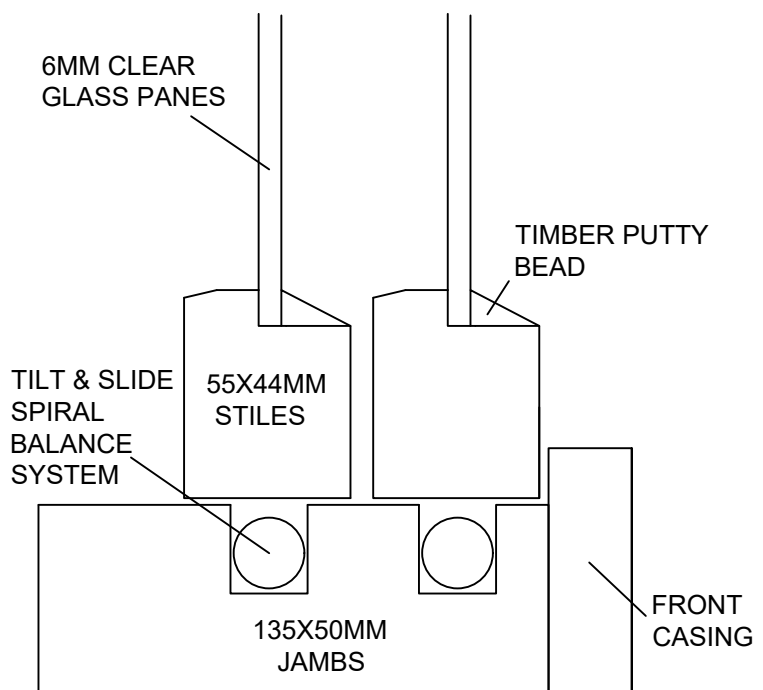


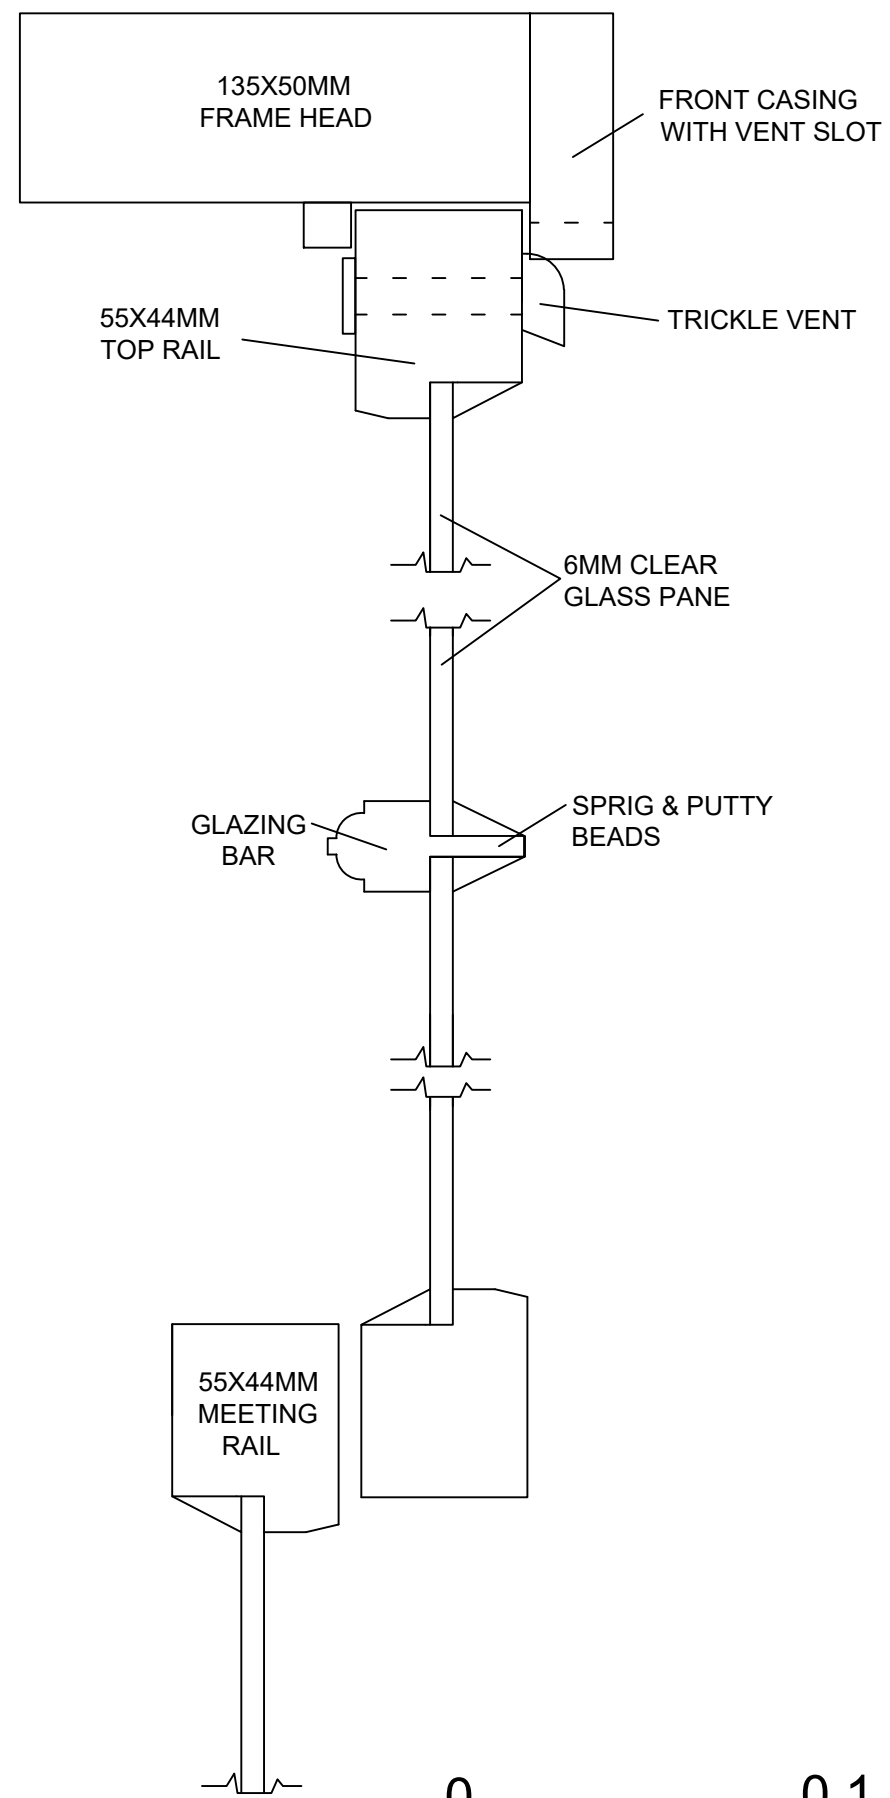

ALL TIMBER SECTIONS TO MATCH
EXISTING WINDOW PROFILES

NAME

26 Thurnham Court,
Devizes.
SN10 5FL

TITLE


Window Detailed Sections

SCALE

1:2 on A3 Page

DATE

01/10/2025

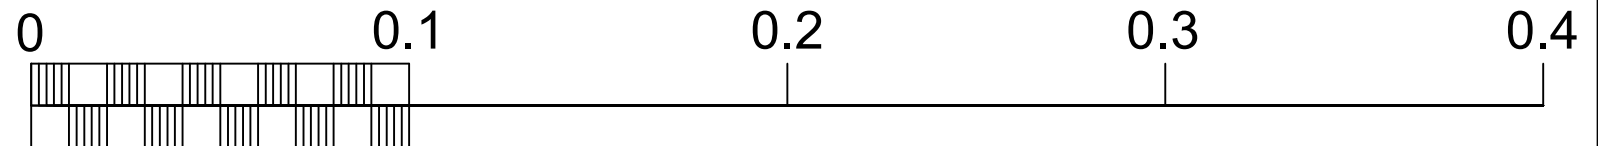

SCALE - METERS