

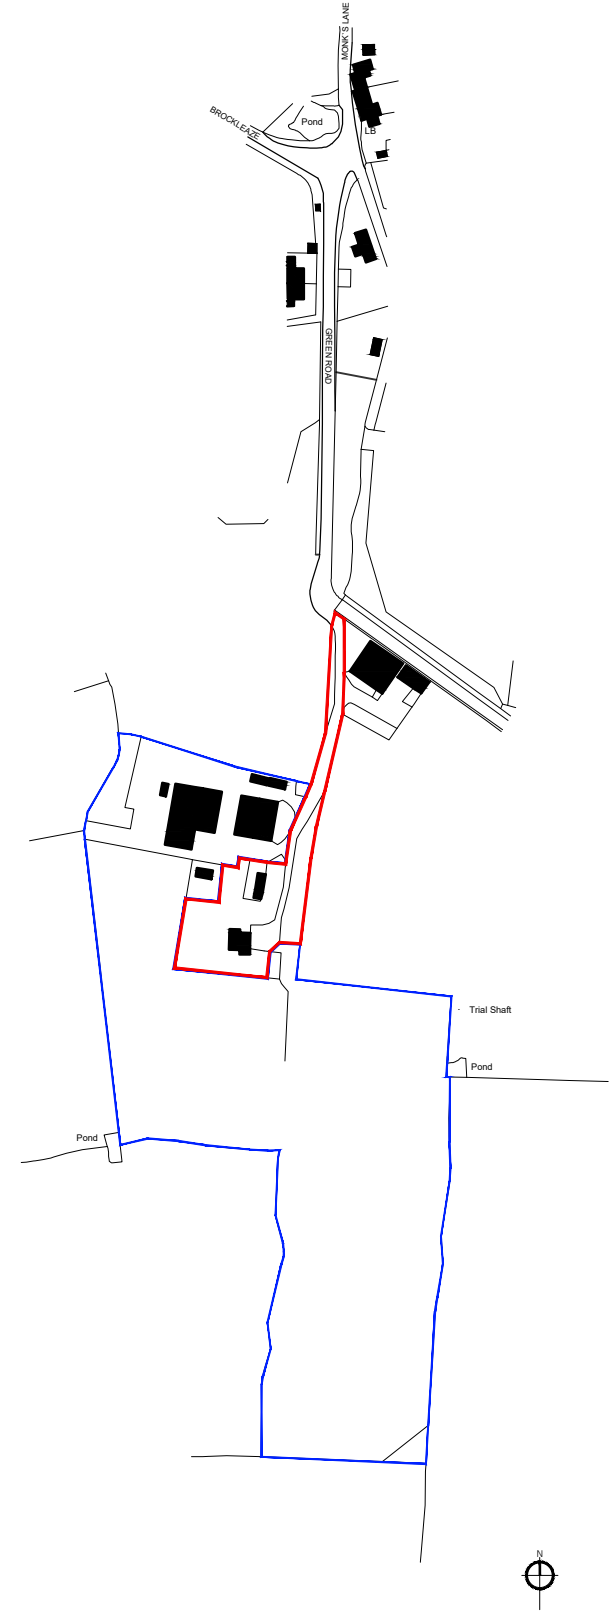


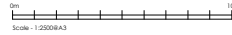

Location Plan - 1:2500
Showing Land Ownership

Rev	Date	Details	Rev	Status
Project	Stage	Drawing		
4526	3	100	C	PLANNING
Scale	Size	Drawn	Check	Creation
VARIES	A3 P	JR	MSB	

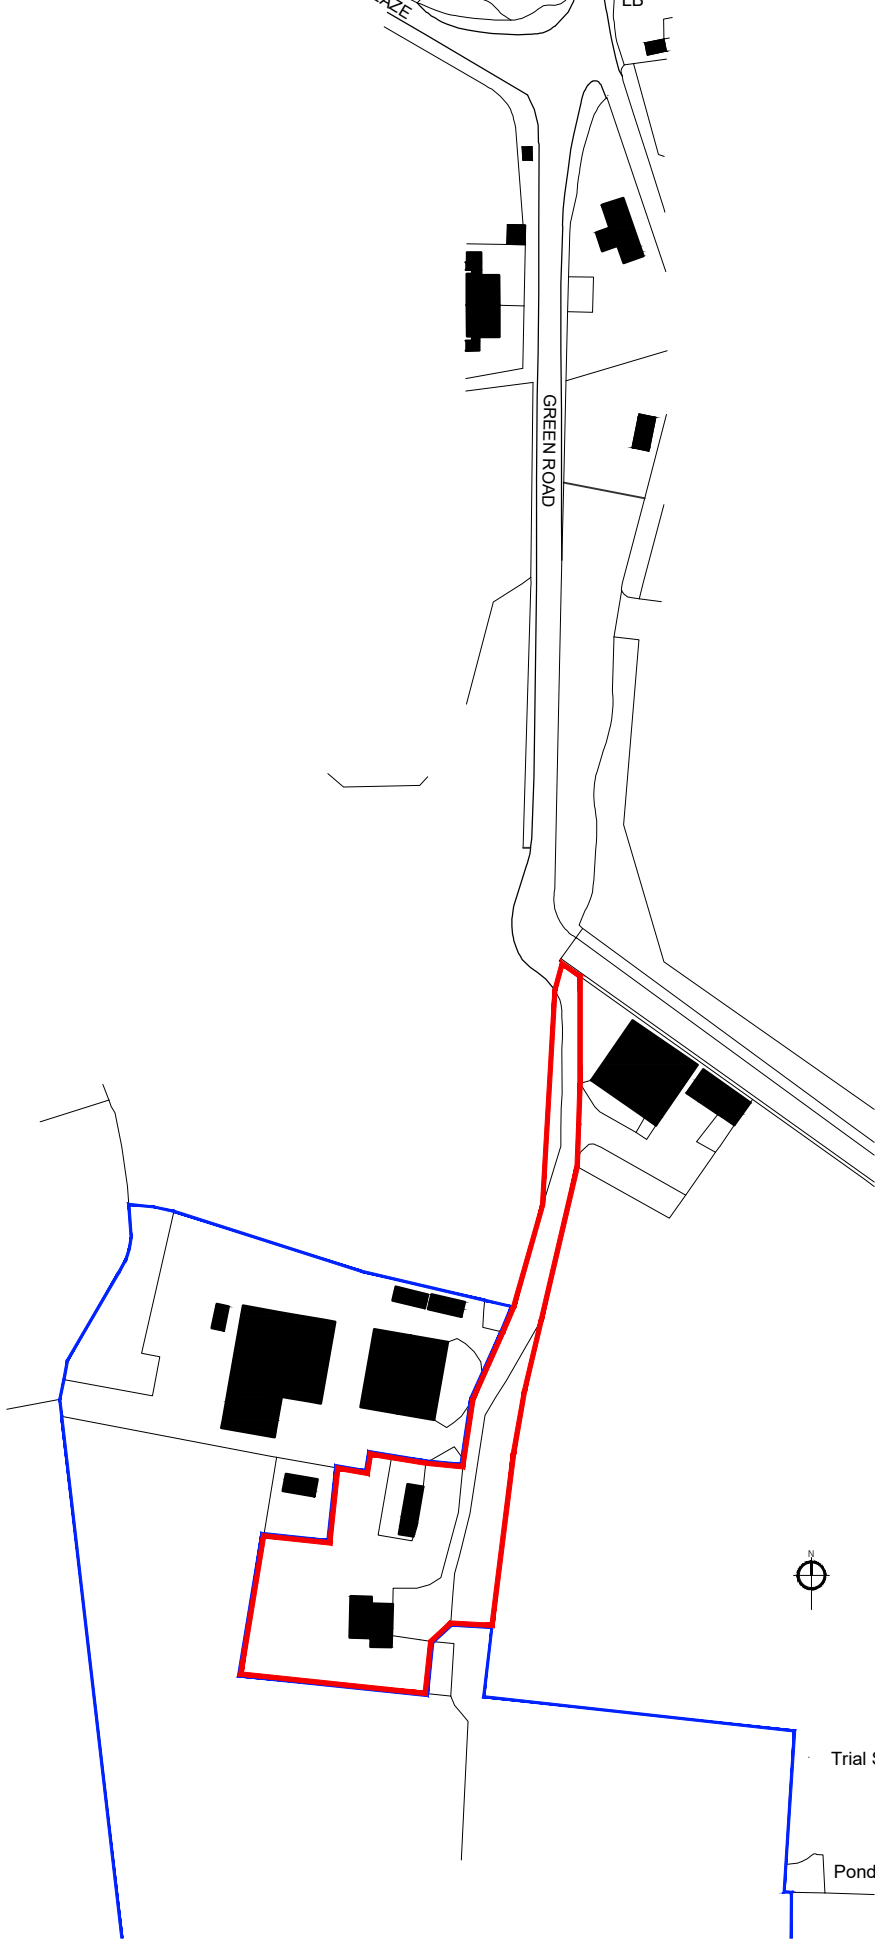

Location Plan - 1:1250

Ridgefield Farm
Neston
Location Plan



THIS DRAWING IS COPYRIGHT ©
Responsibility is not accepted for errors made by others in scaling from this drawing
All construction information should be taken from figured dimensions only
Discrepancies must be reported to the Architect before proceeding