



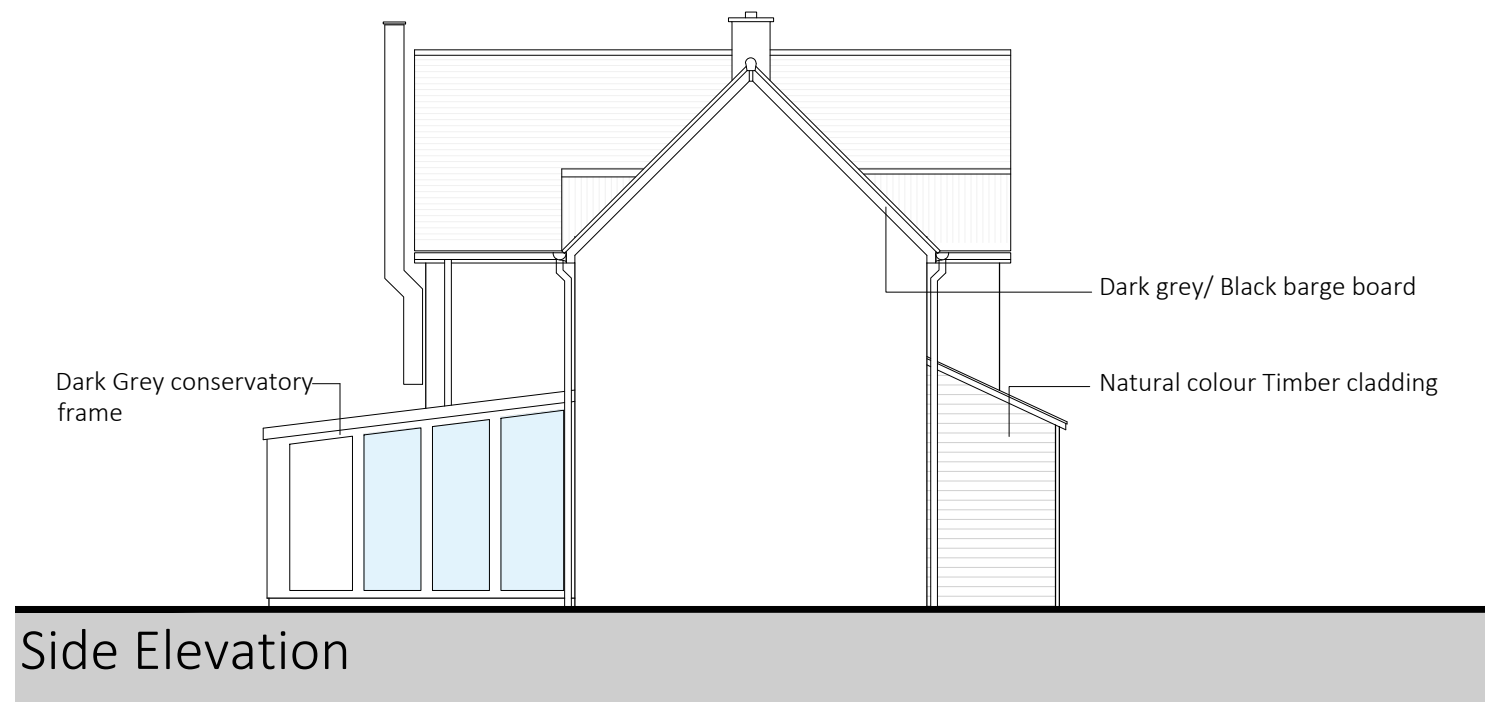

Rev	Date	Details	Rev	Status
Project	Stage	Drawing	Rev	Status
4526	3	106	A	PLANNING

Scale	Size	Drawn	Check	Creation
1:100	A3 L	NDV	MSB	

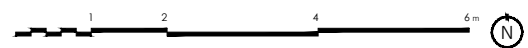

Ridgefield Farm
Neston

Proposed Extension
Existing Elevations



THIS DRAWING IS COPYRIGHT ©
Responsibility is not accepted for errors made by others in scaling from this drawing
All construction information should be taken from figured dimensions only
Discrepancies must be reported to the Architect before proceeding