
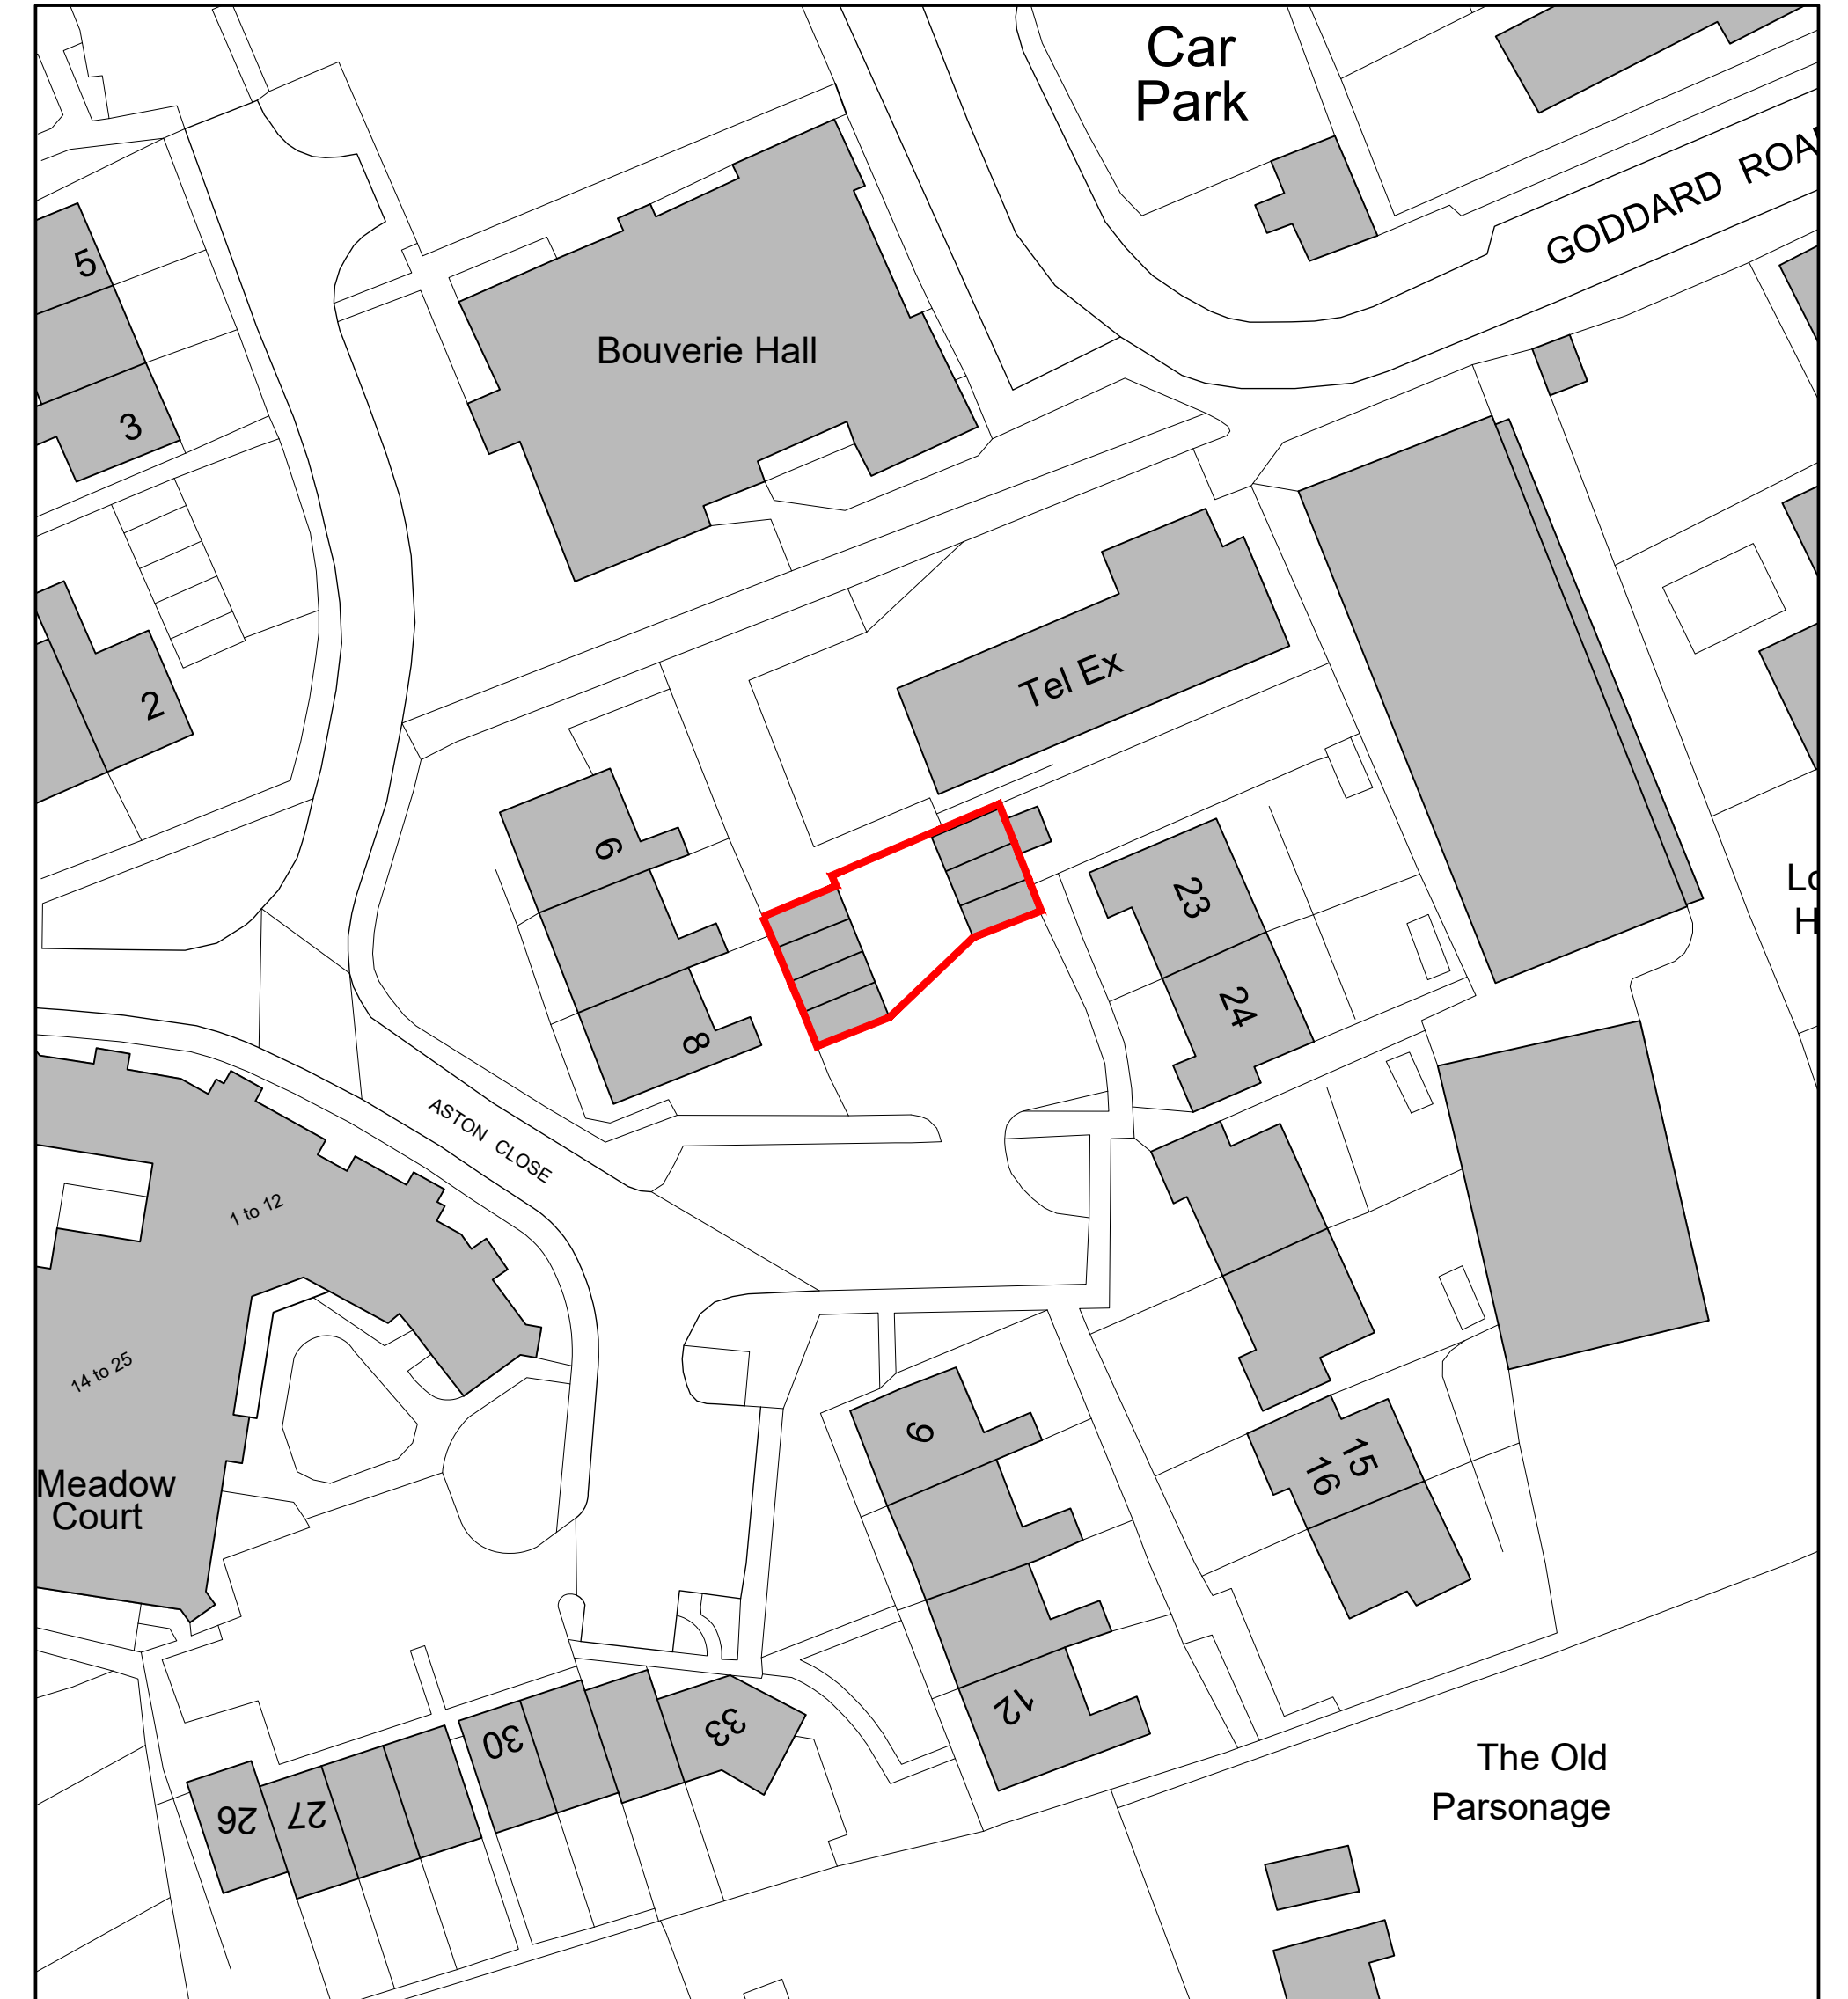
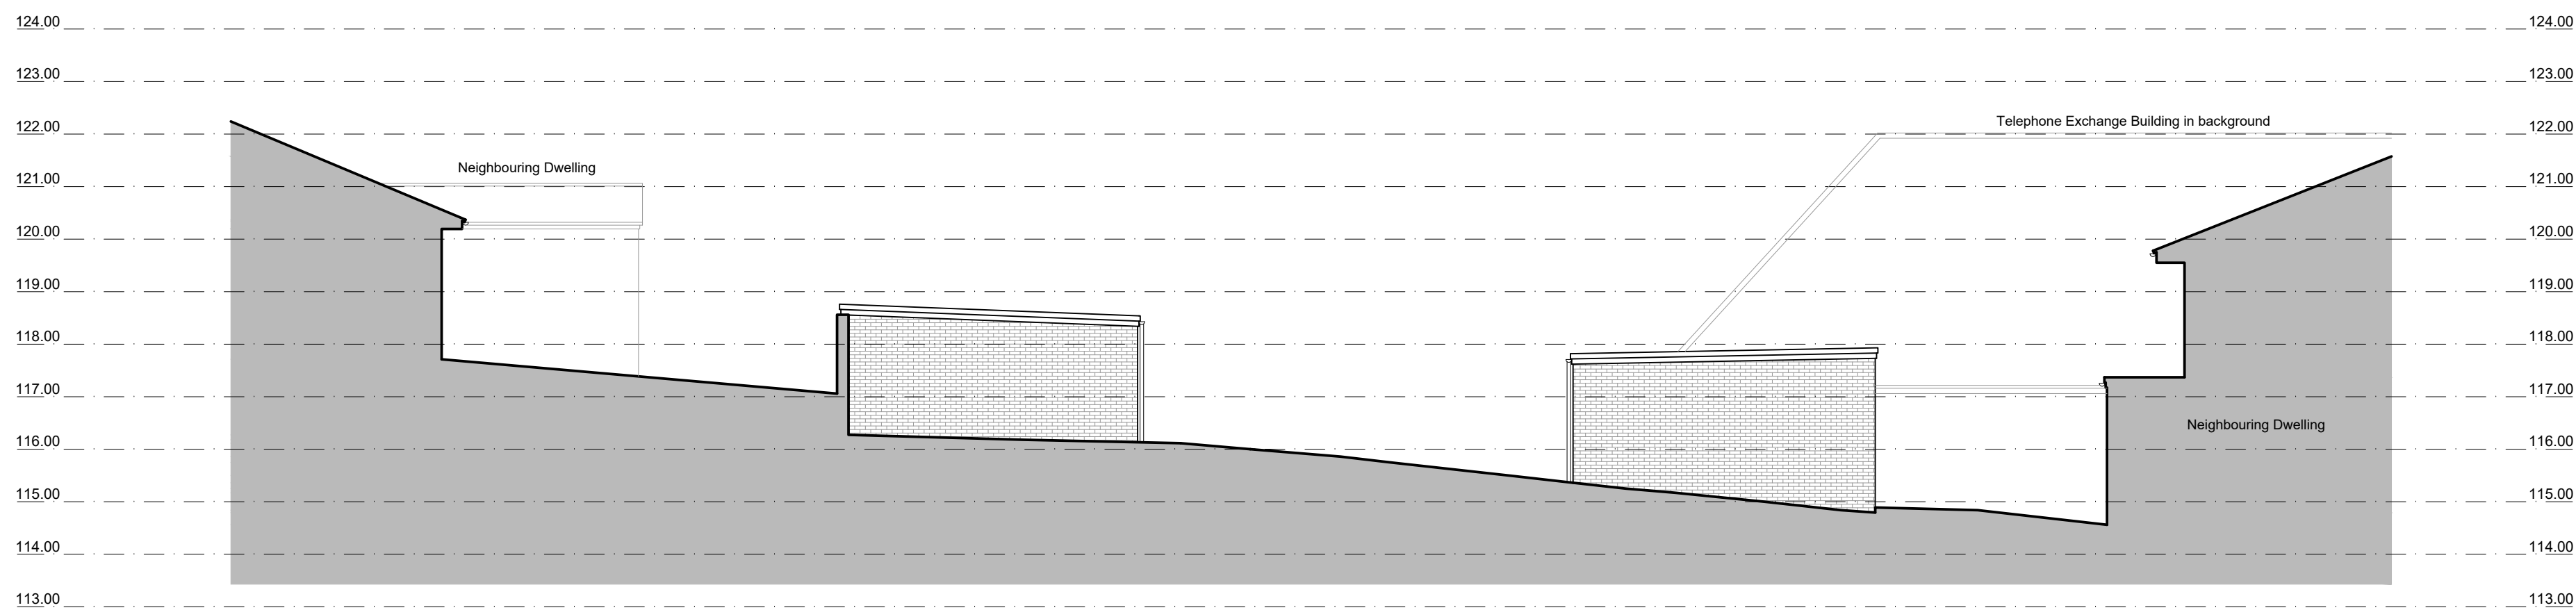


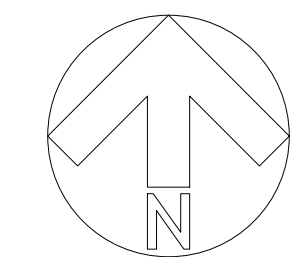

**DRAWING FOR PLANNING PURPOSES ONLY.
NOT TO BE USED FOR CONSTRUCTION.**

Ordnance Survey (c) Crown Copyright 2025. All rights reserved. Licence number 100022432

	Ground Floor 6 Pelhams Court Marlborough Wiltshire SN8 2AG T. 01672 518 278 E. info@tuttlearchserv.co.uk f facebook.com/tuttlearchserv W. tuttlearchserv.co.uk		
JOB TITLE: Proposed Residential Development, Garages @ Aston Close, Pewsey, Wiltshire, SN9 5EQ For Mr & Mrs J. Stevens			
DRAWING TITLE: Existing Topographical Survey, Site Section, Block Plan & Site Location Plan	JOB NO.: 1656		
DRAWING NO.: Aston Close - Existing - 03	REV.: -		
REVISION DESCRIPTIONS: -			
SCALE: As Shown	DATE: Oct 25	DRAWN BY: BJ	PAPER SIZE: A1