



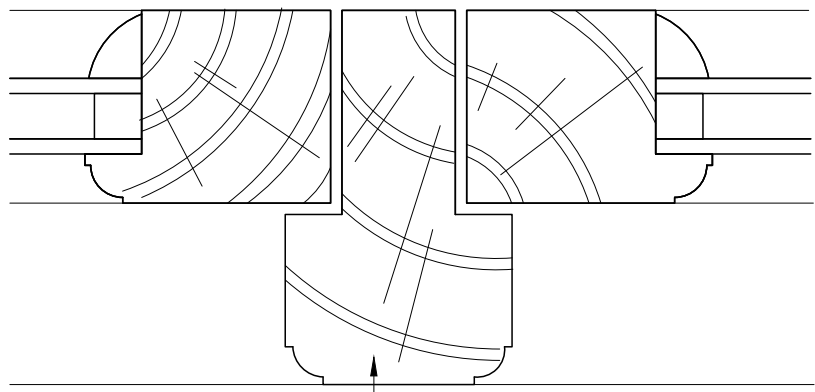


Painted timber mullion


PLAN SECTION

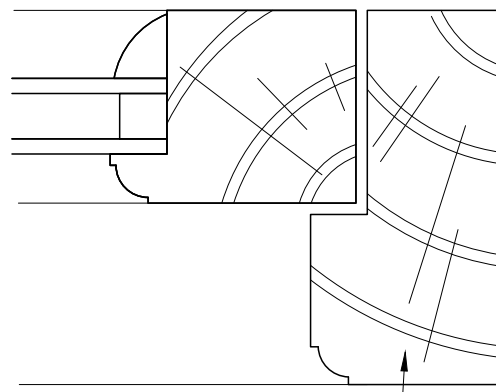

Painted timber jamb

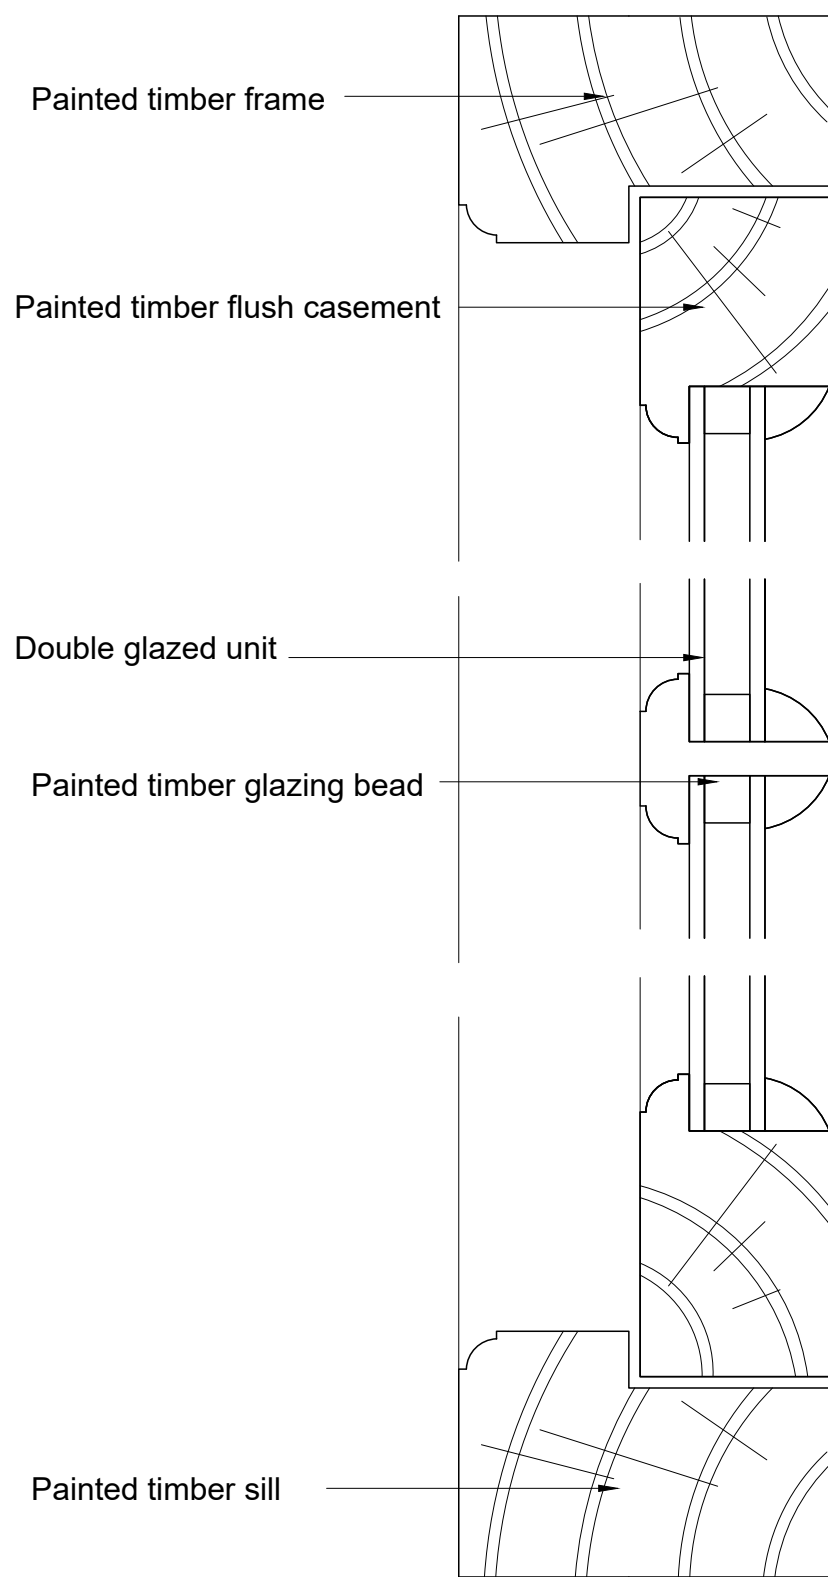


VERTICAL SECTION

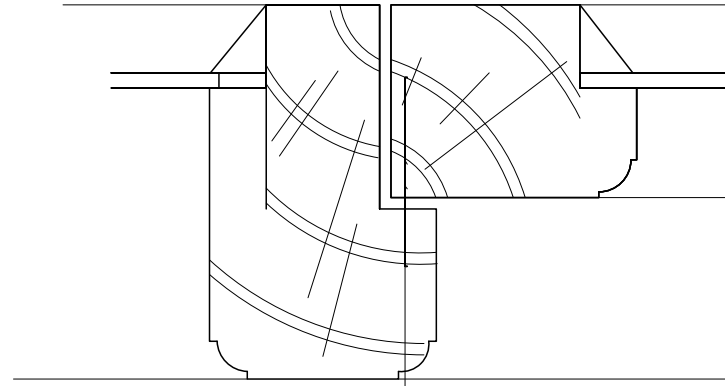


Painted timber mullion

PLAN SECTION

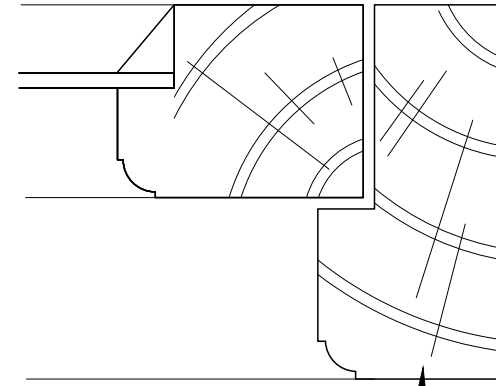


Painted timber jamb

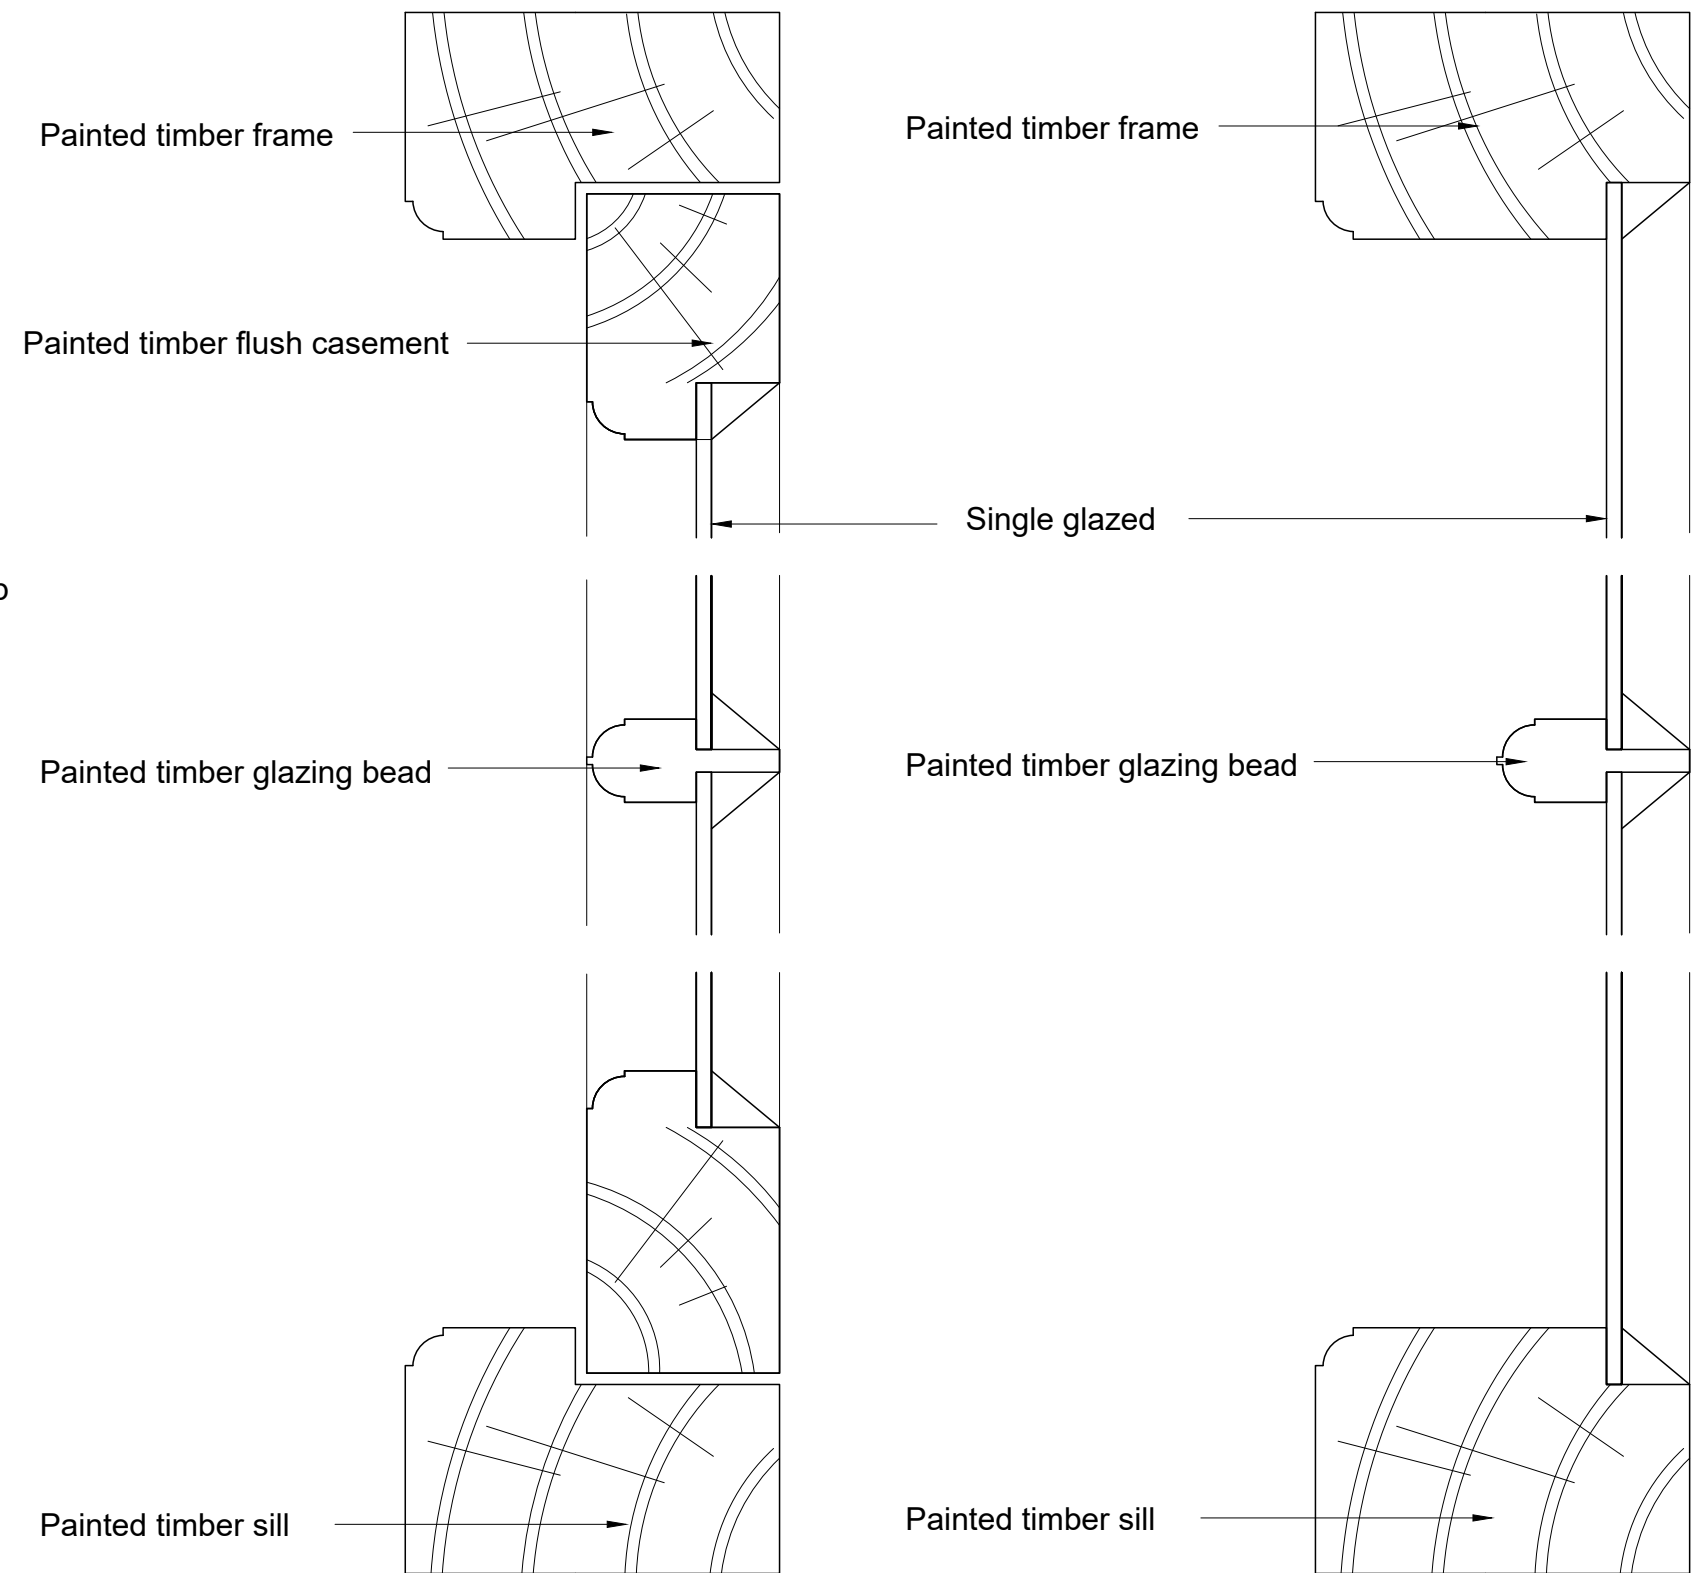


VERTICAL SECTION
(CASEMENT)

VERTICAL SECTION
(FIXED)

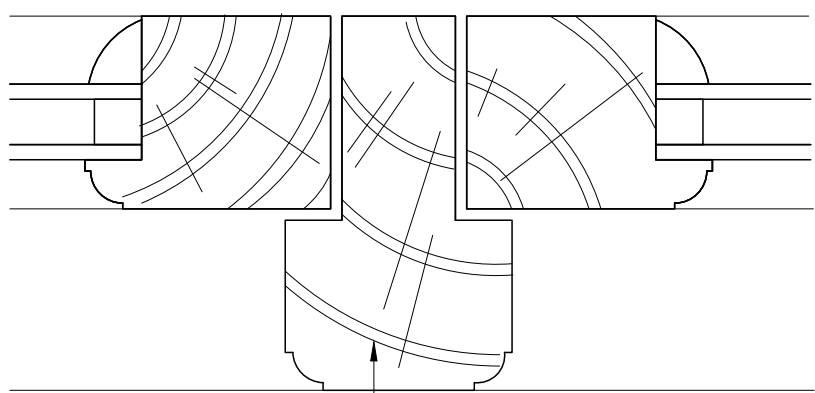


Painted timber mullion


PLAN SECTION

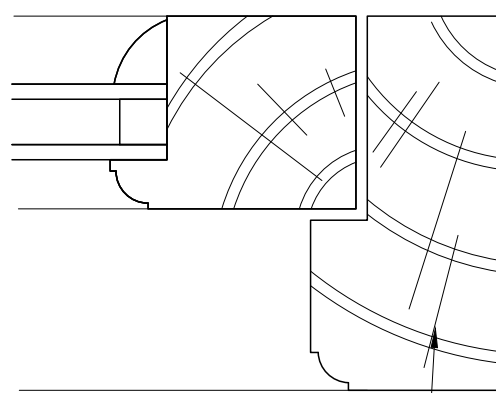

Painted timber jamb

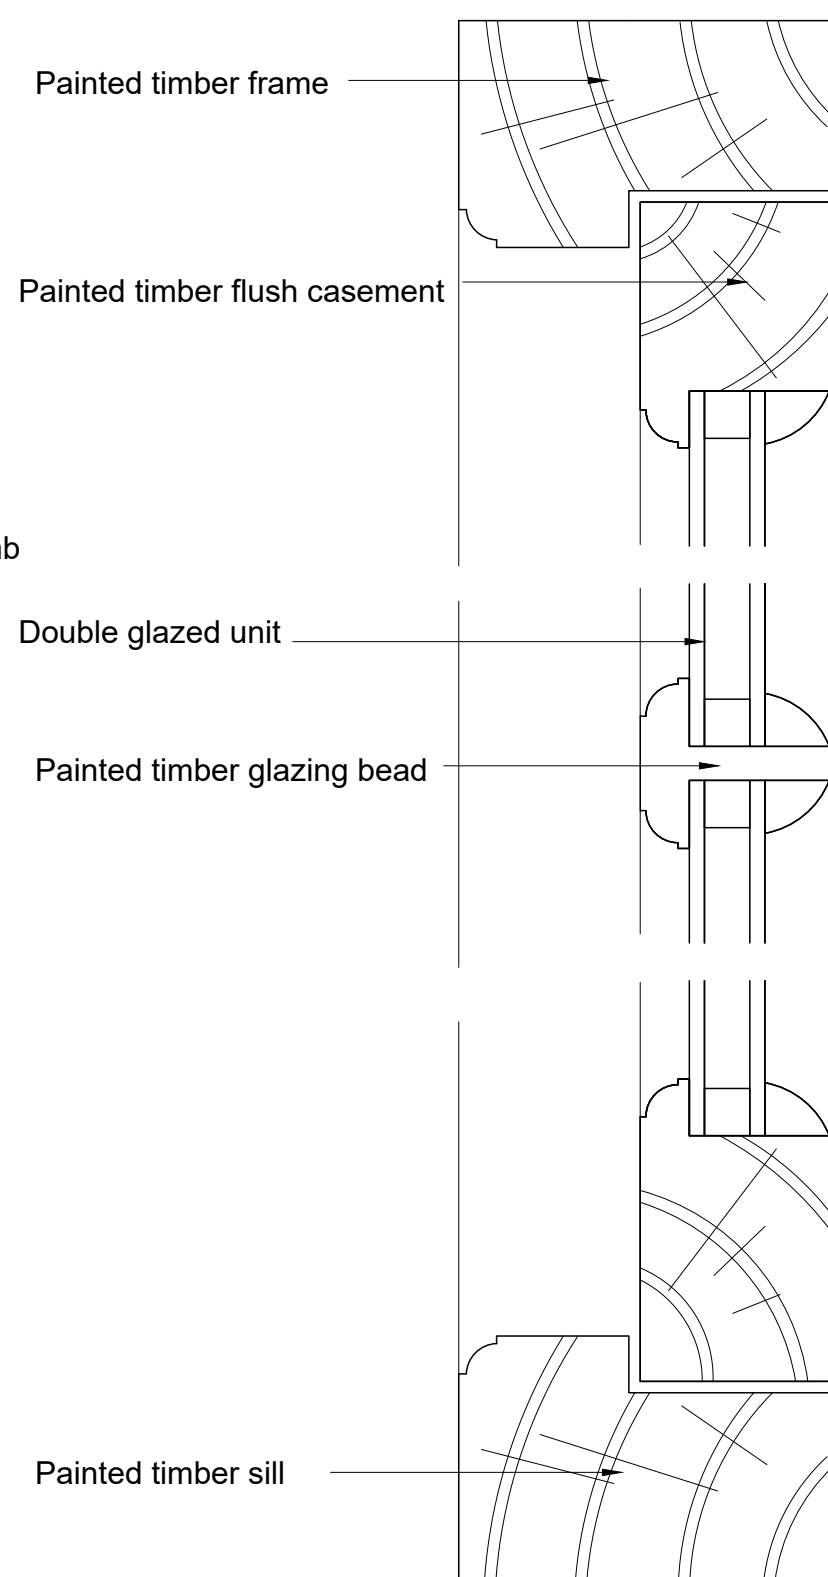


Painted timber sill

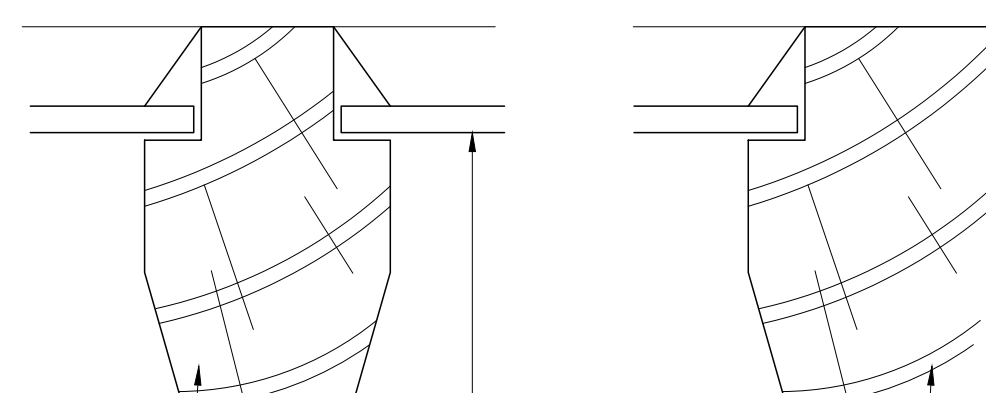


Painted timber mullion

PLAN SECTION

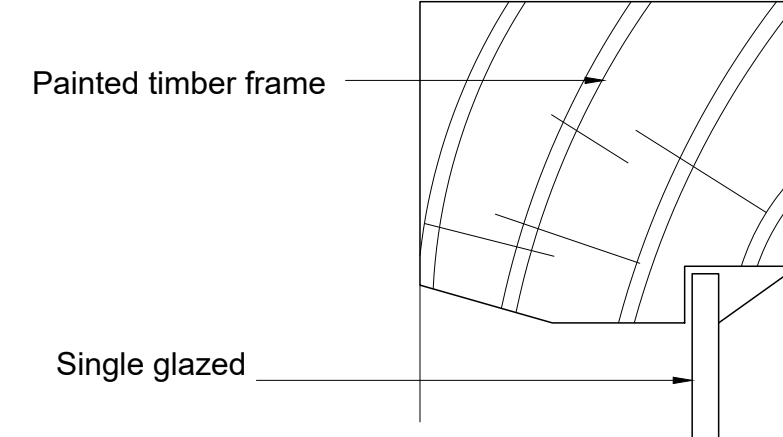


Single glazed ____

Painted timber jamb

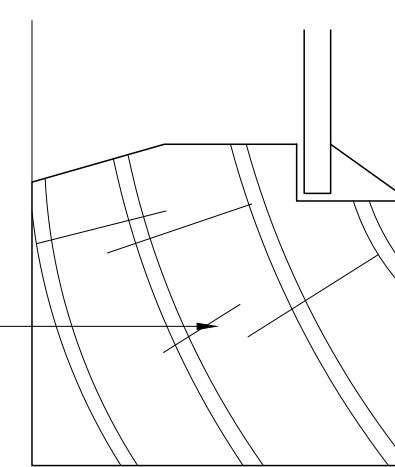


Painted timber sil

VERTICAL SECTION
(FIXED)

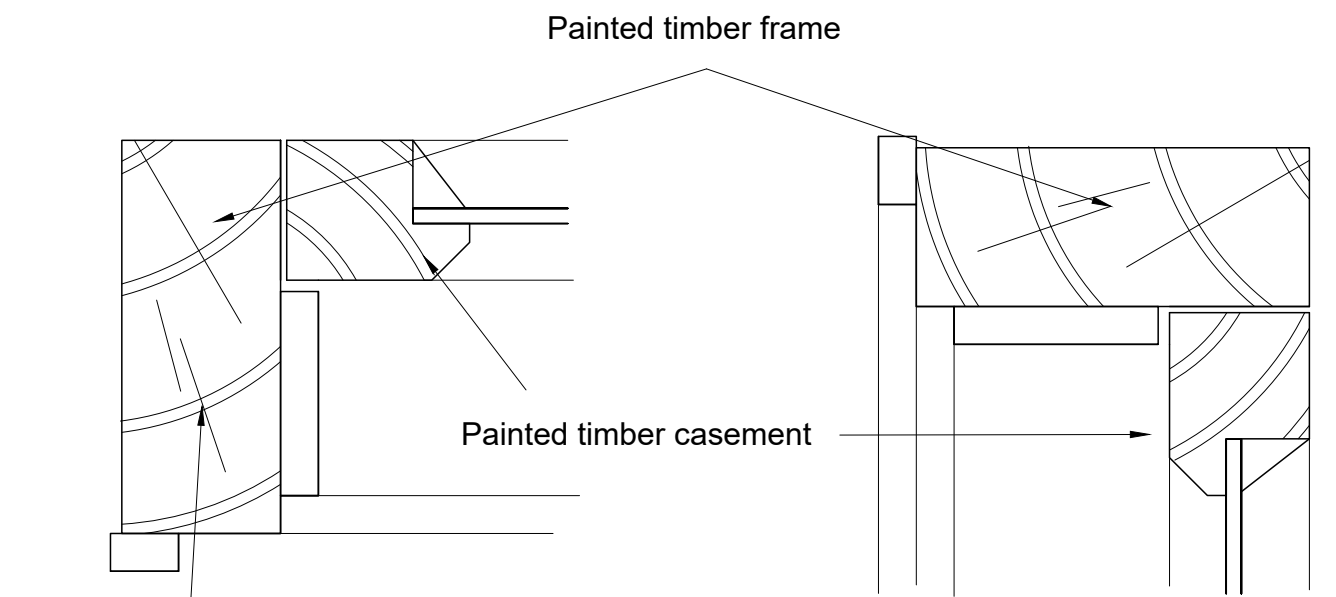

Painted timber jamb

PLAN SECTION

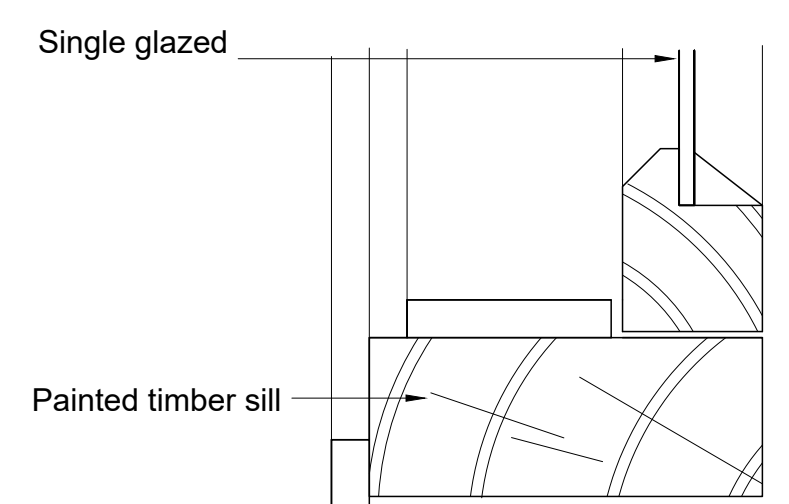

Painted timber sill ————

VERTICAL SECTION

WINDOW TYPE 5 - AS EXISTING 1:2


WINDOW TYPE 2 - AS EXISTING 1:2

VERTICAL SECTION



	PAPER SIZE
	A1
REVISIONS (sketch only)	
DRAWING NUMBER PREFIXED WITH	
EX = EXISTING DRAWING, NOT TO BE SCALED EXCEPT FOR PLANNING PURPOSES, BASED ON INFORMATION PROVIDED BY:	
SK = SKETCH DRAWING, INFORMAL DRAWING, NOT FOR OFFICIAL USE, NOT TO BE USED FOR PLANNING PURPOSES, NOT TO BE SCALED.	
PL = DRAWING TO ACCOMPANY A PLANNING APPLICATION, CAN BE SCALED FOR PLANNING PURPOSES ONLY, NOT FOR CONSTRUCTION(ME).	
BR = DRAWING FOR A BUILDING REGULATION APPLICATION AND APPROVAL ONLY, USE GIVEN DIMENSION ONLY, NOT TO BE SCALED, N/C.	
WD = WORKING DRAWING, INCLUDING ADDITIONAL DETAIL OVER AND ABOVE BR DESIGNATION, USE GIVEN DIMENSION ONLY, NOT TO BE SCALED.	

PAPER SIZE
A1

 ISSUE PURPOSE: TO ACCOMPANY PLANNING APPLICATION			
TITLE: CHALTON PARK ESTATE 10 PARK STREET, CHALTON MALMESBURY SN16 9DF OS-AMVIC WALDMERE DETAILS AS EXISTING & PROPOSED SCALE: AS SHOWN DRAWN: CR		 ARCHITECTURAL DESIGN SERVICE e: halzacdesign@icloud.com m: 07801 070166	
DATE: SEP/25		JOB NUMBER 25-040	COW NUMBER PL12
		REV	