




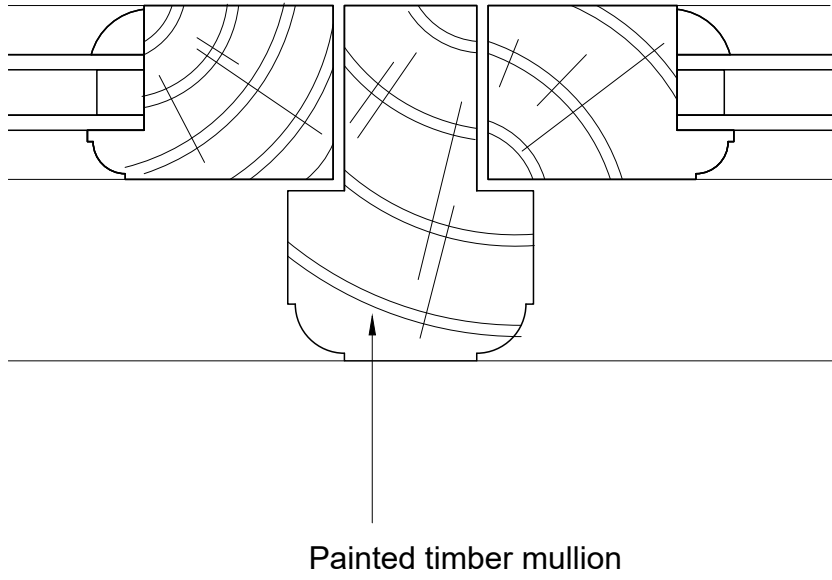


PLAN SECTION

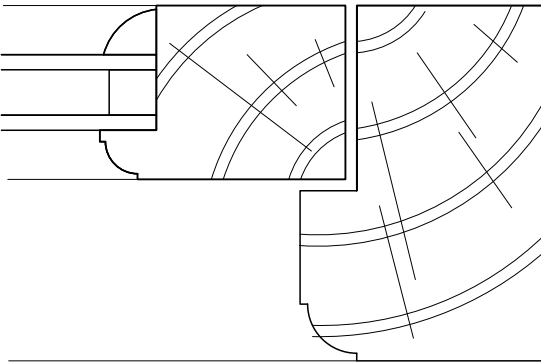


WINDOW TYPE 1 - AS EXISTING 1:2

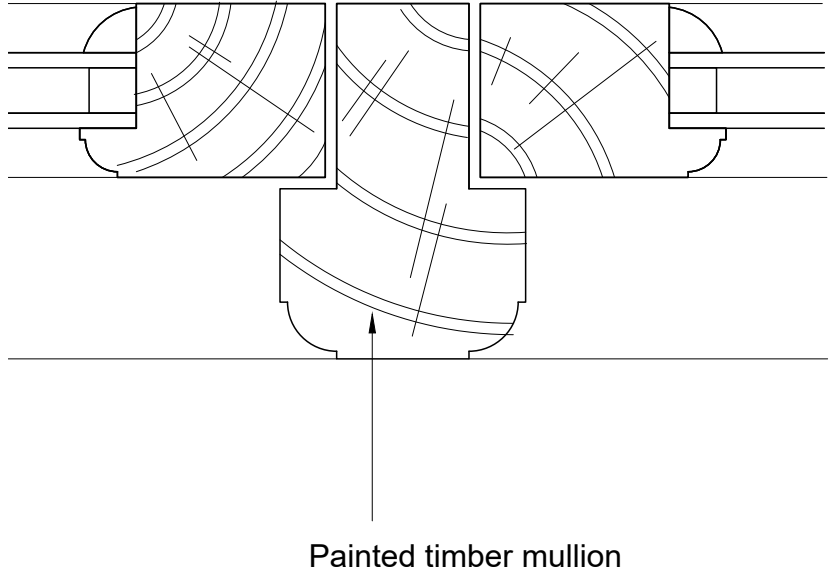


PLAN SECTION

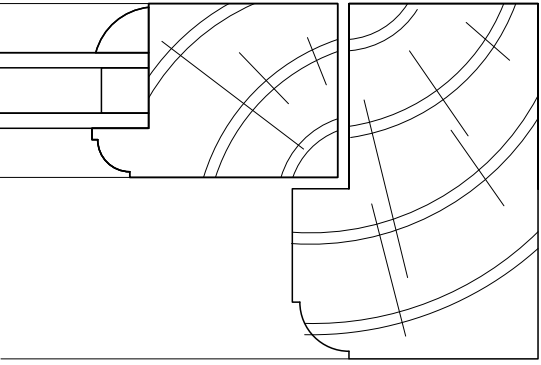


WINDOW TYPE 2 - AS EXISTING 1:2

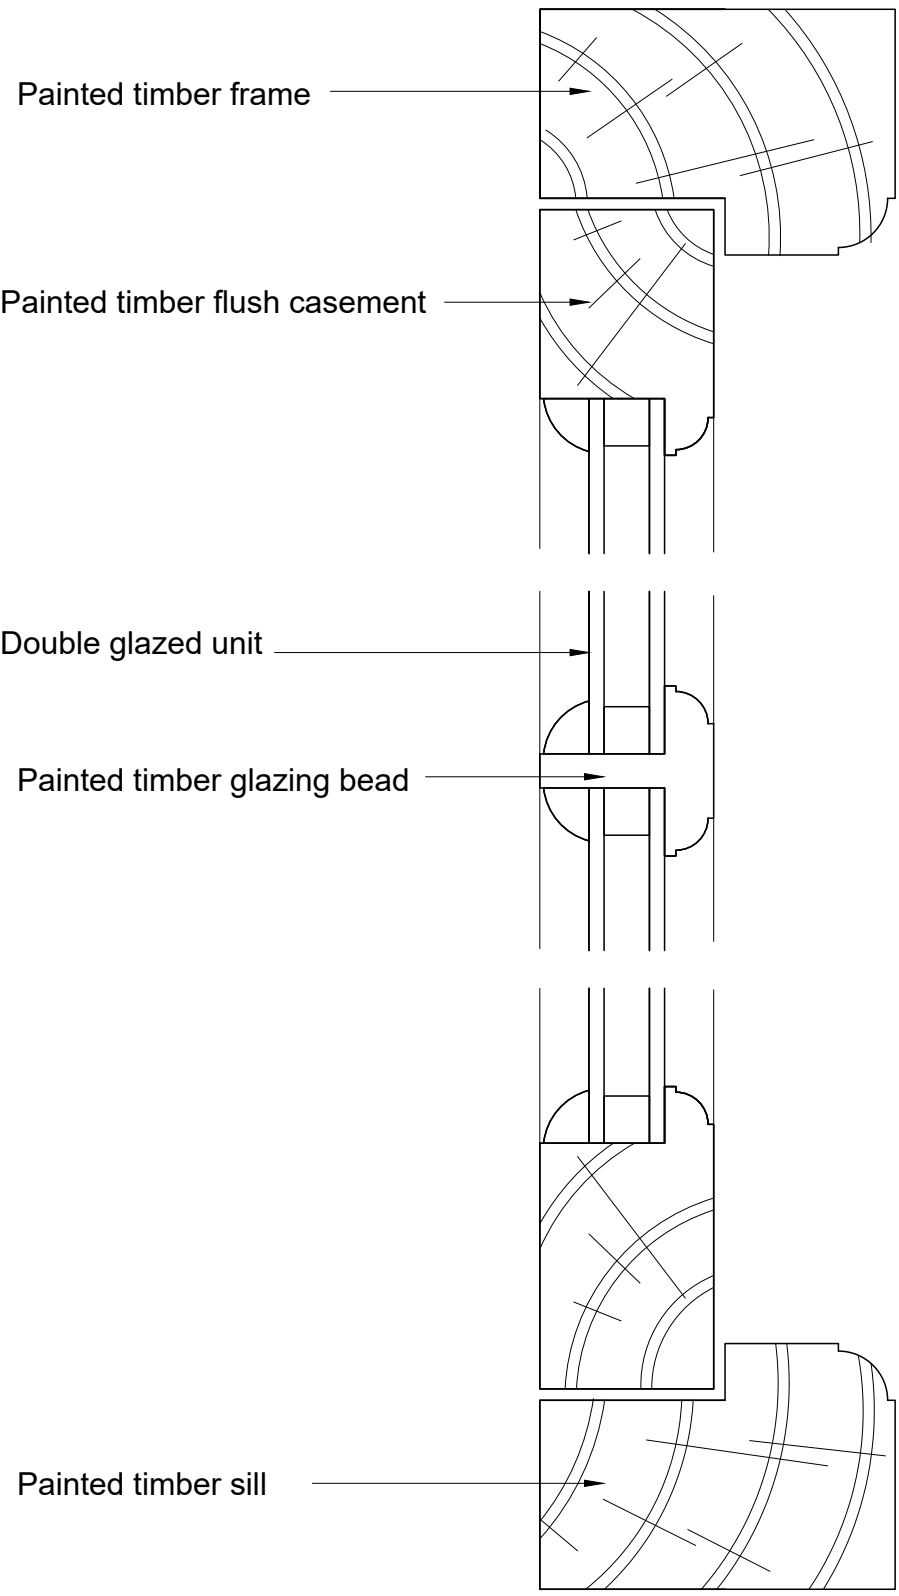


VERTICAL SECTION

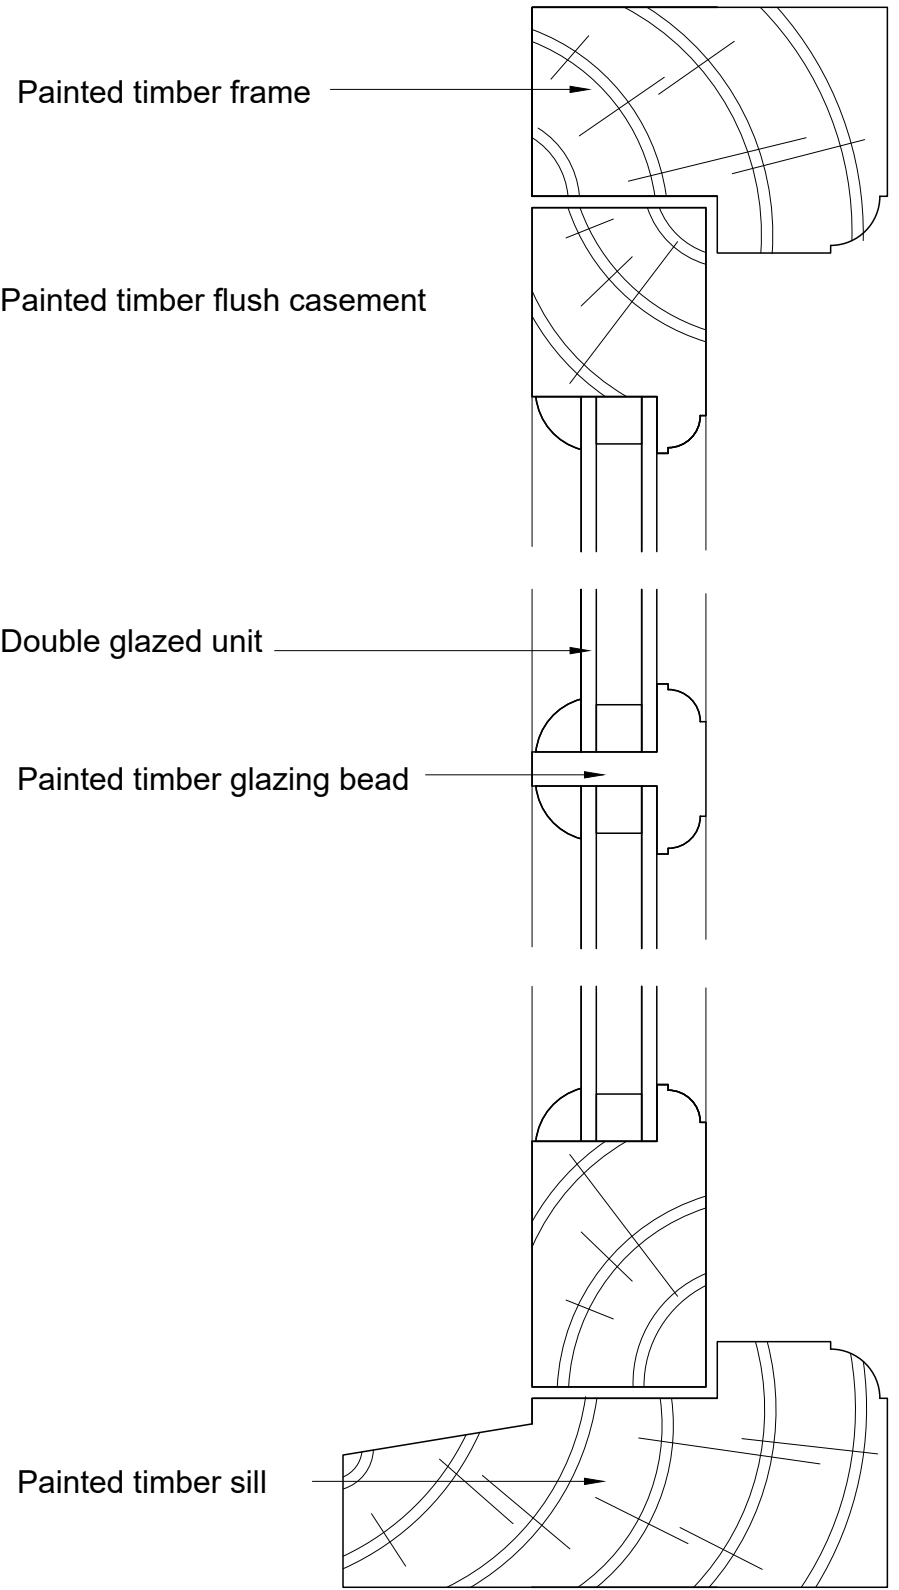


VERTICAL SECTION

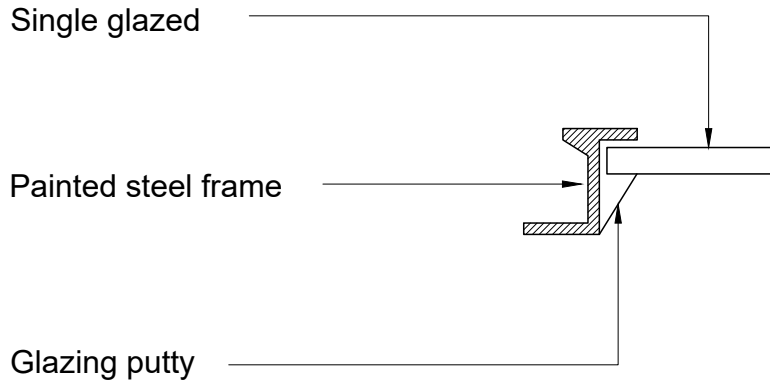



PLAN SECTION

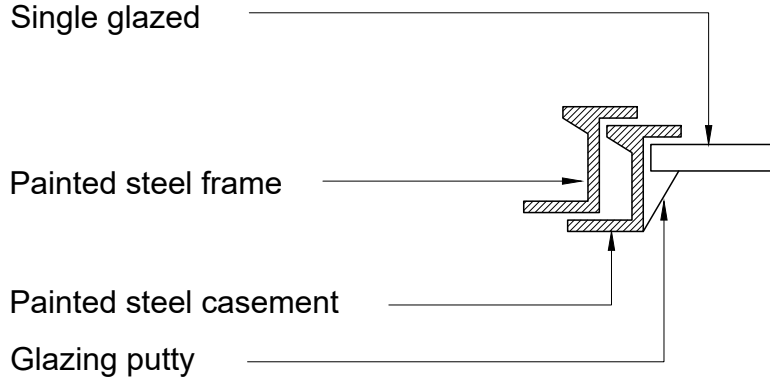


PLAN SECTION

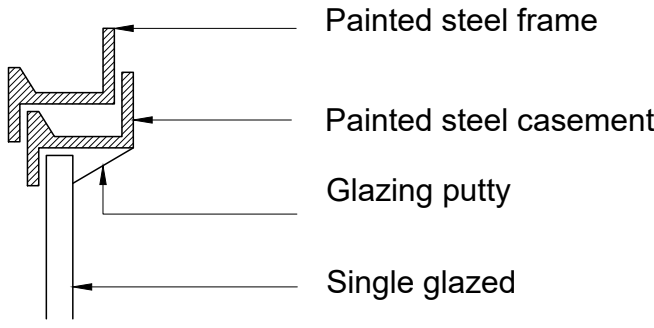

VERTICAL SECTION

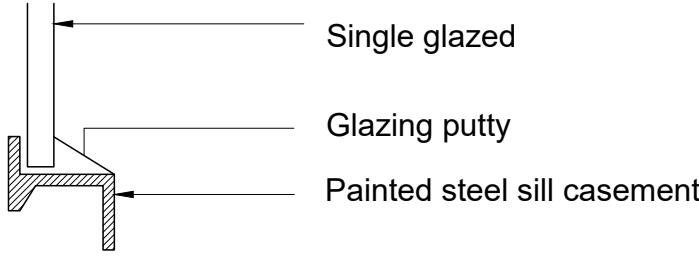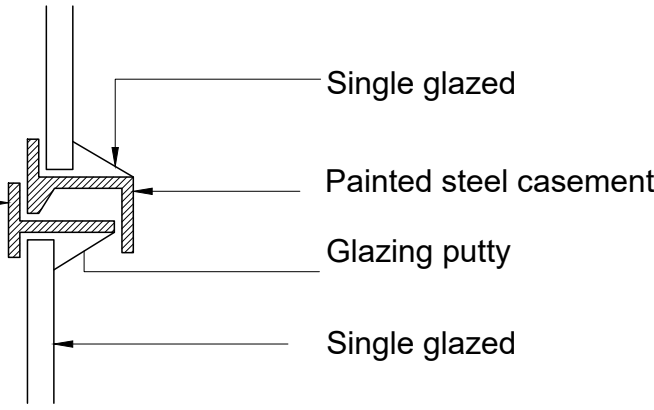

WINDOW TYPE 3 - AS EXISTING 1:2

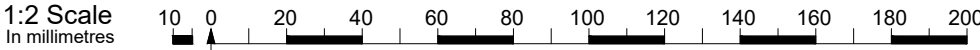

REVISIONS (sheet only)		
DRAWING NUMBER PREFIXED WITH: EX = EXISTING DRAWING, NOT TO BE SCALED EXCEPT FOR PLANNING PURPOSES. BASED ON INFORMATION PROVIDED BY: SK = SKETCH DRAWING, INFORMAL DRAWING, NOT FOR OFFICIAL USE, NOT TO BE USED FOR PLANNING PURPOSES, NOT TO BE SCALED. PL = DRAWING TO ACCOMPANY A PLANNING APPLICATION, CAN BE SCALED FOR PLANNING PURPOSES ONLY, NOT FOR CONSTRUCTION (NFC). BR = DRAWING FOR A BUILDING REGULATION APPLICATION AND APPROVAL, ONLY USE GIVEN DIMENSION ONLY, NOT TO BE SCALED, NFC. WD = WORKING DRAWING, INCLUDES ADDITIONAL DETAIL OVER AND ABOVE BR DESIGNATION, USE GIVEN DIMENSION ONLY, NOT TO BE SCALED.		

PAPER SIZE
A1

ISSUE PURPOSE: TO ACCOMPANY PLANNING APPLICATION		
TITLE: CHALTON PARK ESTATE 7 PARK STREET, CHARLTON MALMESBURY SN16 9DF		
DRAWING: WINDOW DETAILS AS EXISTING & PROPOSED		
JOB NUMBER 25-040	DWG NUMBER PL12	REV
SCALE: AS SHOWN DRAWN: CR DATE: SEP25		