
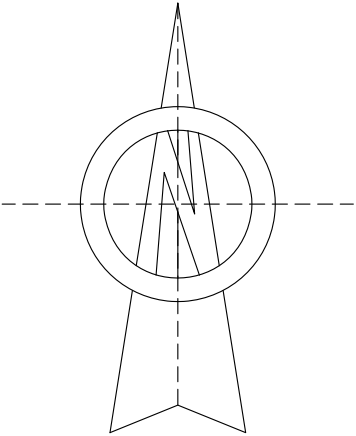


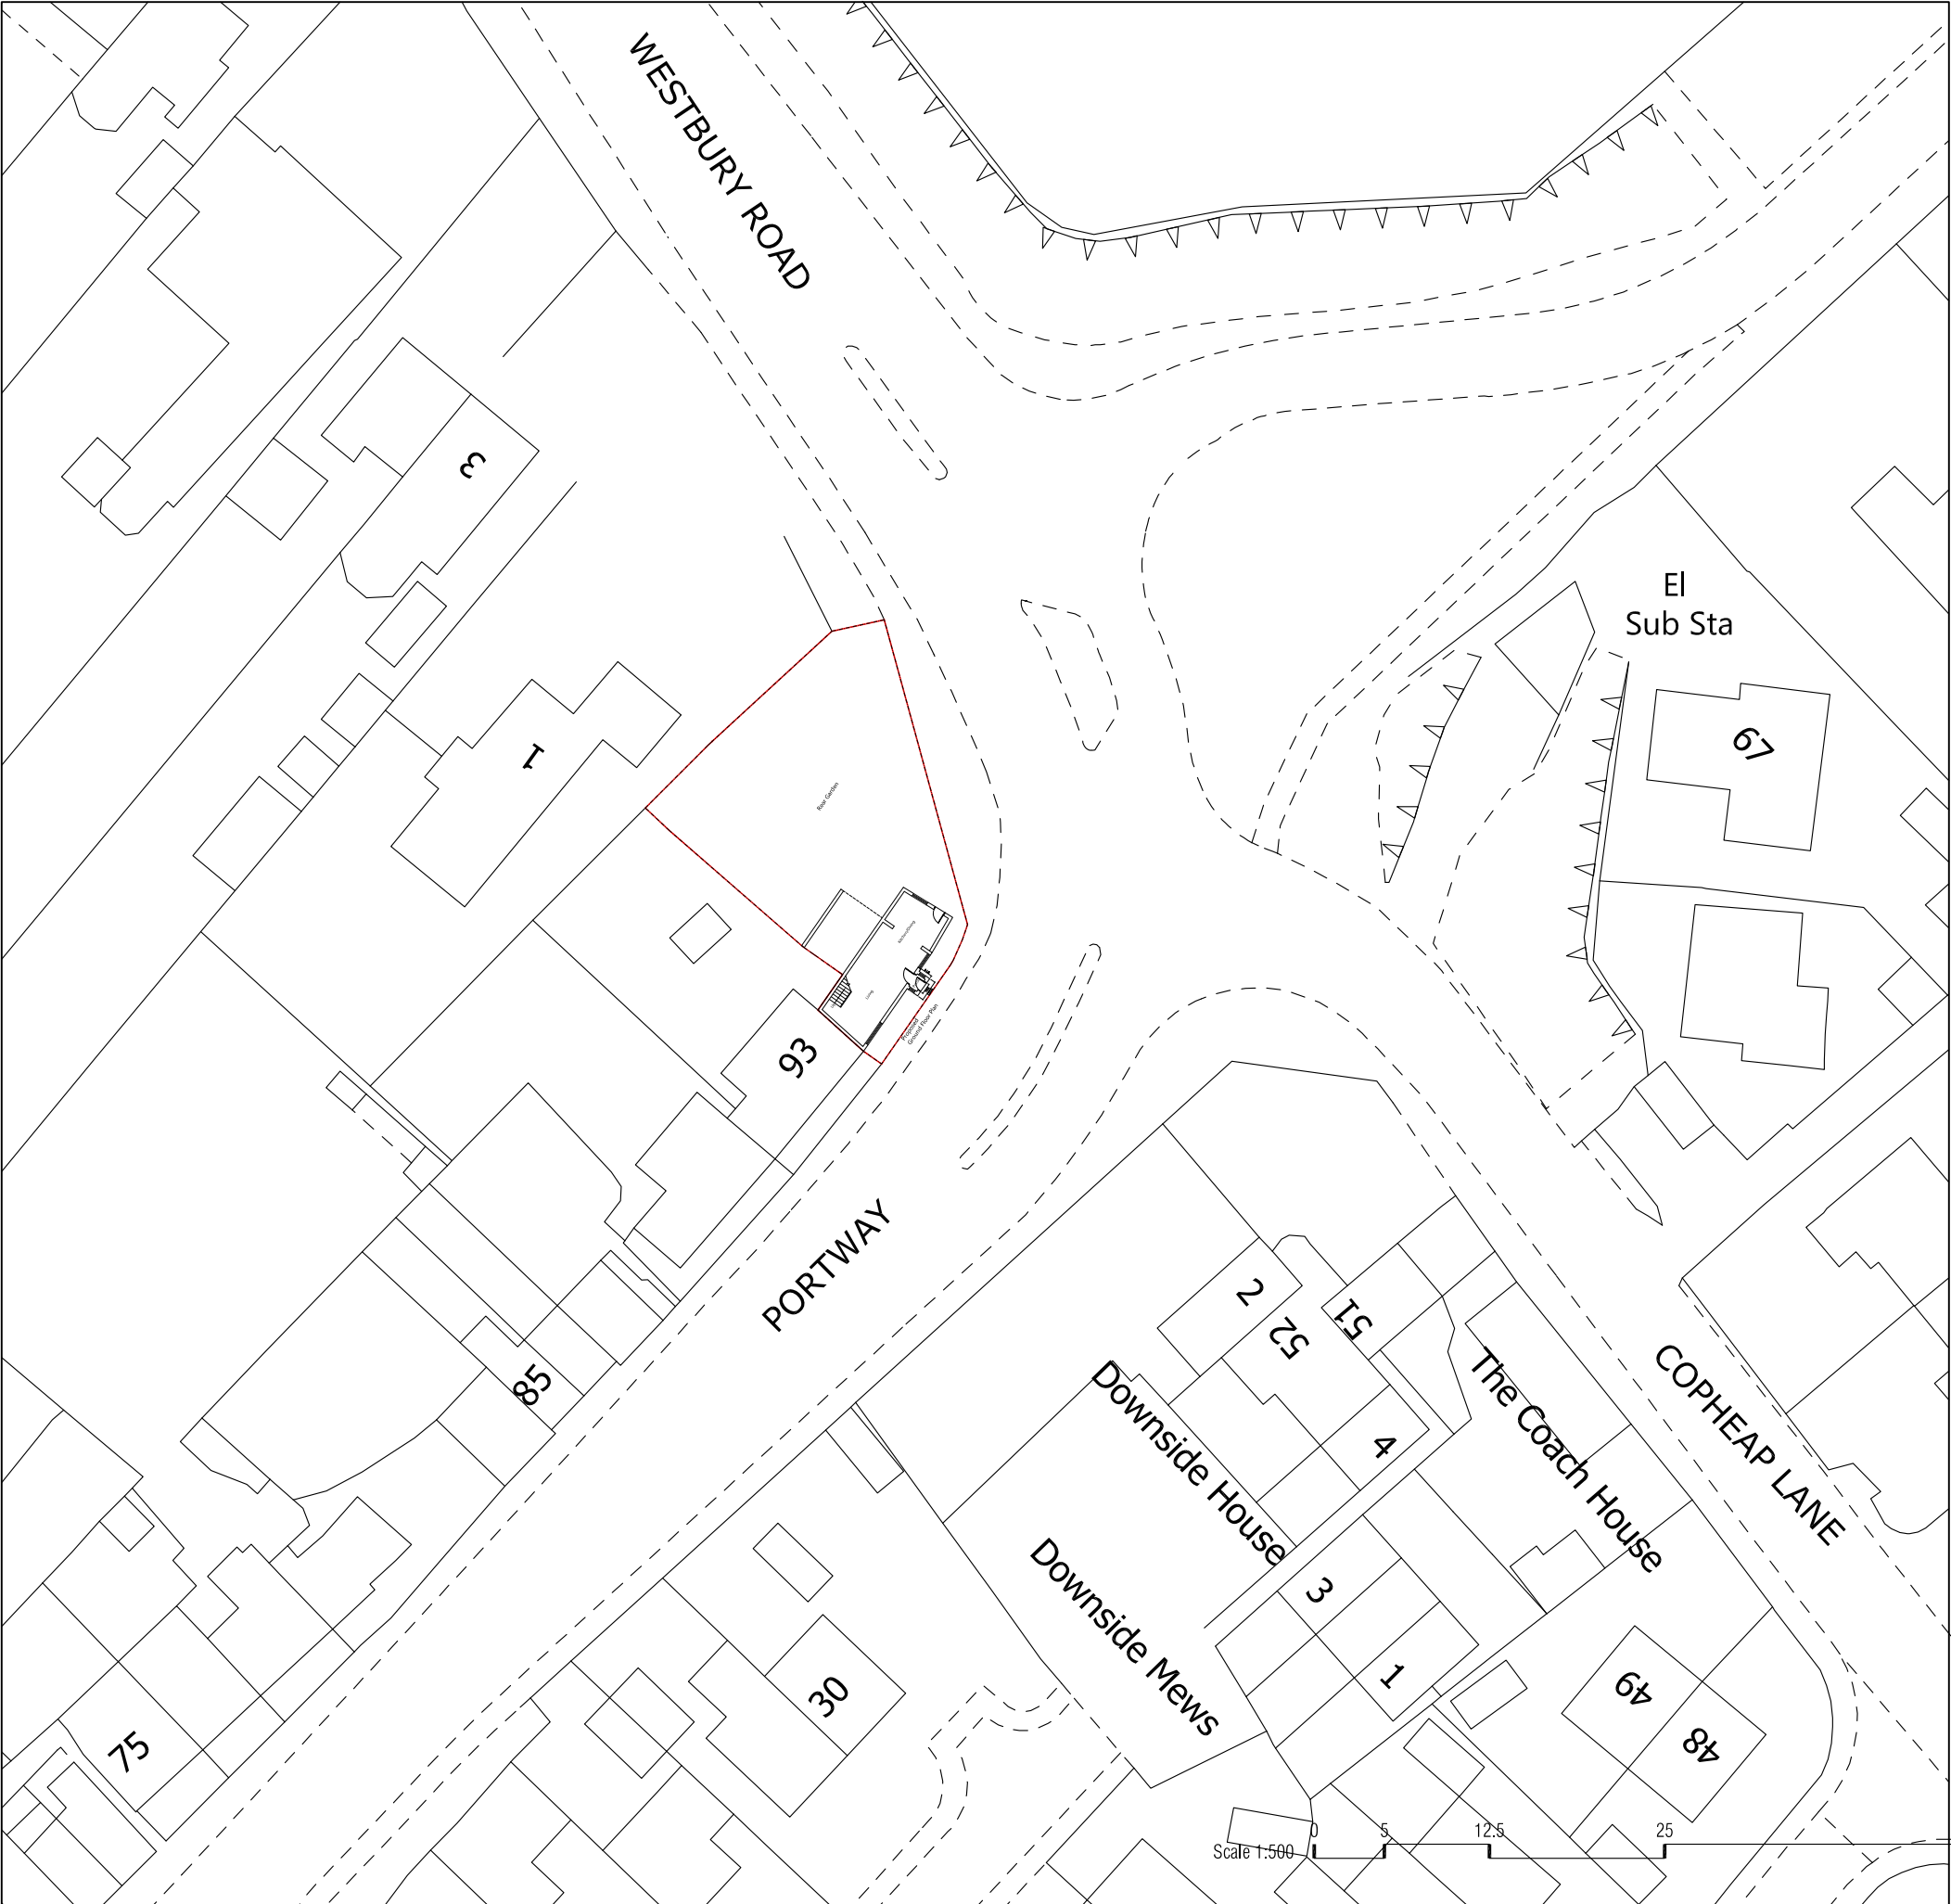

Project 95 PORTWAY WARMINSTER BA12 0AA	
Drawing PROPOSED BLOCK PLAN	
Dwg No. 106	Date OCTOBER 2025
Scale @ A3	1:500