
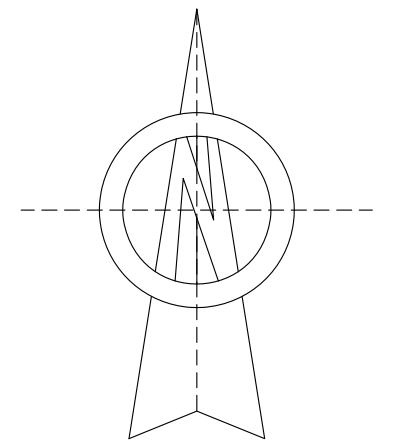


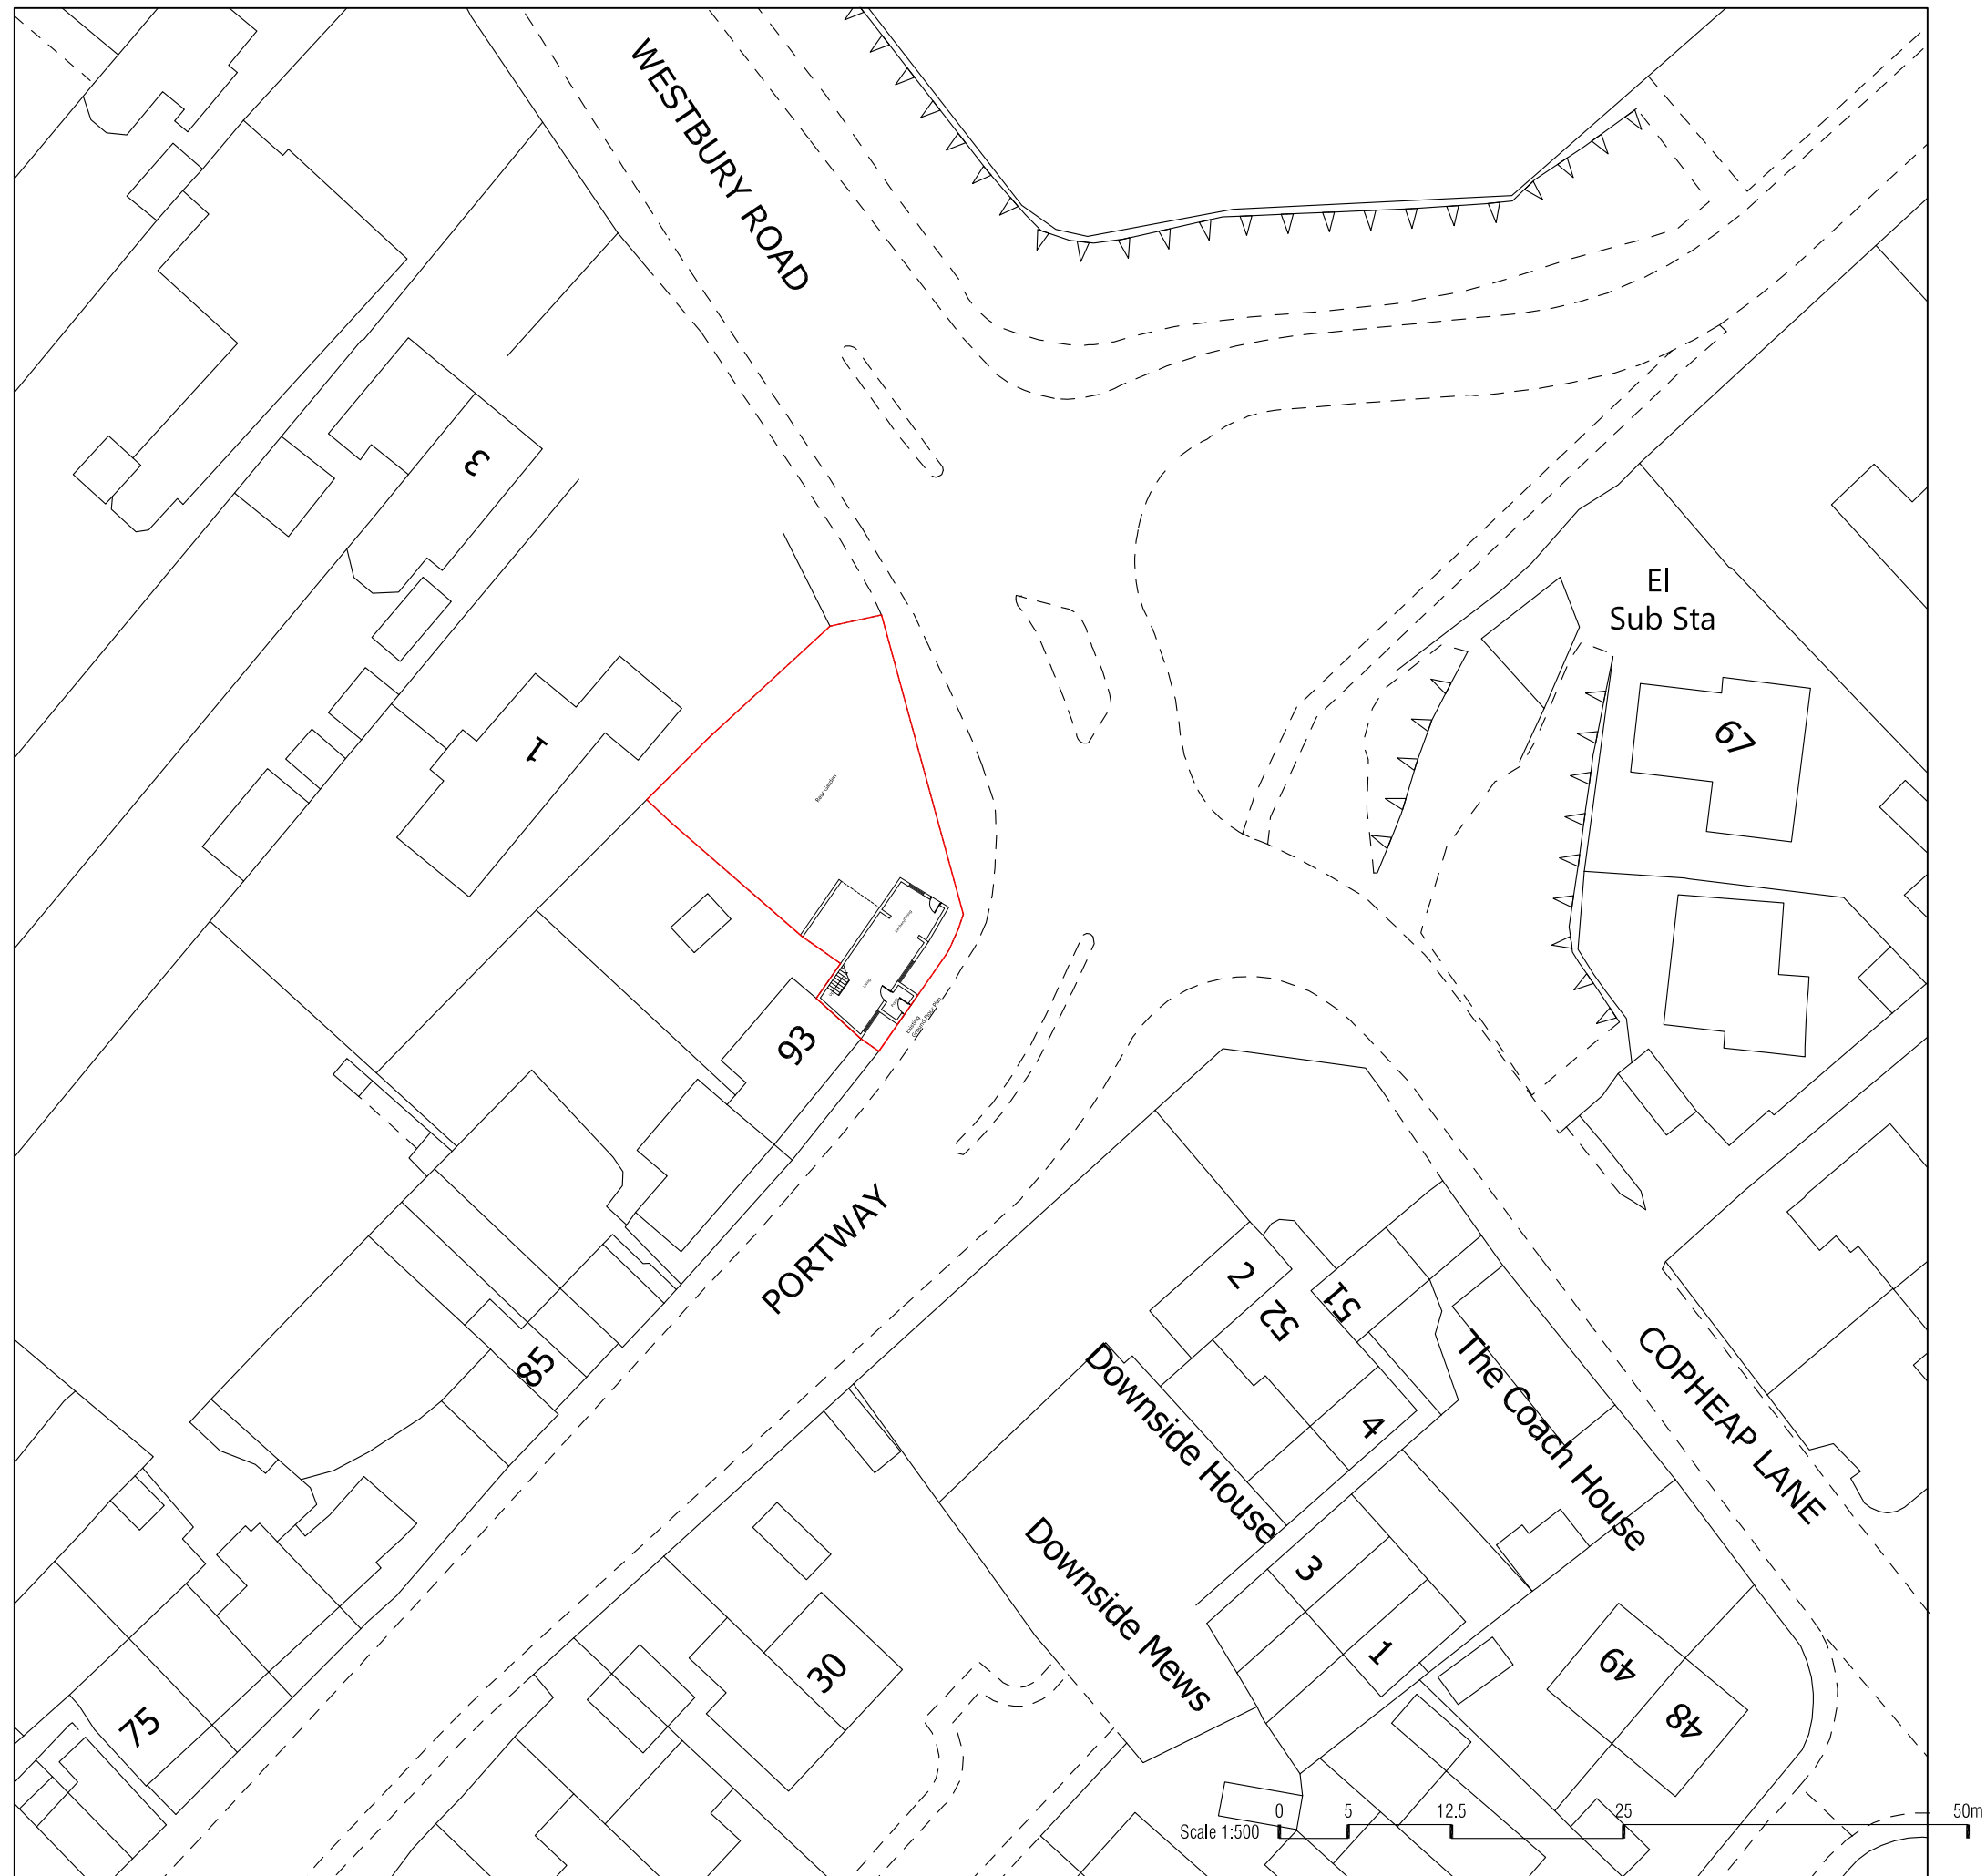

Project 95 PORTWAY WARMINSTER BA12 0AA	
Drawing EXISTING BLOCK PLAN	
Dwg No. 105	Date OCTOBER 2025
Scale @ A3 1:500	