



Side 1 Elevation
As Existing

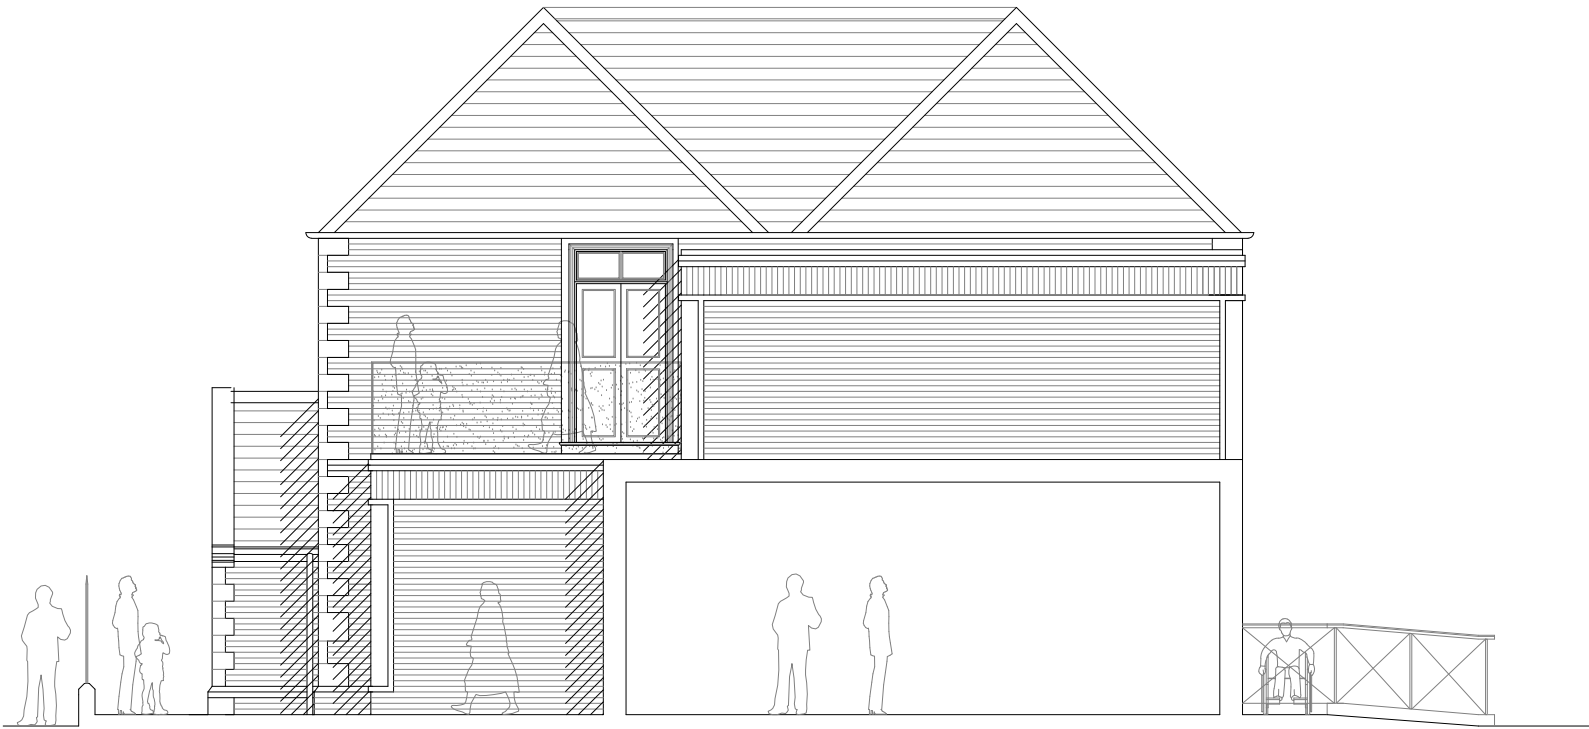

Side 1 Elevation
As Proposed

Note - All dimensions to be checked on site prior to commencement of works

REV	DATE	DESCRIPTION	DRAWN	CHECKED
1		Planning / LBC application	ME	ME

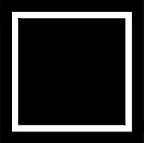

BUILD ARCHITECTS
www.build-architects.co.uk
studio@build-architects.co.uk
07977 582048

- Architecture
- Landscape
- Interiors
- Historic Buildings
- Masterplanning

This drawing is copyright of the Architect and shall not be reproduced without permission.
Check all dimensions and report any errors, or omissions.
Responsibility for setting out rests with the contractor, all dimensions & setting out to be checked on site prior to commencement of works.

Planning / LBC	
Z Phillips-Thomas CLIENT	
Change of Use & Alterations Dewey House, North Row, Warminster, BA12 9AD PROJECT	
Side 1 Elevation As Existing / As Proposed DRAWING	
2025 / 049 PROJECT REF	
PP 040 DRAWING NO	/ REVISION
June 2025 DATE	1:100 @ A3 SCALE
ME DRAWN BY	ME CHECKED BY