



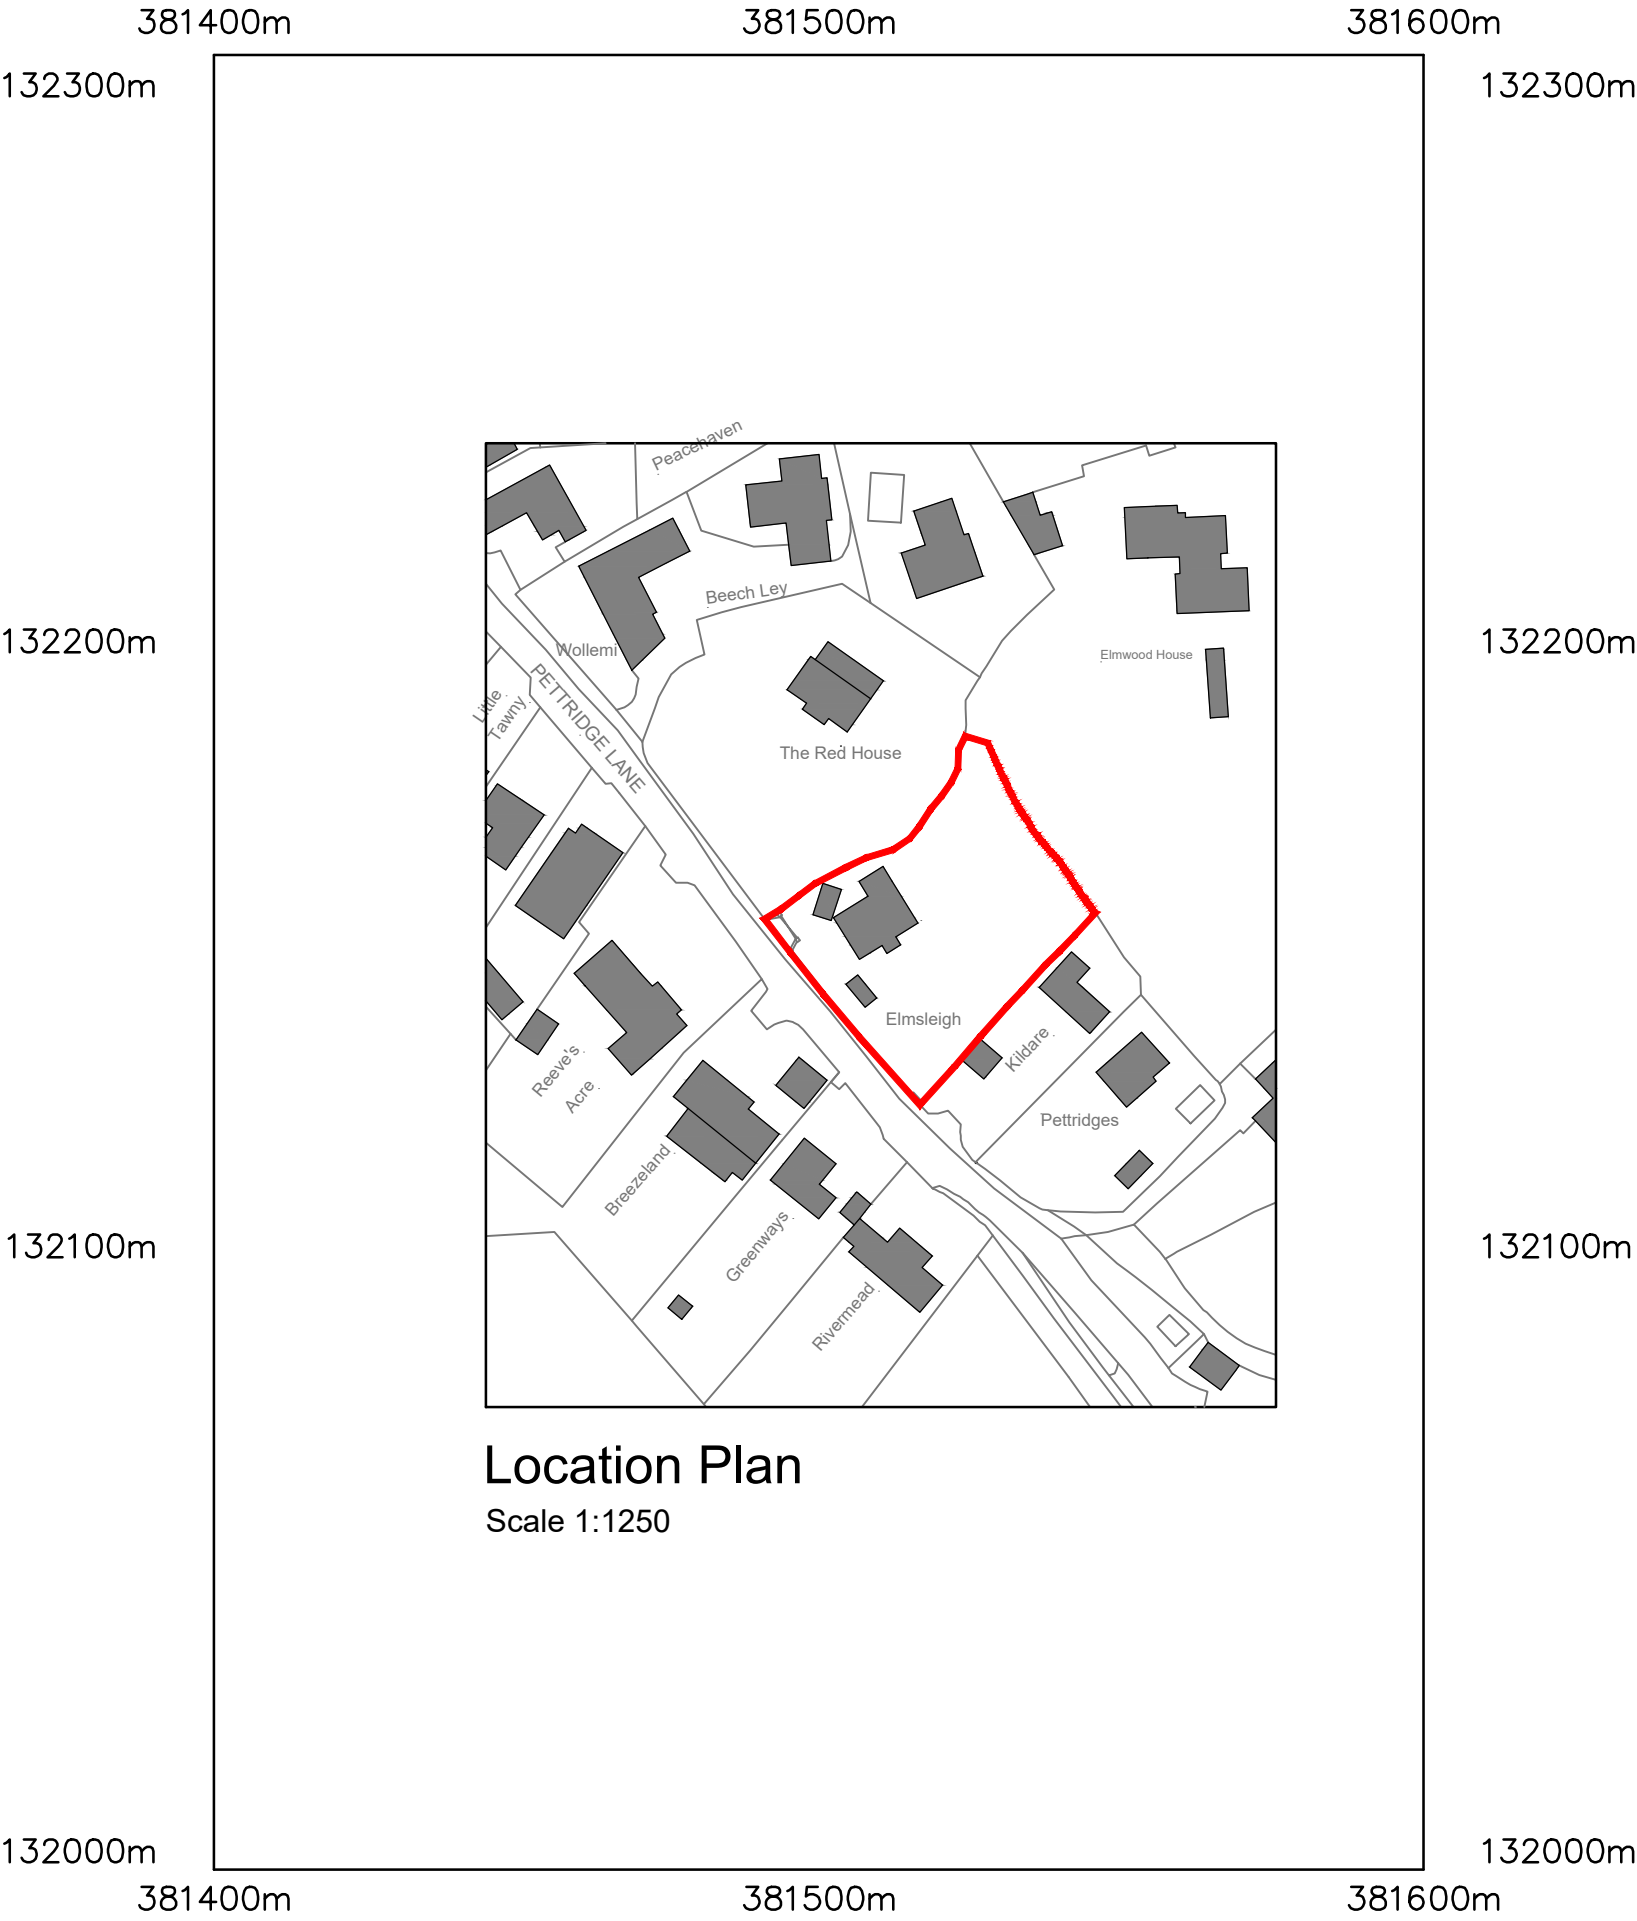

Location Plan
Scale 1:1250

?Crown Copyright and database rights 2024 OS Licence no. 100059809

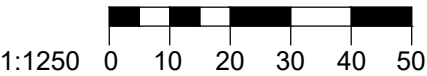

Notes:
This drawing is protected by copyright. No part of this document may be reproduced, altered, or transmitted in any form or by any means without permission.
Do not scale off these drawings for construction purposes. If any discrepancies are found, please contact PWCR.



-	-	-	-
Rev	Description	Drawn By	Date
Client: Mr P Nelson		Drawn By: JW	
Dwg Title: Location Plan		Checked By: -	
Project: Pettridge Lane, Mere, Warminster, BA12 6DG		Scale	1:1250 @ A3
		Date:	June 24
Job No.: 5233	Dwg No.: D01	Revision: -	



ARCHITECTS | TOWN PLANNERS