


Location Plan

Site Address: Outmarsh Farm, Outmarsh, Semington, BA14 6JX

Date Produced: 21-Oct-2025

Scale: 1:1250 @A4

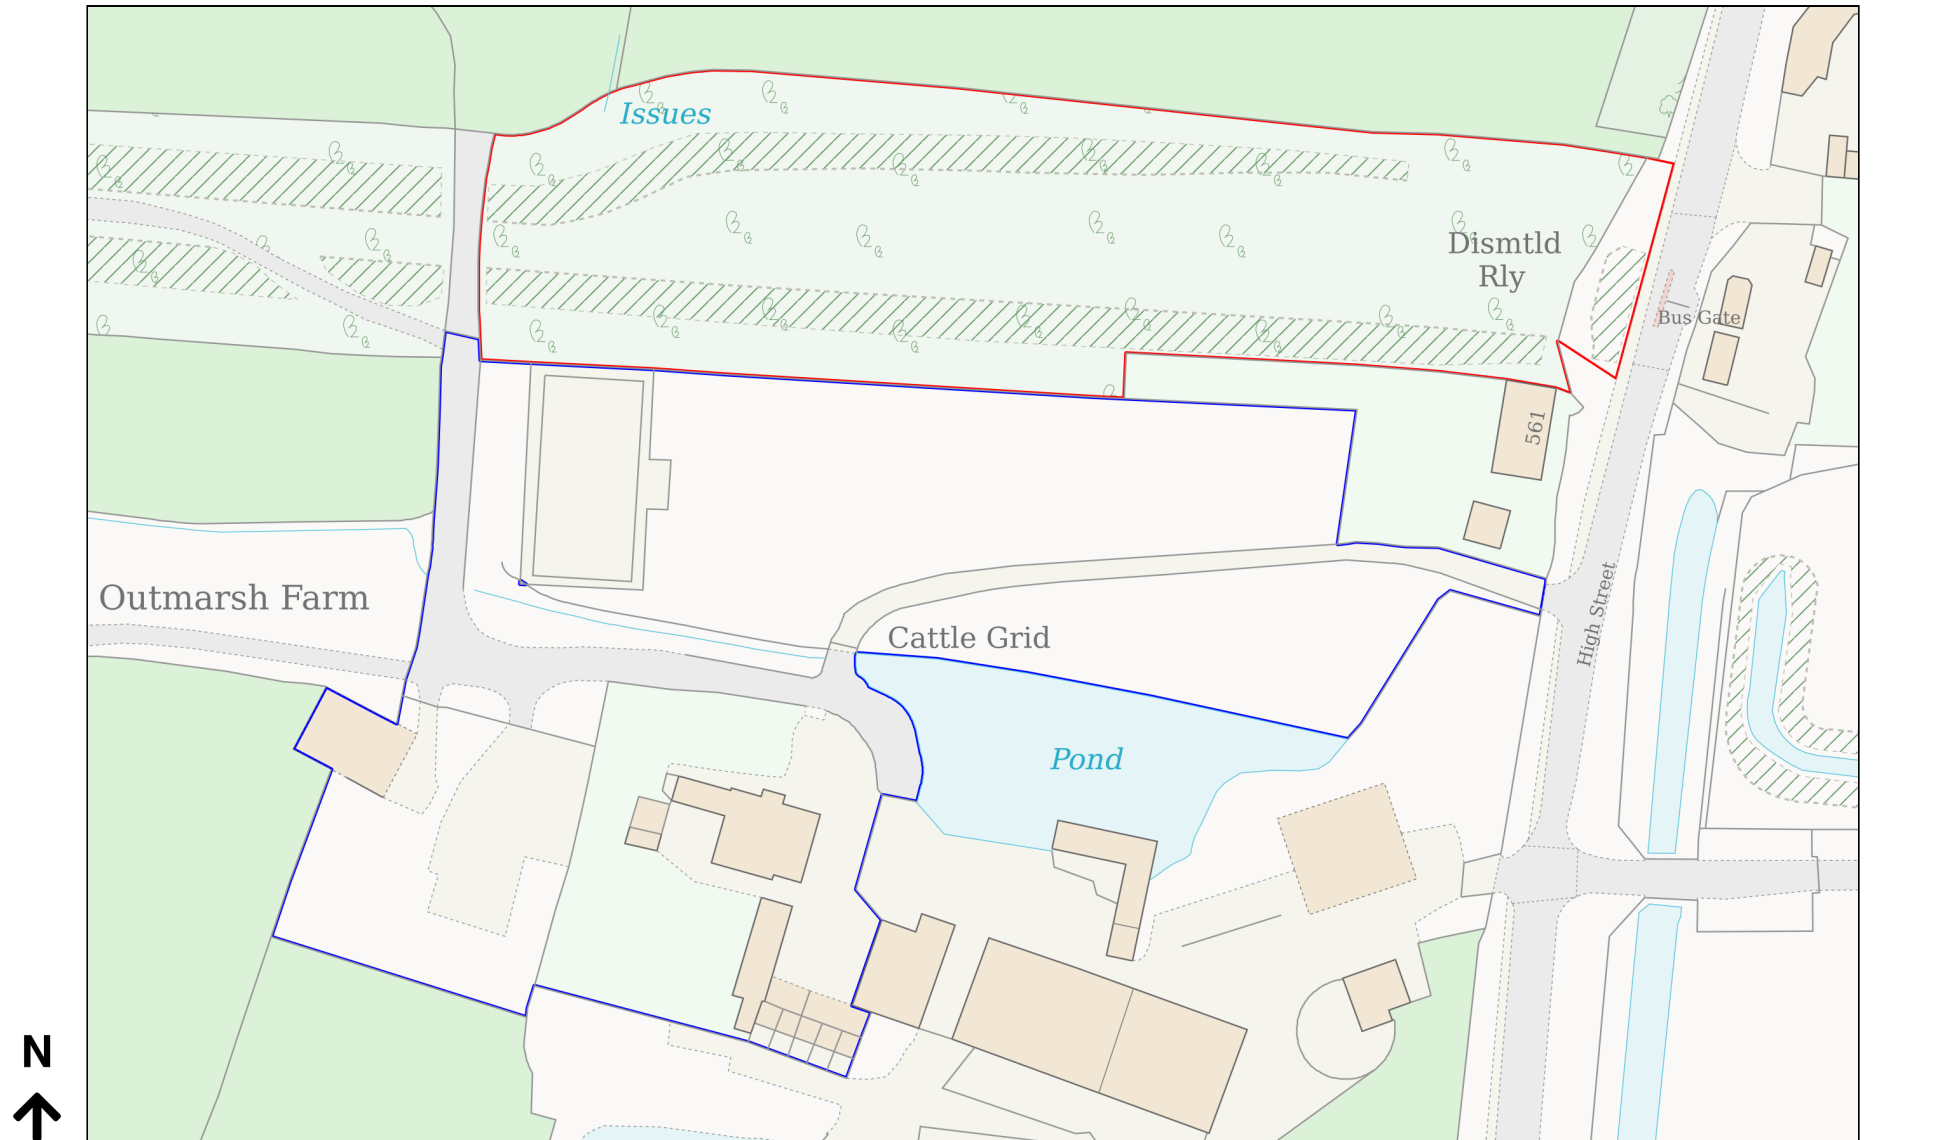

Planning Portal Reference: PP-14383877v1