


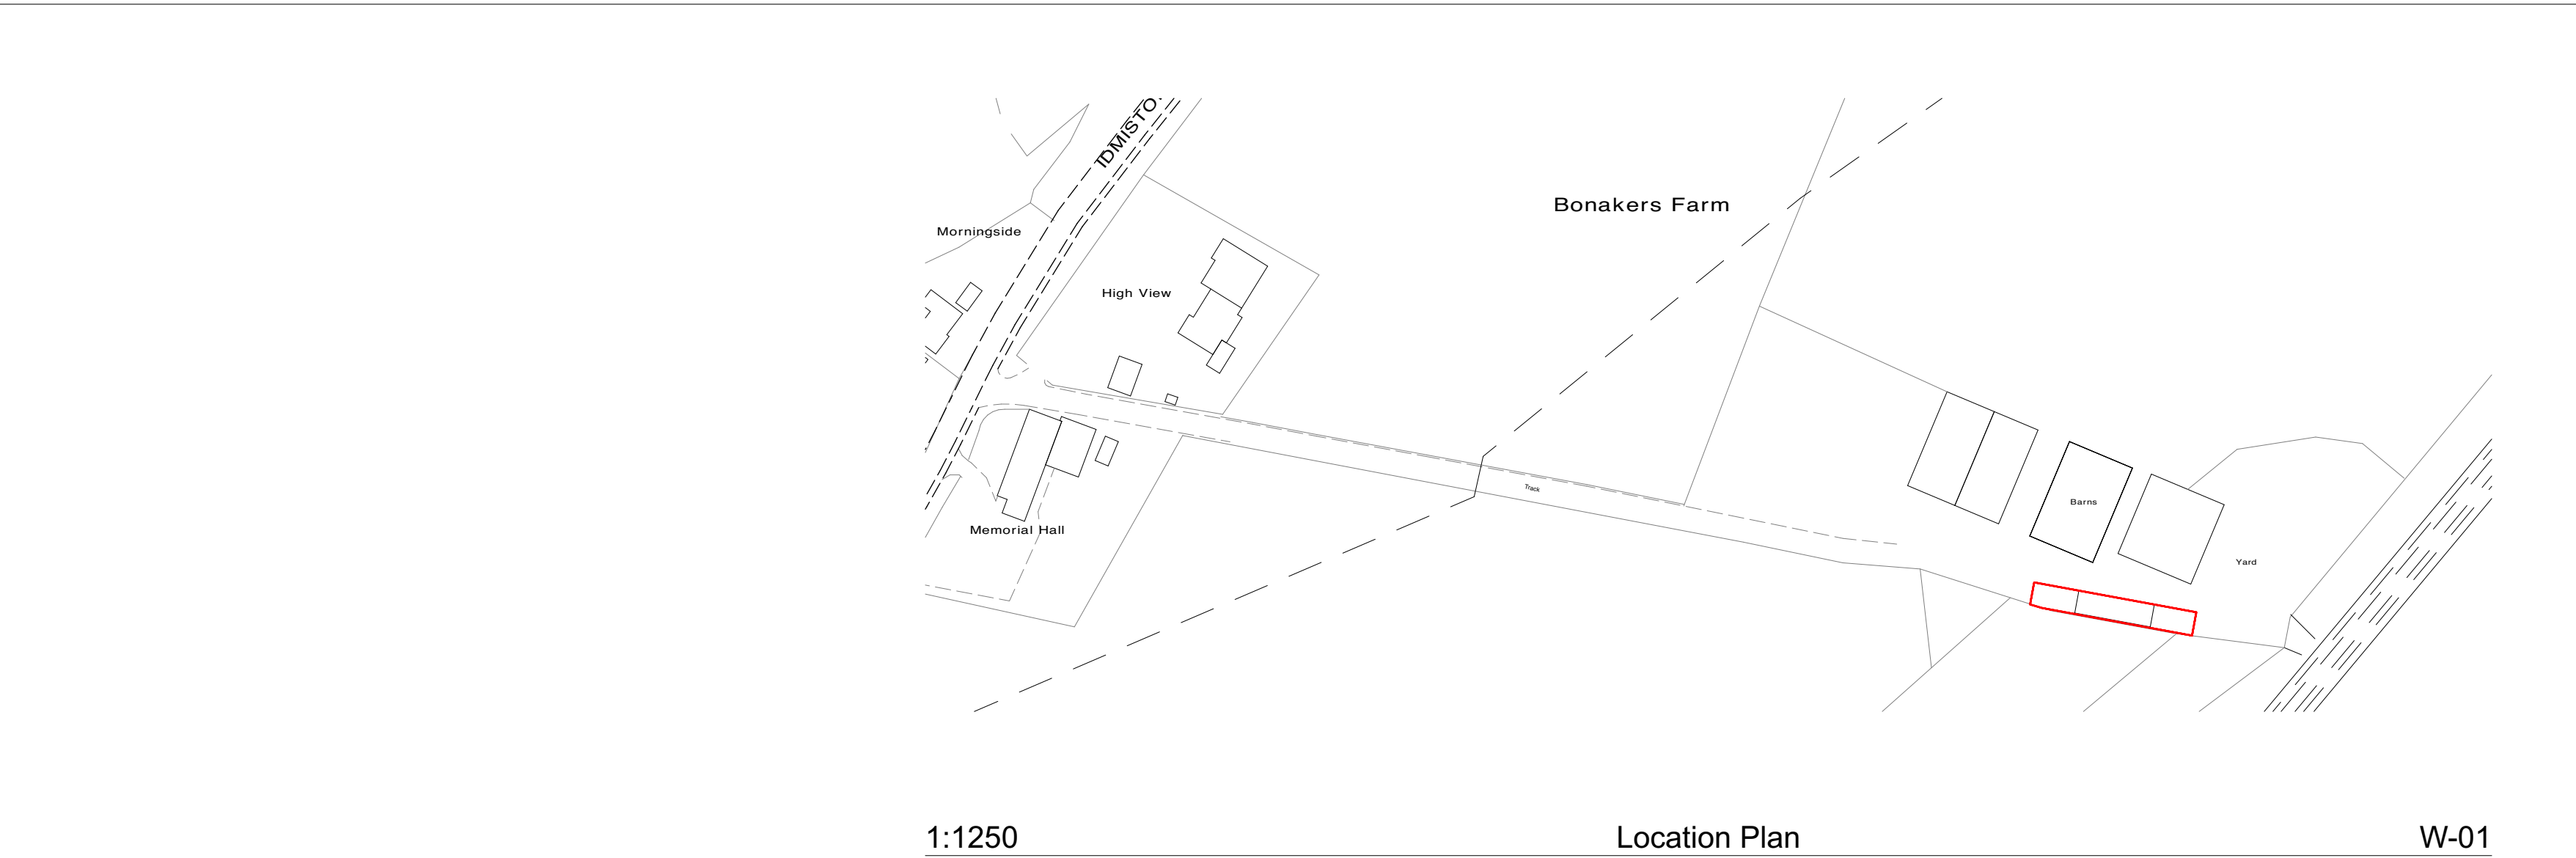

© This drawing and the building works depicted in it are the copyright of the designer.
This drawing may not be reproduced or amended in whole or part without written consent.

DO NOT SCALE THIS DRAWING - ALWAYS USE WRITTEN DIMENSIONS - ALL DIMENSIONS TO BE CHECKED ON SITE - SITE LEVELS AND CONTOURS ARE CORRECT TO WITHIN 50CM - ANY DEPARTURES SHOULD BE REPORTED AS SOON AS POSSIBLE

Date	Issue	Rev
Site: Bonakers Farm, Idmiston Road, Porton, Wilts.		
Description: Conversion of agricultural barn to dwelling		
Project code	Client	
BfM_2406		
Sheet no.	Date	
PR.02.1	20/05/2025	
Scale @ A2	Drawn By	
1:1250, 1:200	DL, JL	

