


Elevation A - A
1 : 500




Elevation B - B - Part 1
1 : 500



Elevation B - B - Part 2
1 : 500

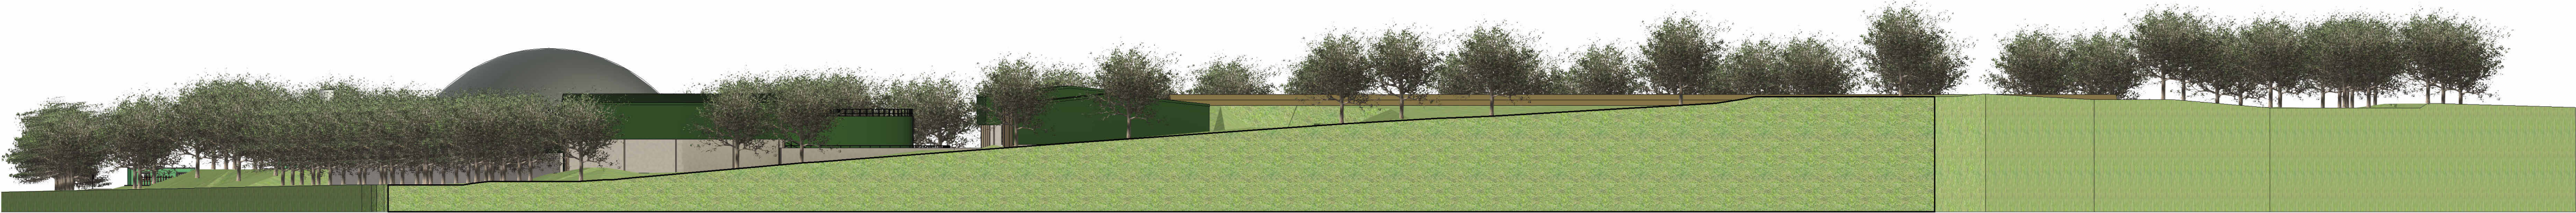

Elevation C - C
1 : 500

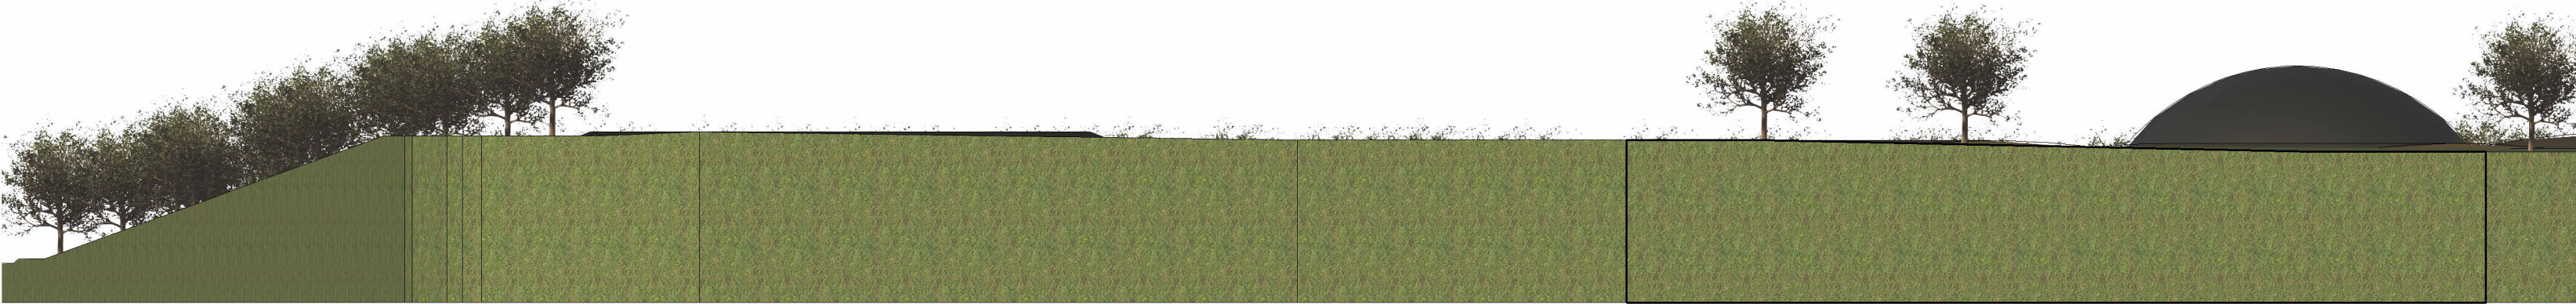


Elevation D - D - Part 1
1 : 500



Elevation D - D - Part 2
1 : 500

ISSUED FOR PLANNING ONLY

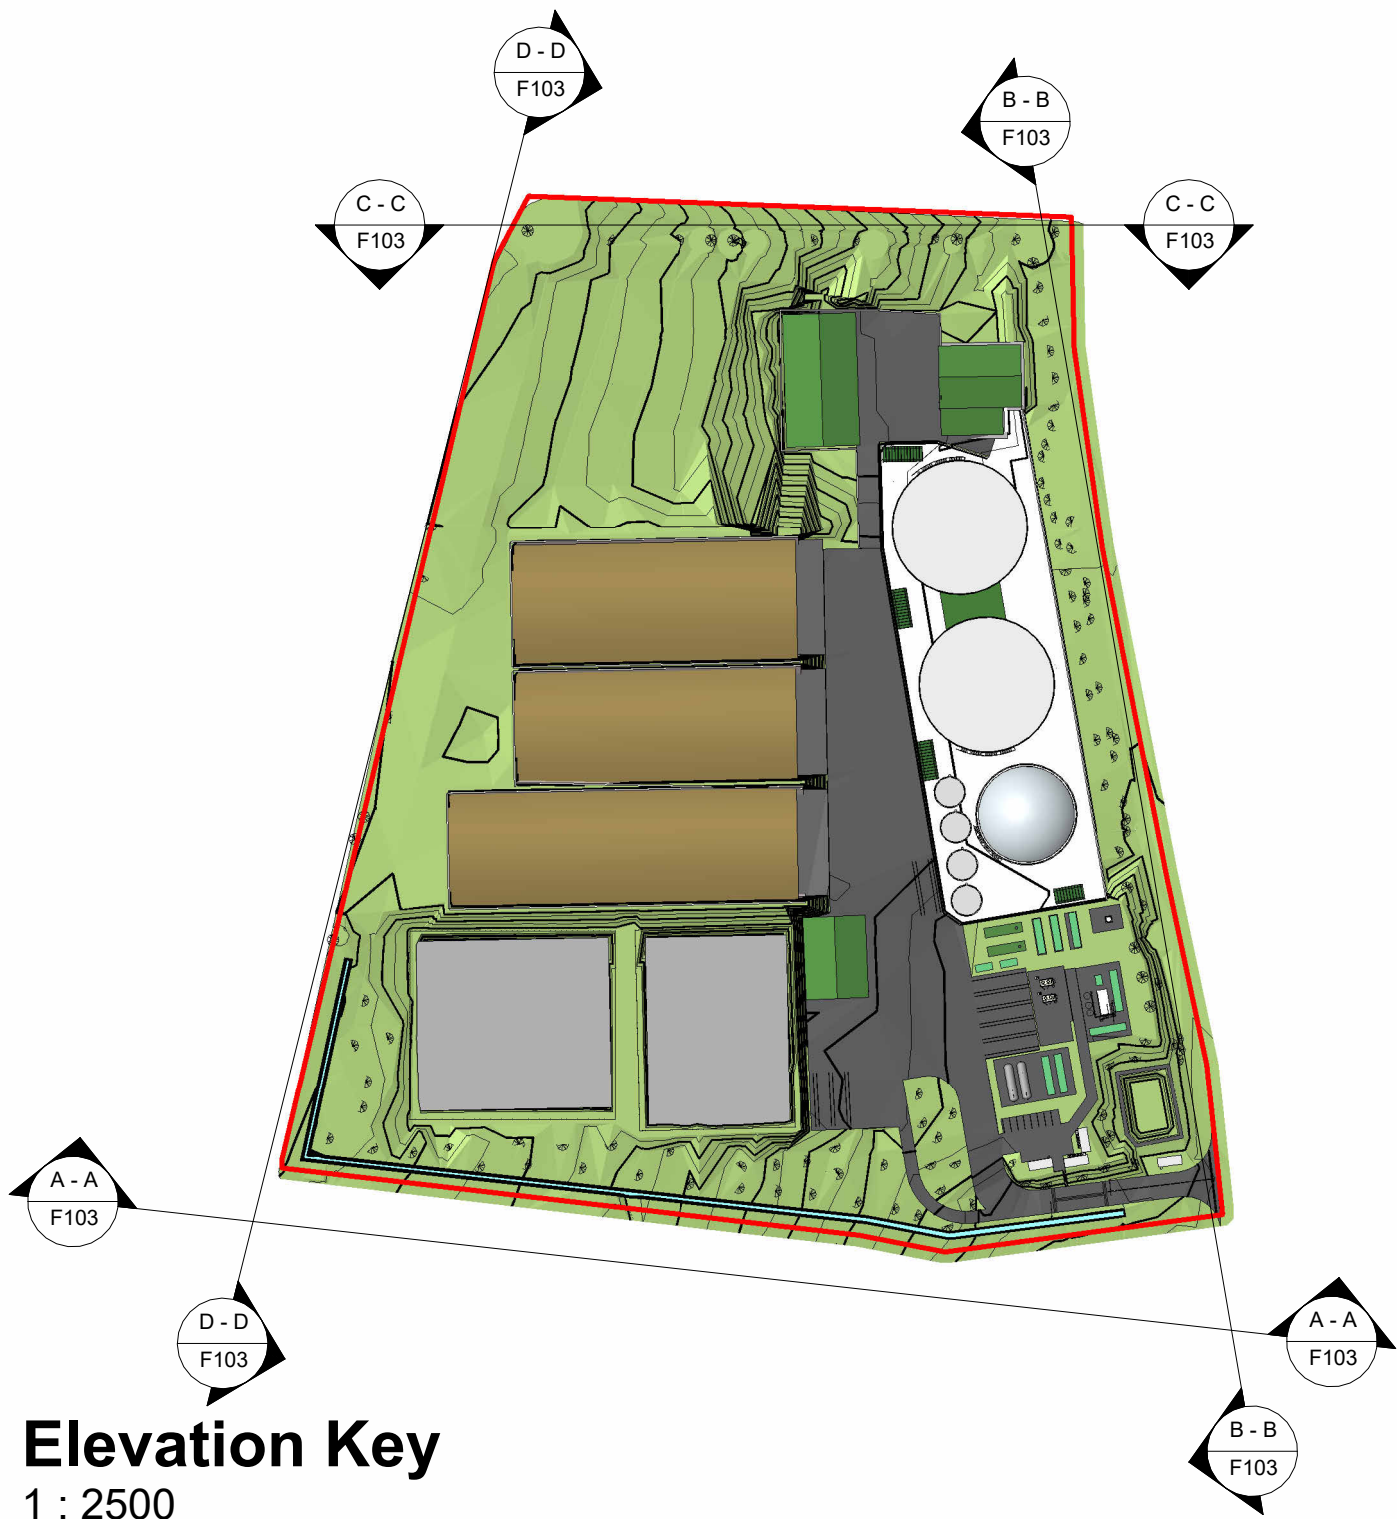

This drawing is to be used only for the purpose of the issue it was intended for.

For information relating to end use, maintenance, demolition, see Health & Safety files.

It is assumed that works will be undertaken by a competent Contractor to an approved method statement.

Legend / Notes

0m50m100m150m200m250m

VISUAL SCALE 1:2500 @ A1

0m10m20m30m40m50m

VISUAL SCALE 1:500 @ A1

C	01/05/25	Issued for Planning	ASB	JC
B	12/08/24	Issued for Planning	ASB	JC
A	07/08/24	Issued for Planning	ASB	JC
Rev	Date	Description	DR	CH
Status			Suitability	
Issued for Planning				



Contractor(s)



ProjectASHTON KEYNES AD Plant

Drawing TitleSite Elevations as Proposed

Designed	J. Collins	Signed	Date	01/05/25
Drawn	A. Bruce	Signed	Date	01/05/25
Checked	L. Beaton	Signed	Date	01/05/25
Approved	J. Collins	Signed	Date	01/05/25
Scale(s)	As indicated @A1		ELR & Mileage	
Alternative Reference			Sheet	of
Drawing Number			Revision	
29419			F103	C

Sheet Size A1 594 x 841