


Scale from this drawing for planning purposes only.

This drawing, and all others associated with it, remain the property of King Architecture & Design and are not to be reproduced or amended without the written consent of King Architecture & Design.

All work undertaken in collaboration with this drawing is to be undertaken to conform to current building regulations and all current building legislation, if divergencies from statutory requirements are shown on the drawings then these should be reported to King Architecture & Design immediately.

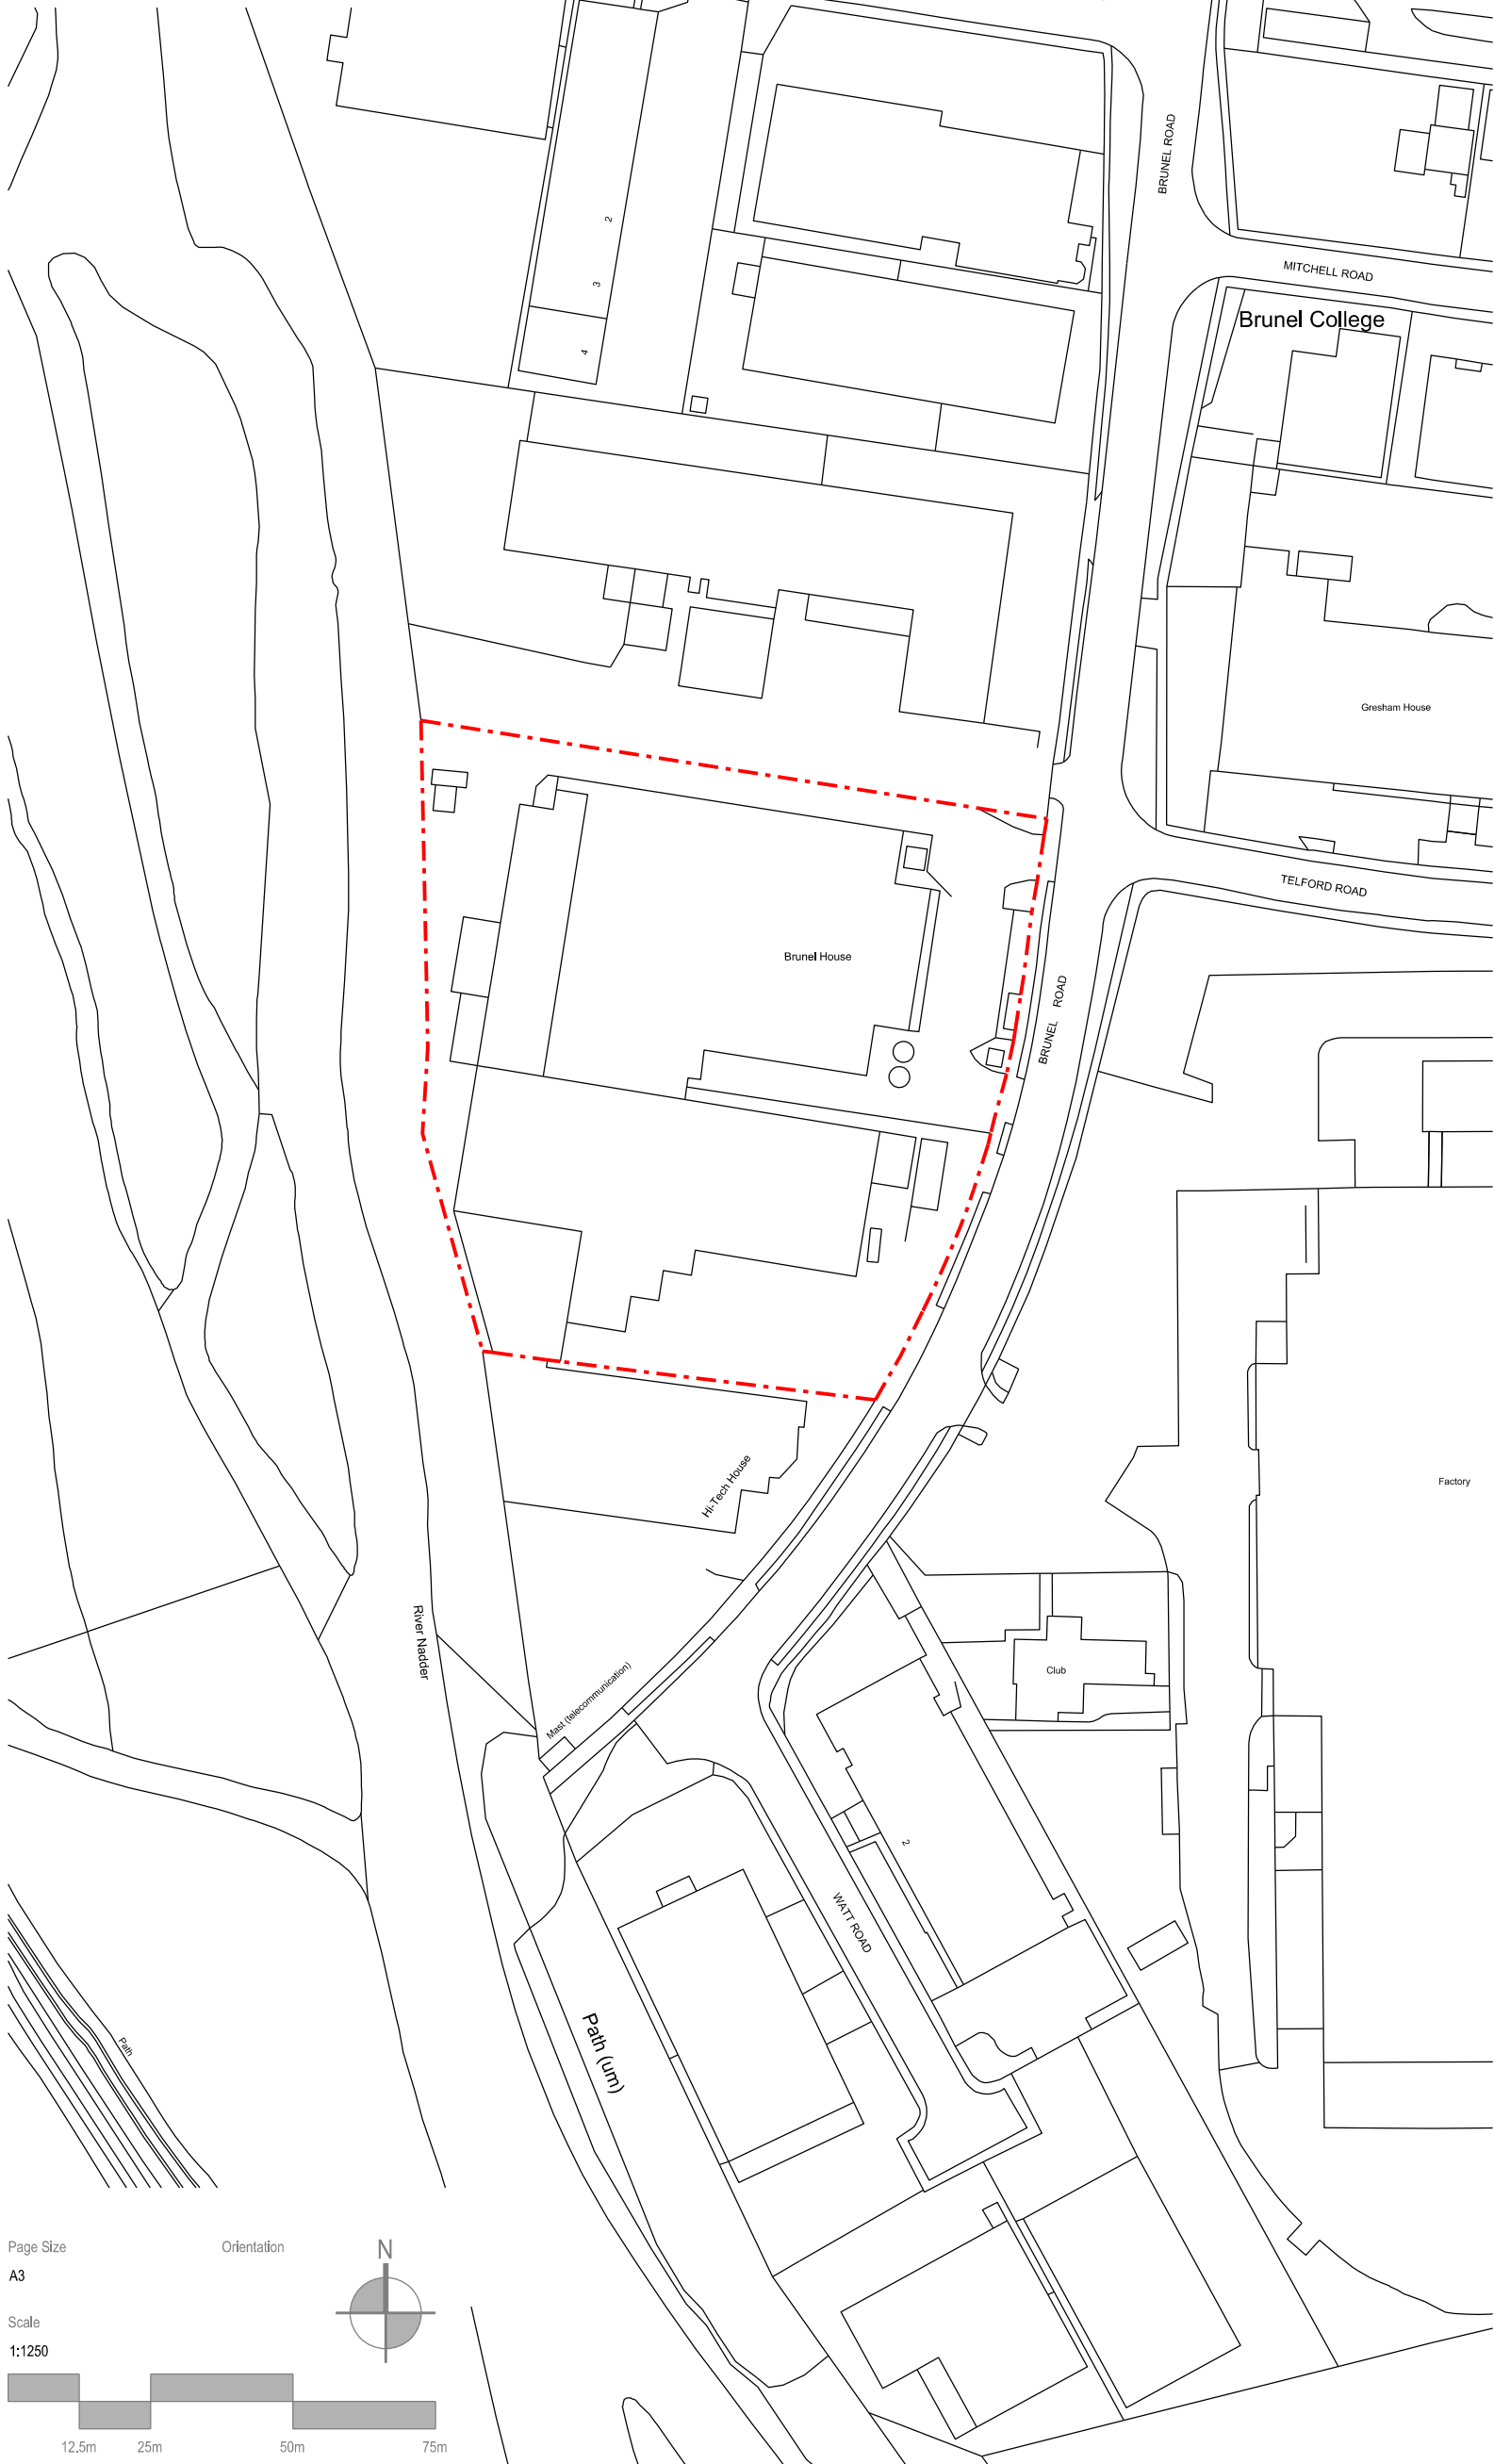

King Architecture & Design

W: www.kingarchitectureanddesign.co.uk
E: admin@kingarchitectureanddesign.co.uk
T: 079 5574 2966

Rev	Date	Description
Project Address	Client	
Nicholas & Harris, Brunel House, Brunel Road, Salisbury, SP2 7PU	Finsbury Food Group Ltd	
	Local Authority	
	Wiltshire Council	
Project Status	Drawing Description	
Planning	Site Location Plan	
Project No.	Drawing No.	
210	MS - 000	
Date	Revision	
03/10/2025	-	