


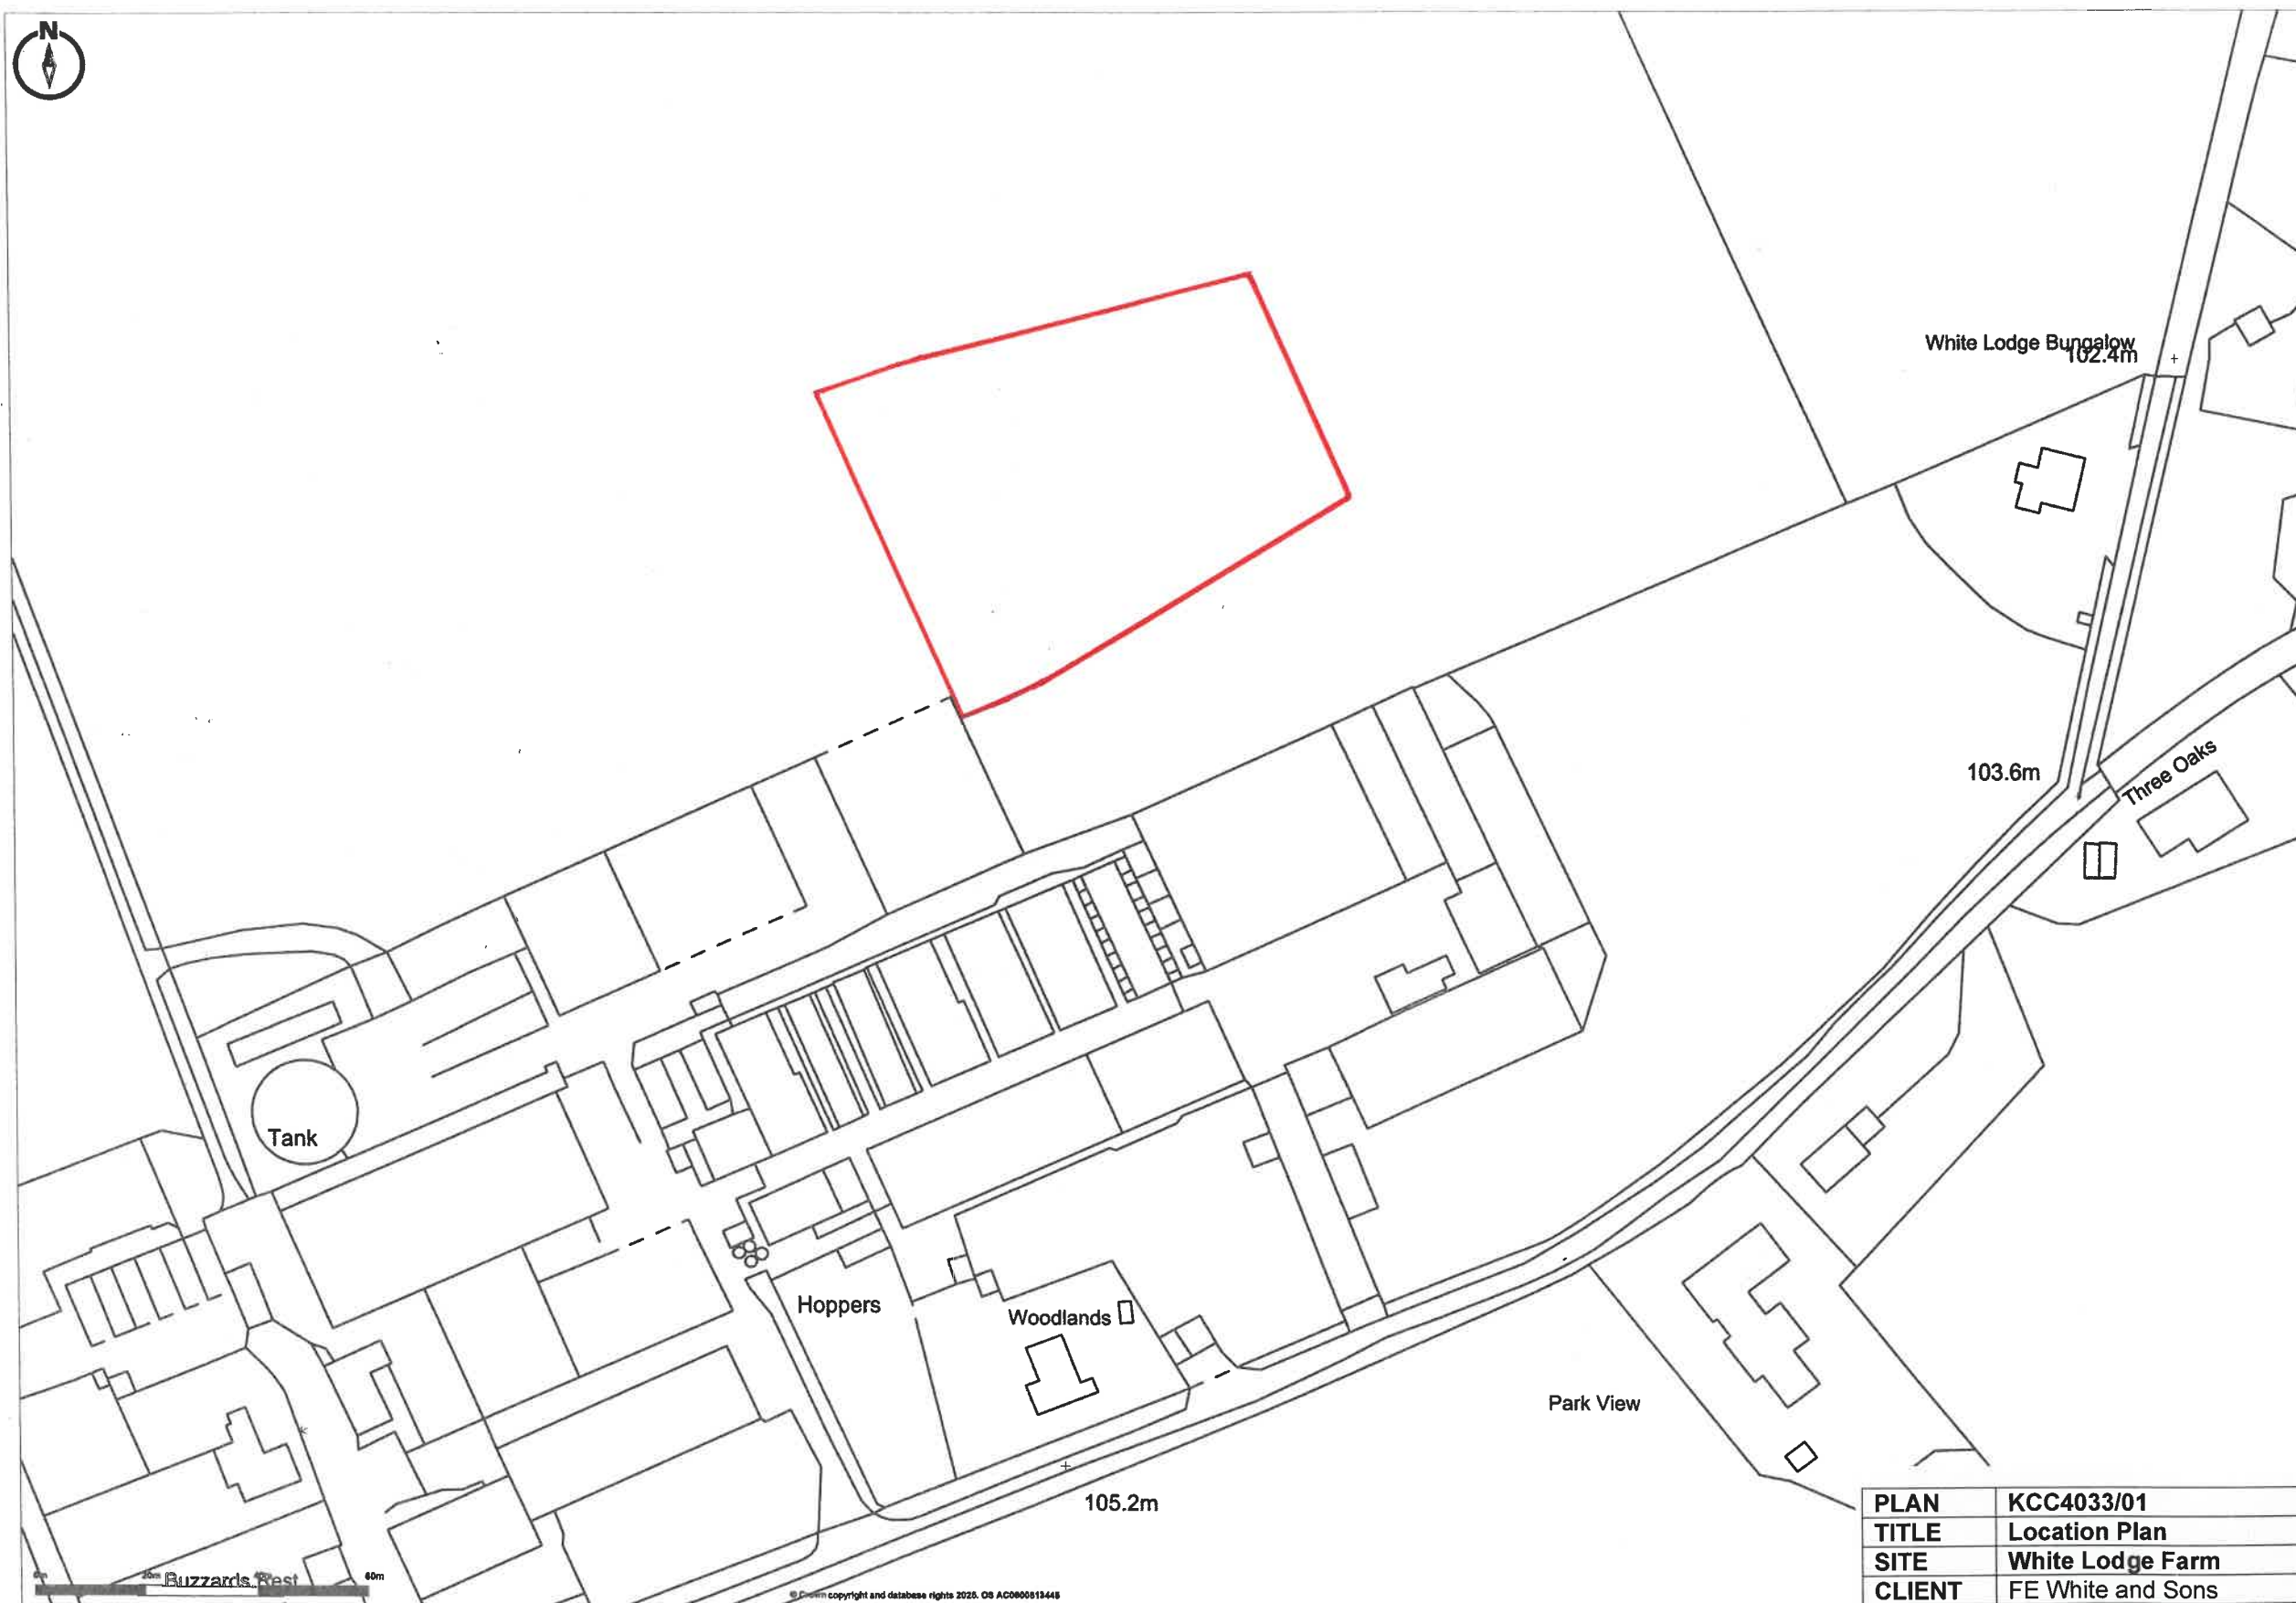

Promap
© LANDMARK INFORMATION

© Crown copyright and database rights 2025. OS AC0000813445
Plotted Scale - 1:1250. Paper Size - A3

© Promap copyright and database rights 2025. OS AC0000813445

PLAN	KCC4033/01		
TITLE	Location Plan		
SITE	White Lodge Farm		
CLIENT	FE White and Sons		
NUMBER	KCC4033/01 09/25dm		
DATE	September 2025	SCALE	1:1250 at A3

KERNON COUNTRYSIDE CONSULTANTS LTD
Greenacres Barn, Purton Stoke, Swindon SN5 4LL
Tel 01793 771333 Email info@kernon.co.uk
This plan is reproduced from the Ordnance Survey
under copyright licence 100015226