


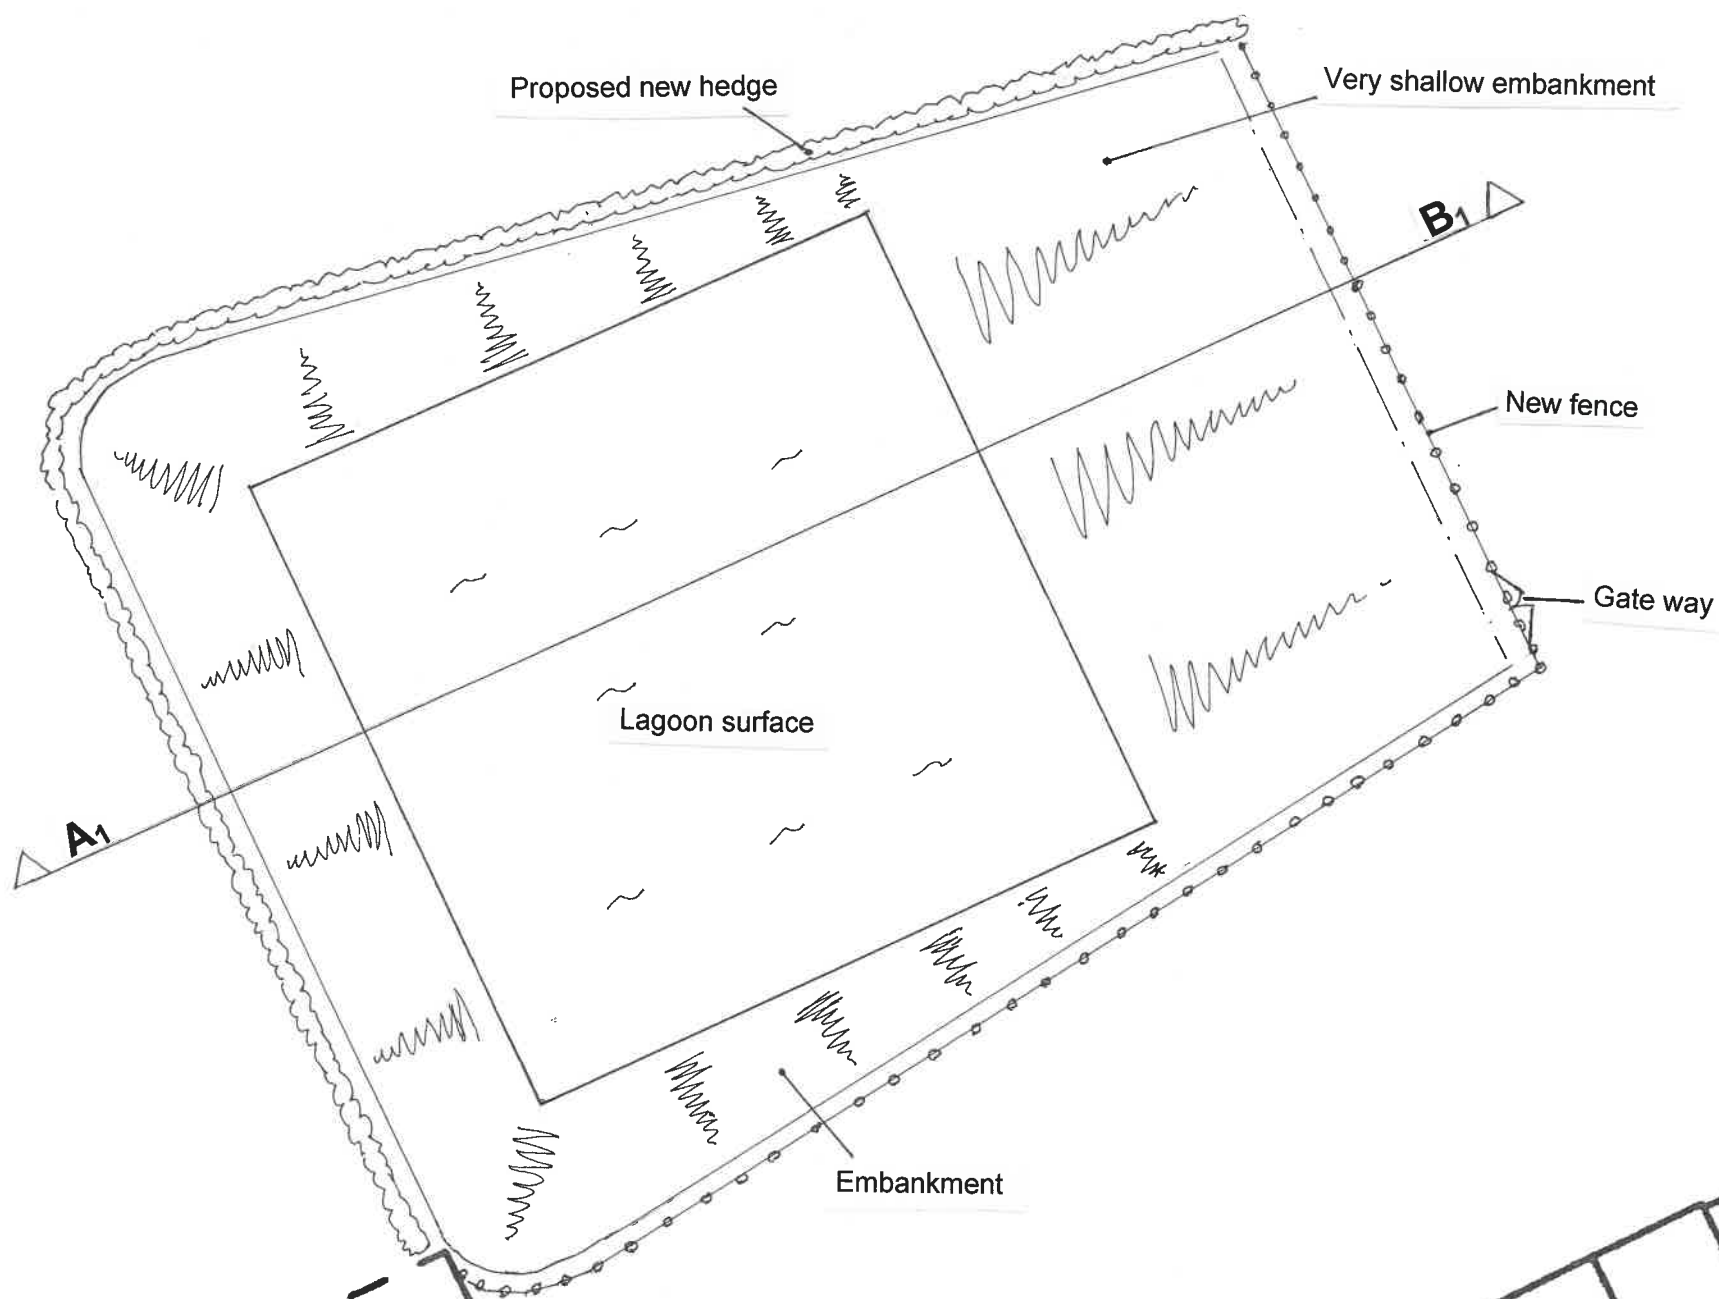

0m 5m 10m 15m 20m 25m
1:500

PLAN	KCC4033/02		
TITLE	Proposed Site Block Plan		
SITE	White Lodge Farm		
CLIENT	FE White and Sons		
NUMBER	KCC4033/02 09/25dm		
DATE	September 2025	SCALE	1:500 at A3
KERNON COUNTRYSIDE CONSULTANTS LTD Greenacres Barn, Purton Stoke, Swindon SN5 4LL Tel 01793 771333 Email info@kernon.co.uk This plan is reproduced from the Ordnance Survey under copyright licence 100015226			