




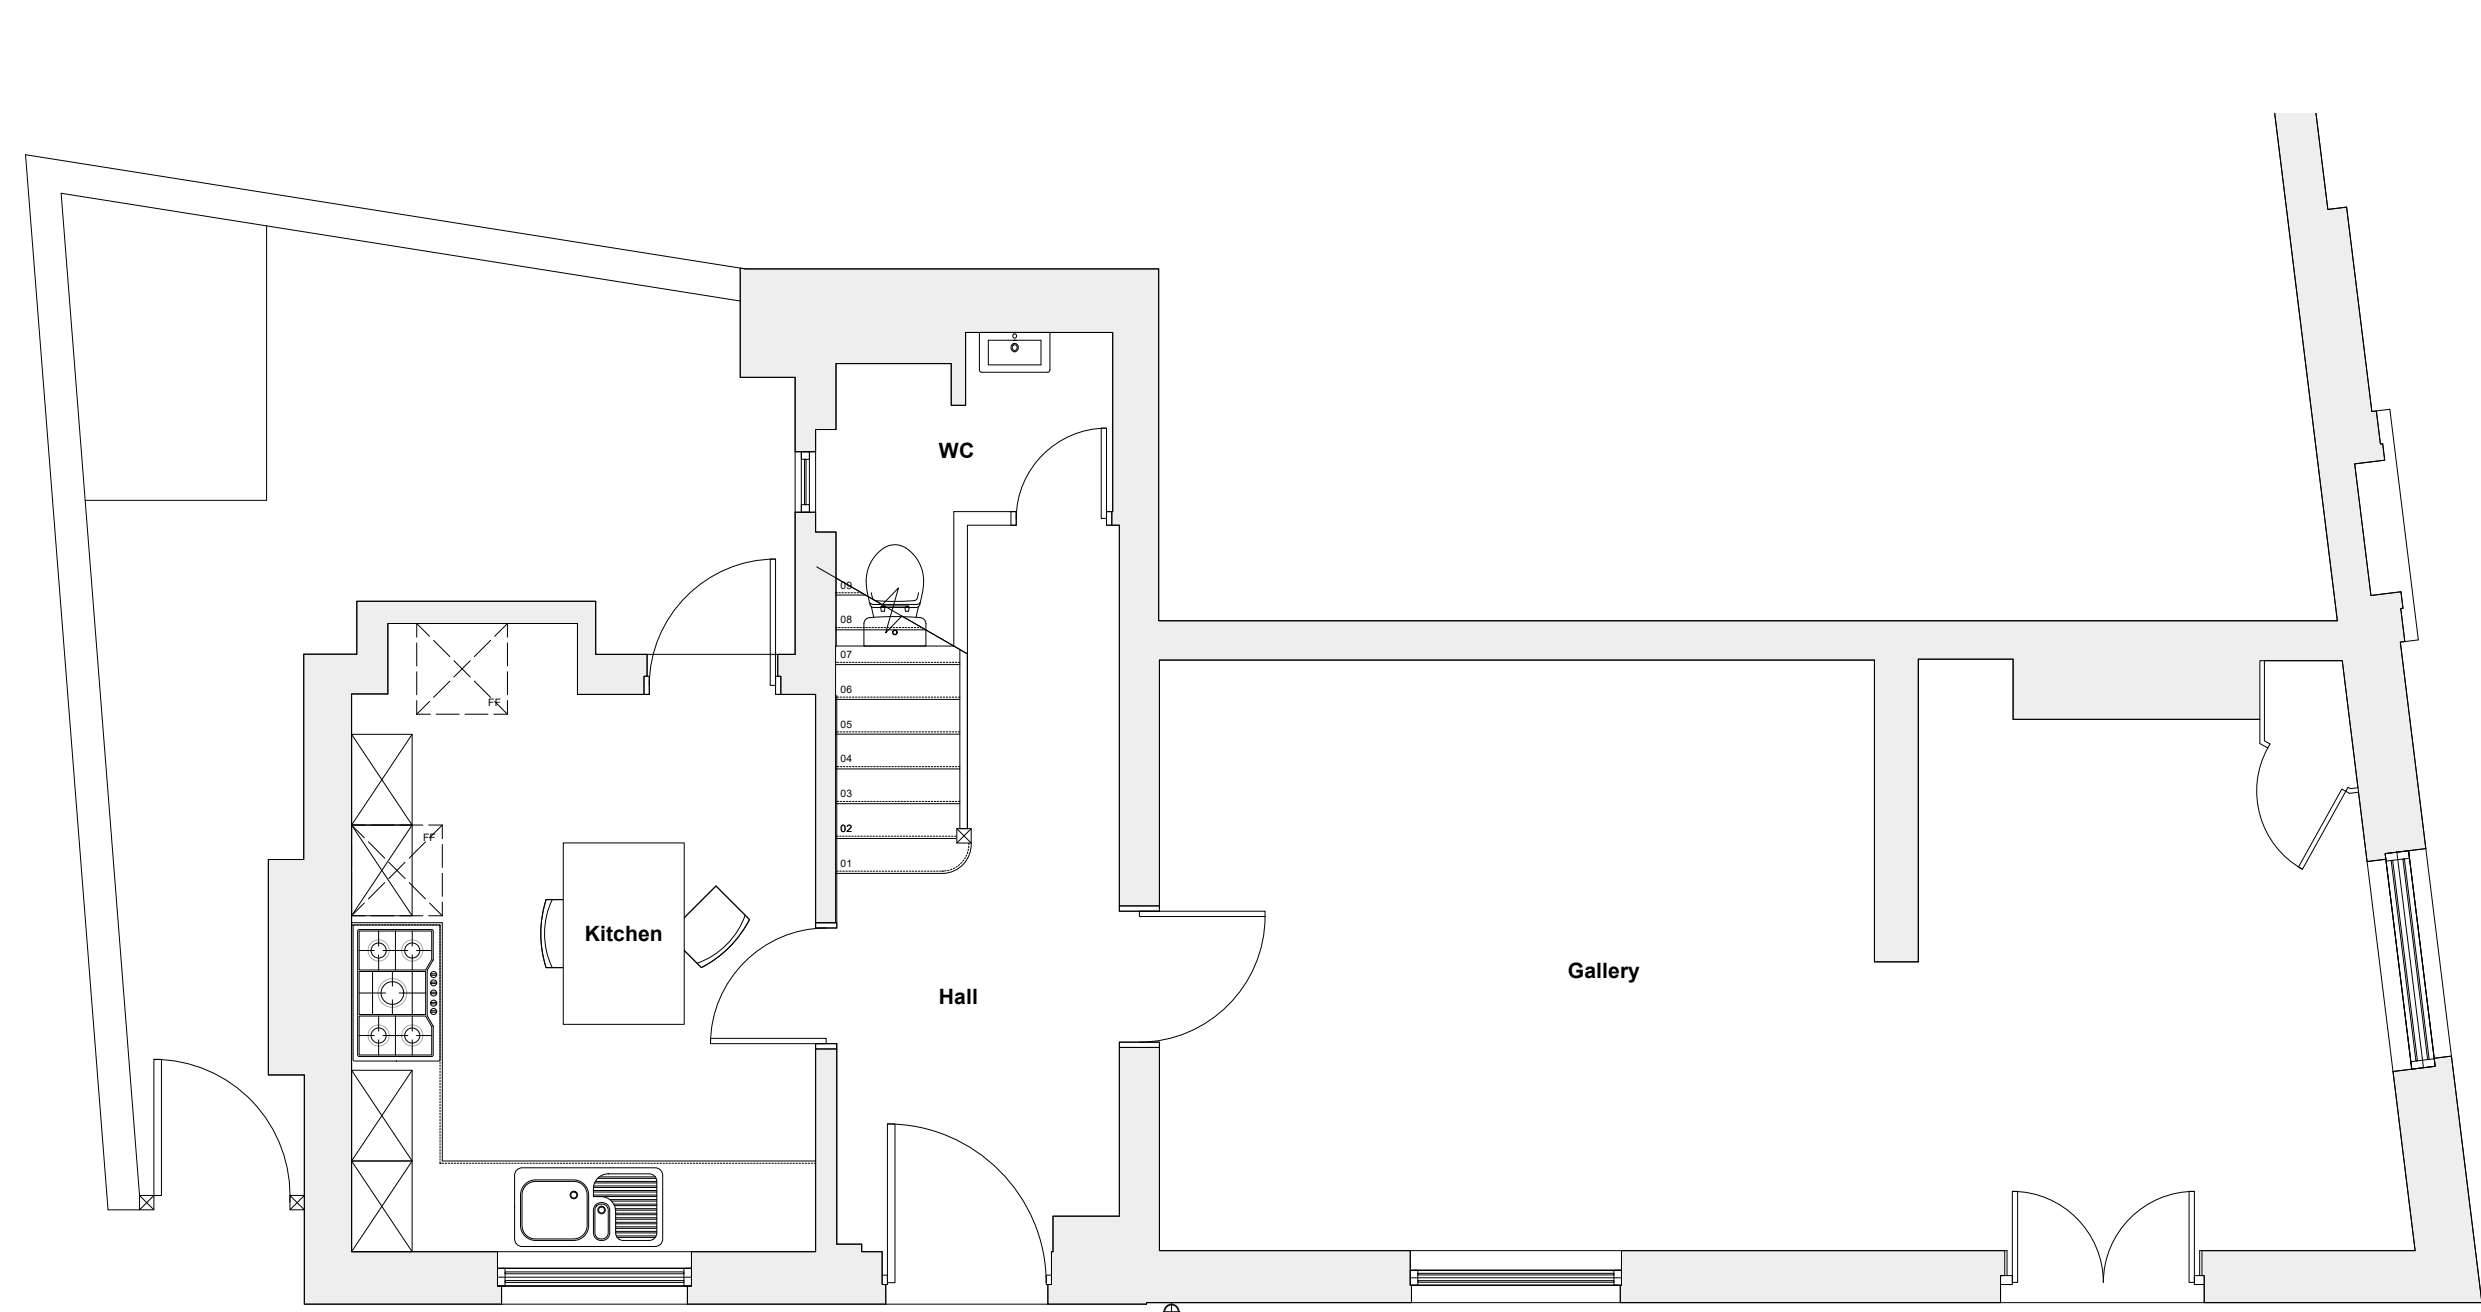

PLN
01 Existing GF Plan
1:50

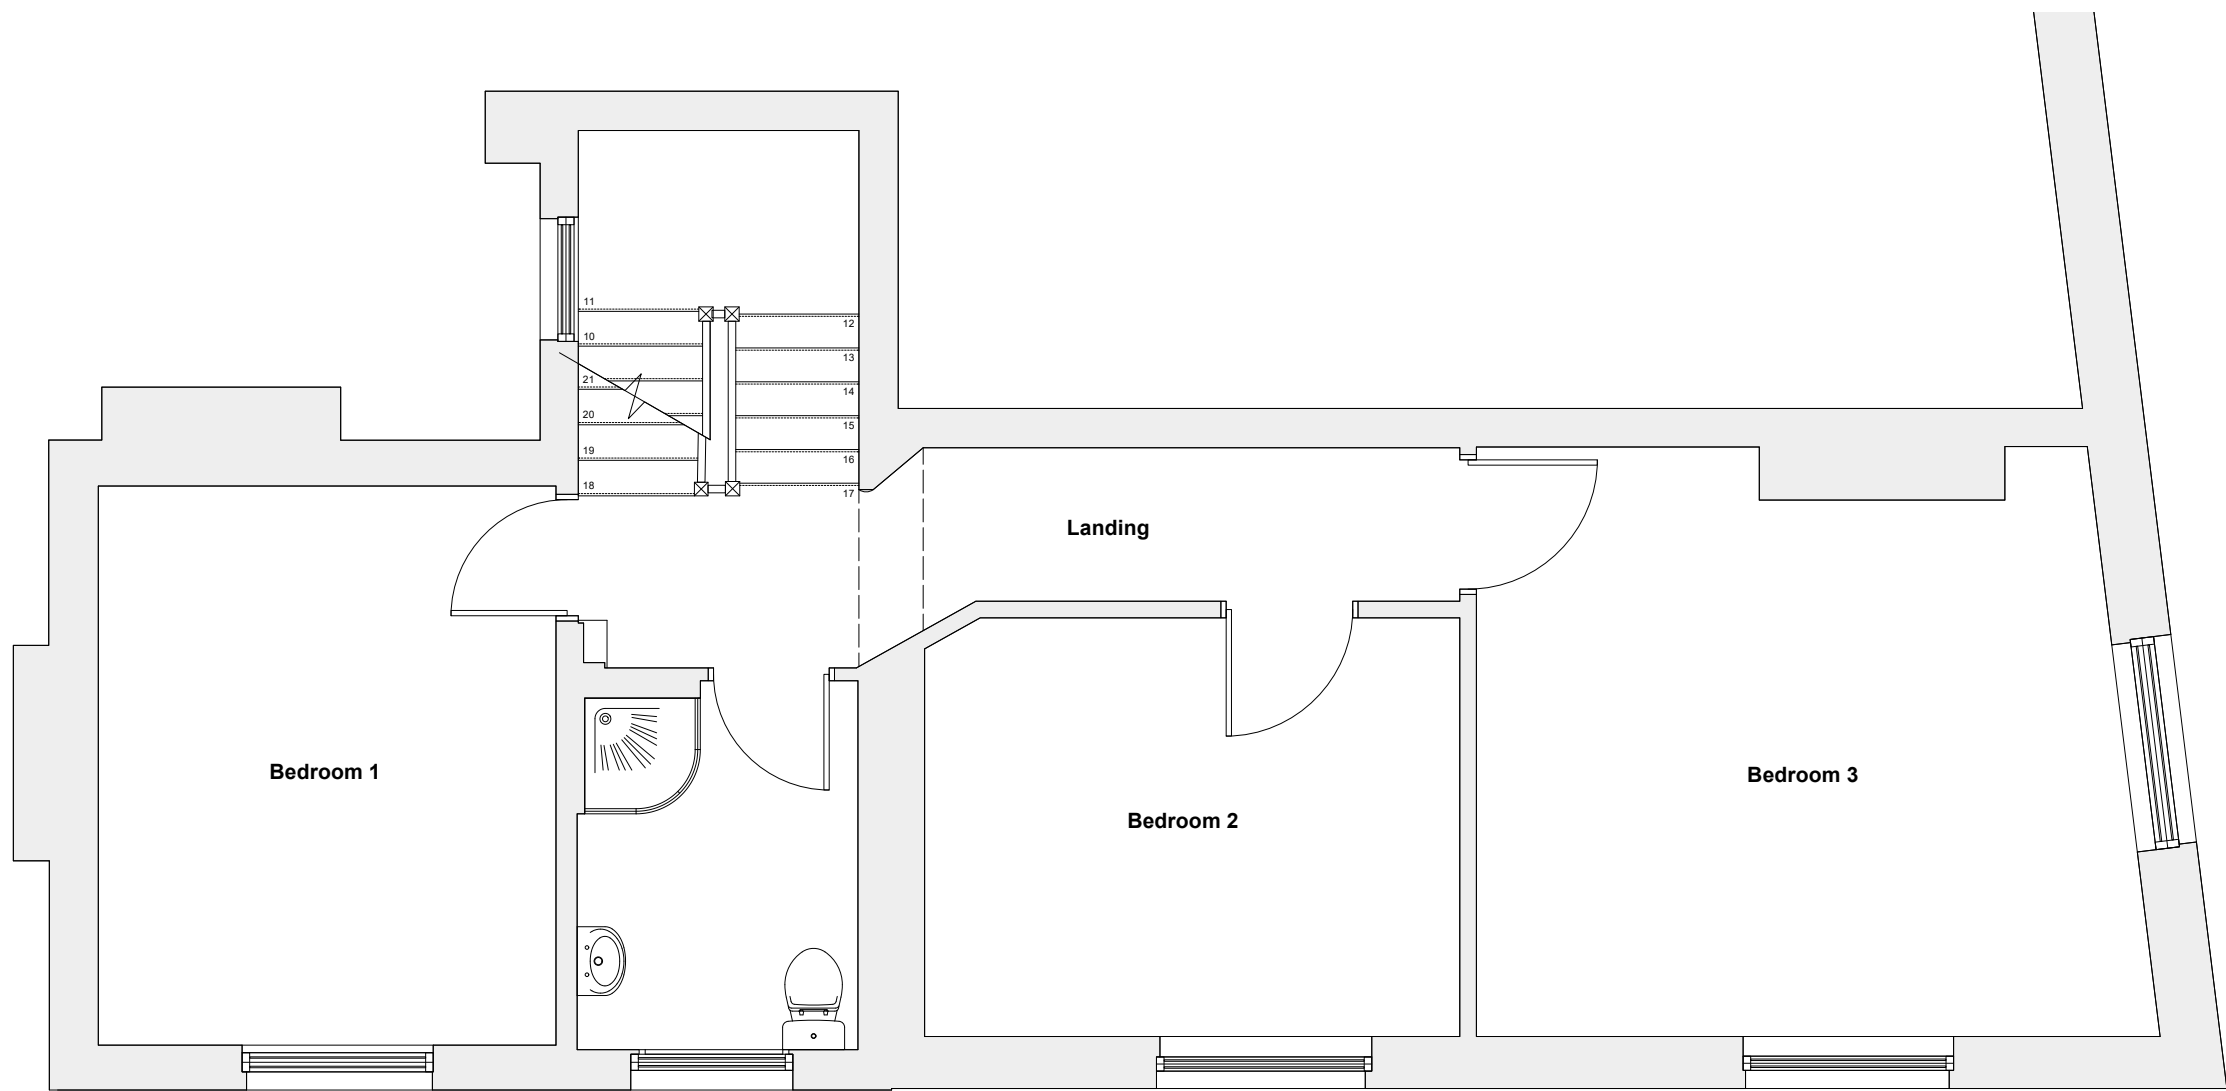

PLN
02 Existing FF Plan
1:50

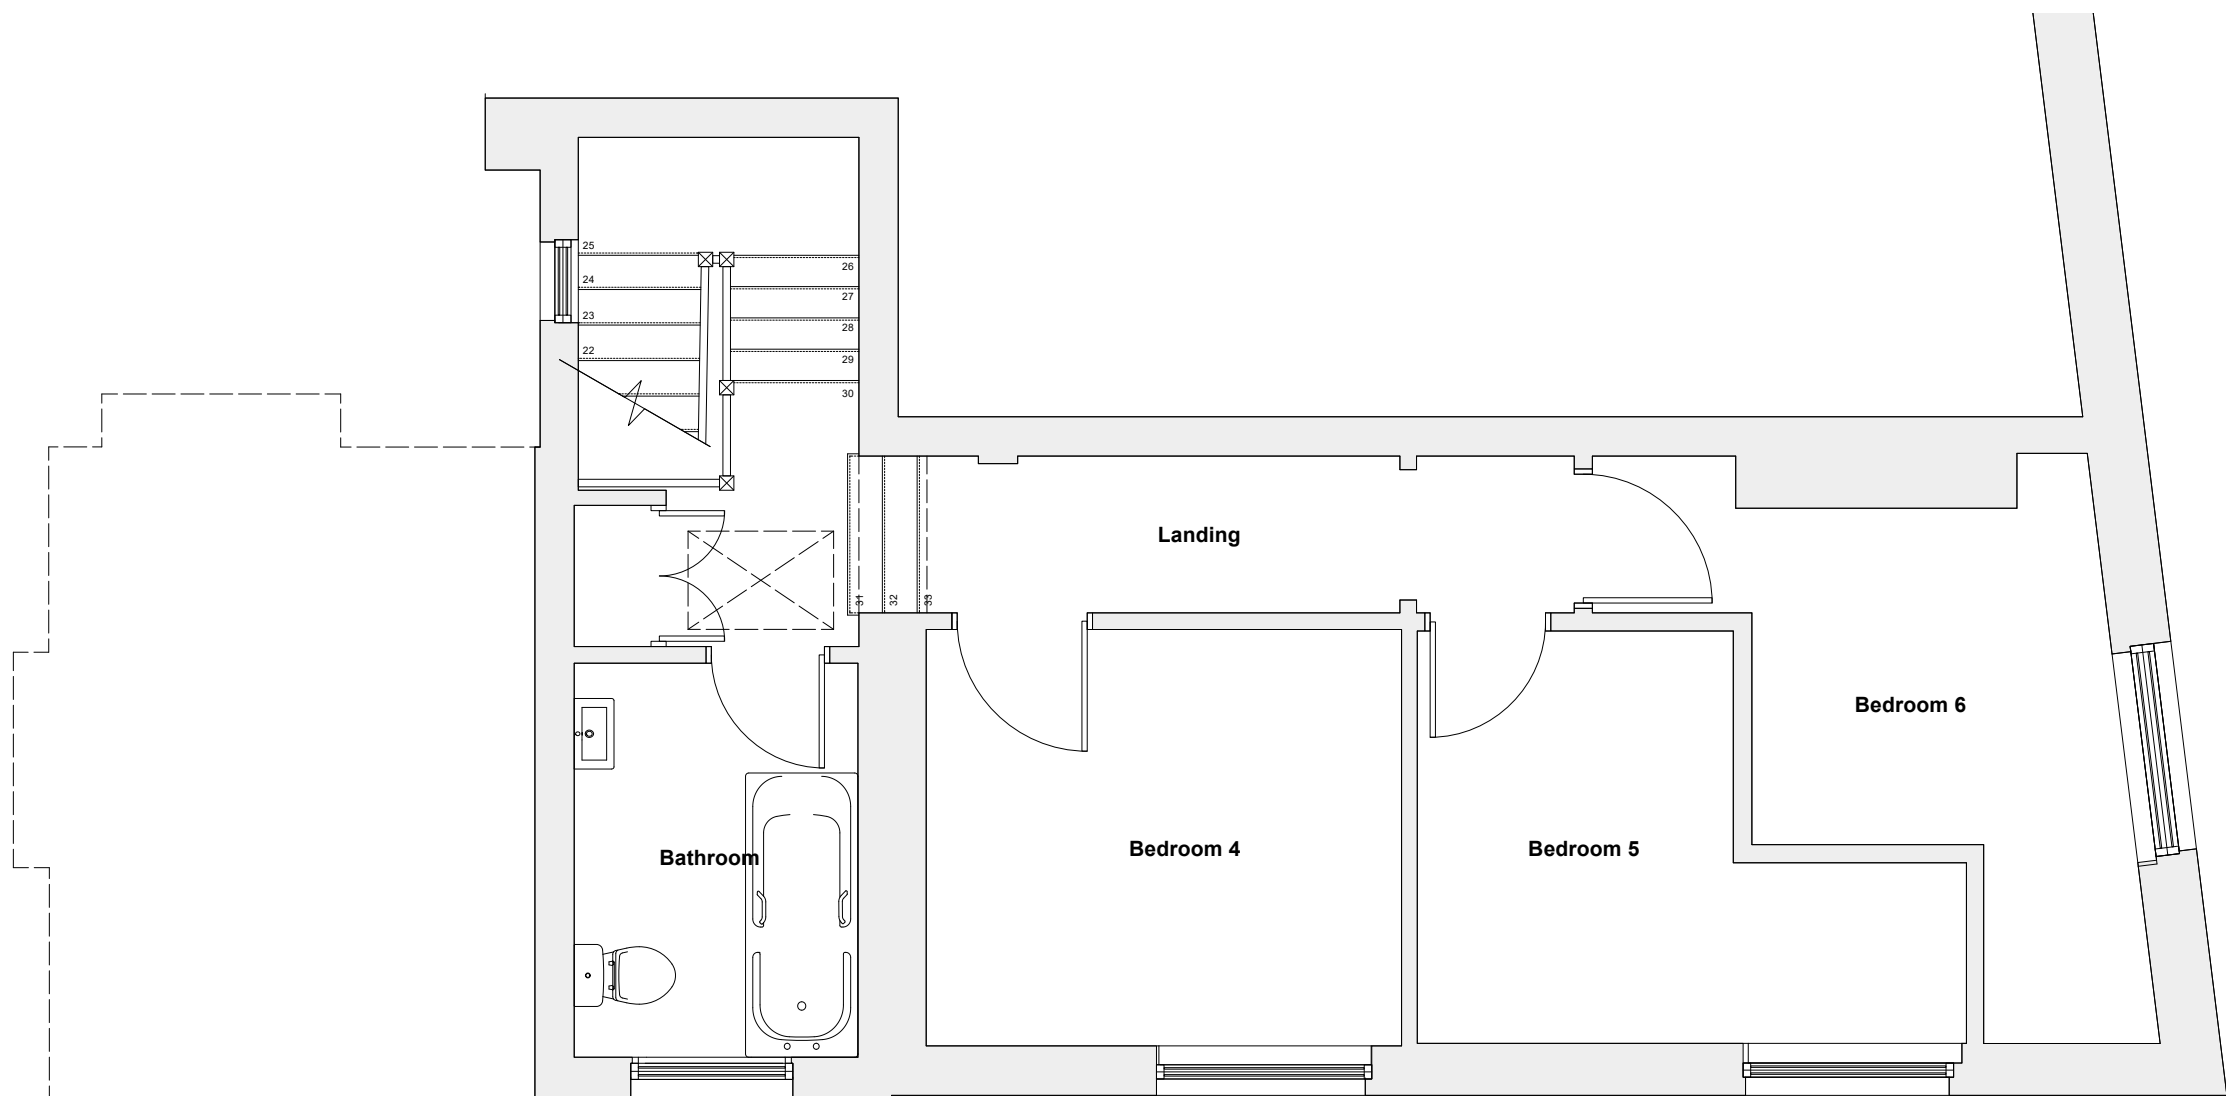

PLN
03 Existing SF Plan
1:50



ELV
01 Existing W Elevation
1:50



ELV
02 Existing S Elevation
1:50