


Proposed Site Block Plan 1:500

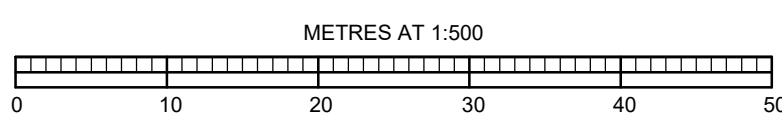

DRAWING LEGEND:

- Site Boundary.
- Applicant Ownership.
- Existing Buildings.



R & S CONSULTANTS LTD
SURVEYORS AND ARCHITECTURAL TECHNOLOGISTS
THE OLD COACH HOUSE, BARTON HILL, SHATTESBURY, DORSET, SP7 8DQ.
RICHARD 07887763526 BEN 07792224875

PROJECT: Deerford Farm, Dinton, Salisbury, Wiltshire.
DRAWING: Change of Use - Proposed Site Block Plan.
THIS DRAWING AND ALL ASSOCIATED INFORMATION IS PROTECTED BY COPYRIGHT.

JOB NO: 24050
DWG NO: 201A
(See also DWG 201B)

DATE: July 2025
SCALE: 1:500 at A0

