


Main menage plan

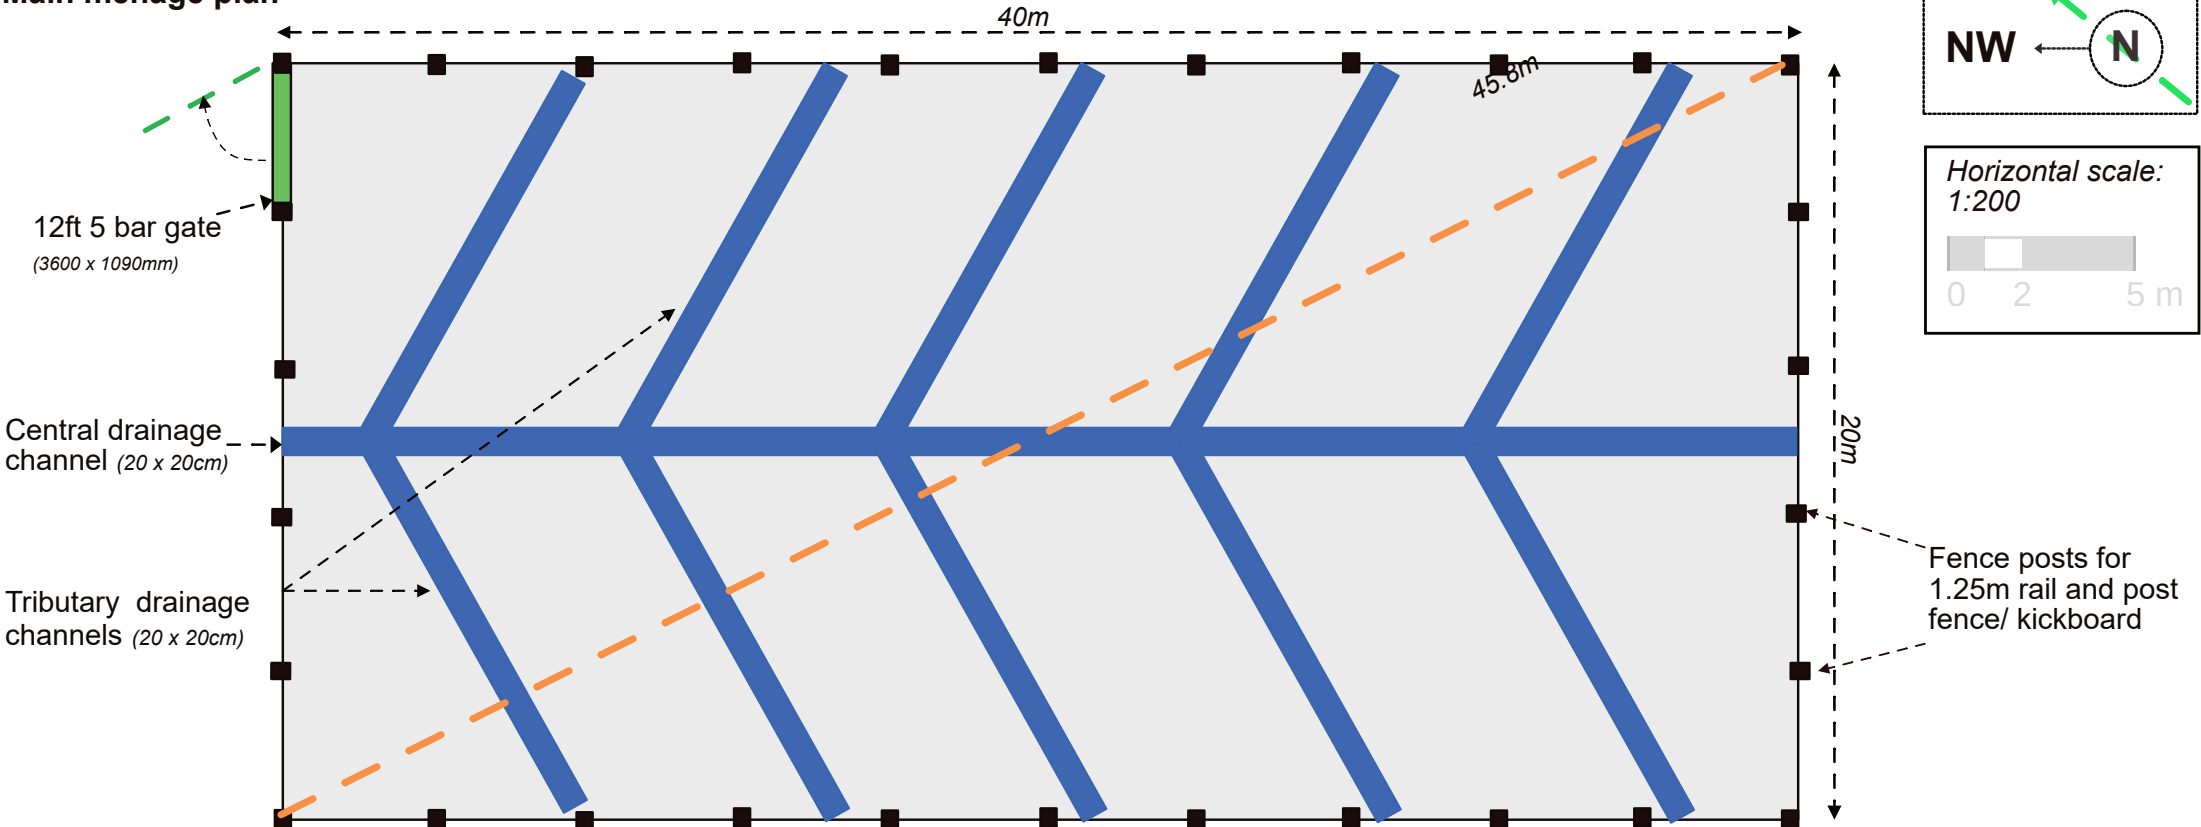

Elevation

