




- NOTES:
1. All dimensions in millimeters.

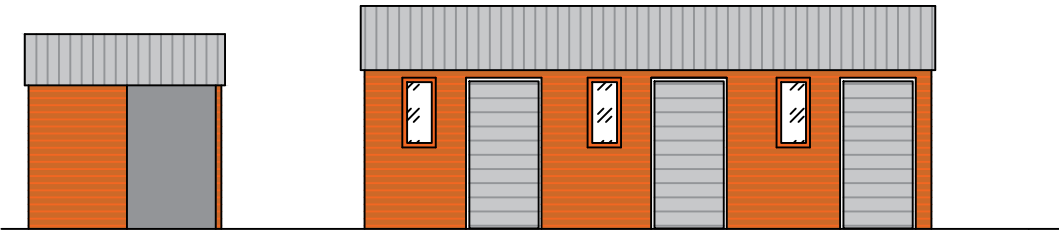


FRONT (EAST) ELEVATION - EXISTING

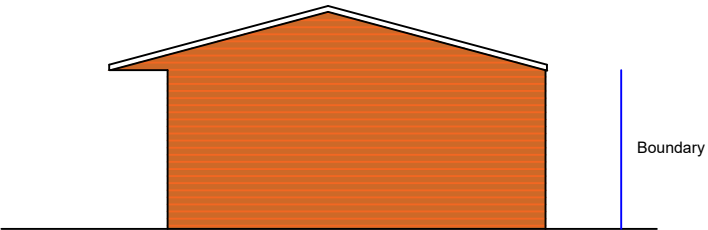

SIDE (NORTH) ELEVATION - EXISTING

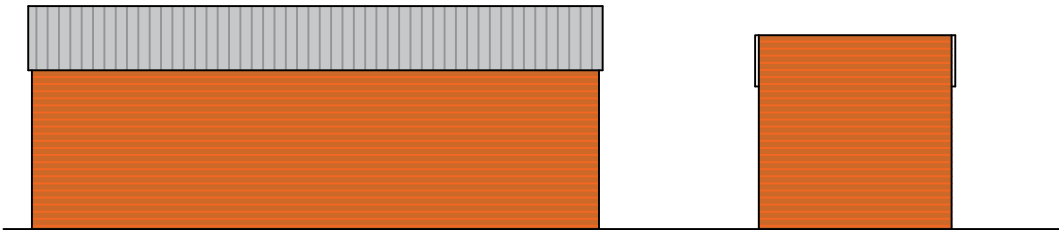

REAR (WEST) ELEVATION - EXISTING

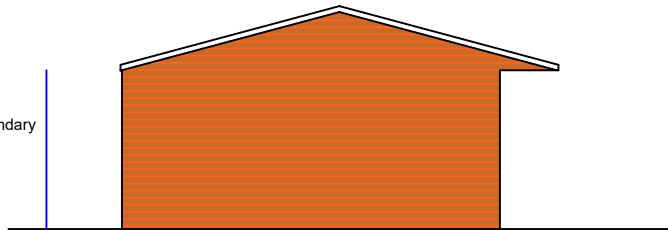

SIDE (SOUTH) ELEVATION - EXISTING

Revision	Details	Date	By
TheWilkinsonPartnership Tel: 07836 506578email: john@wilkinson-partnership.com			
Project: Proposed Outbuilding Marshlands Startley, Chippenham SN15 5HG Title: Existing Elevations			
Date: 20/10/25		Drawn: jw Checked:	
Scale: 1:100 @ A3		Drawing No: FIS/0491/12 Revision:	