



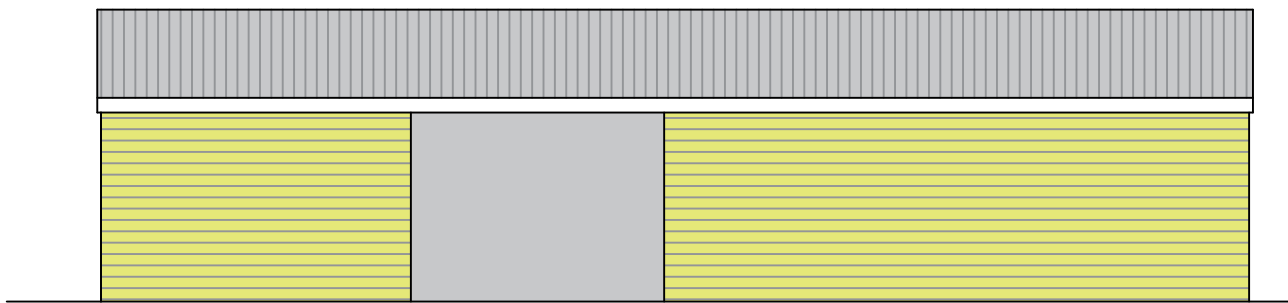


FRONT (EAST) ELEVATION - PROPOSED

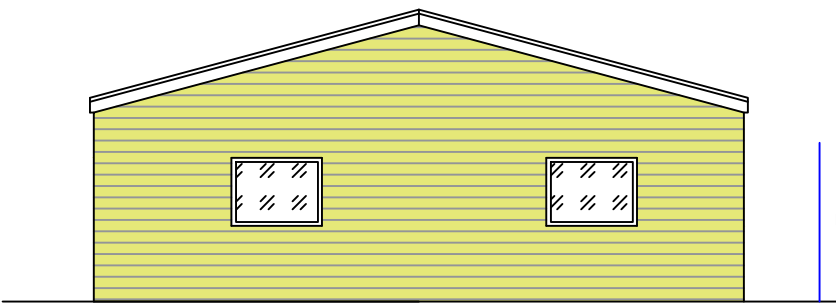


SIDE (NORTH) ELEVATION - PROPOSED



REAR (WEST) ELEVATION - PROPOSED

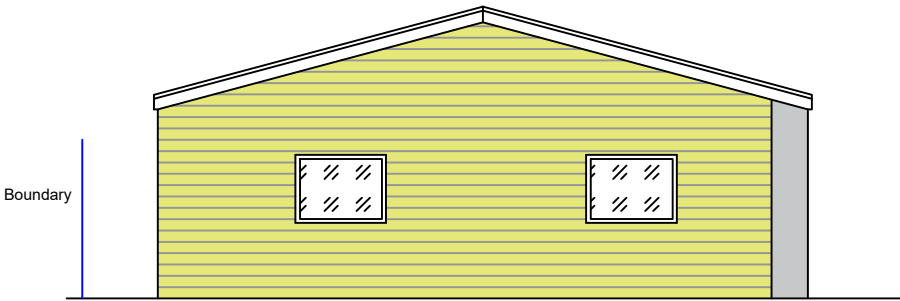

SIDE (SOUTH) ELEVATION - PROPOSED

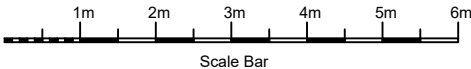

- NOTES:
- 1. All dimensions in millimeters.
 - 2. Finishes:
 - 2.1. External walls: Cream weatherboarding.
 - 2.2. Roof: Gray aluminum

Revision	Details	Date	By
The Wilkinson Partnership			
Tel: 07836 506578		email: john@wilkinson-partnership.com	
Project:	Proposed Outbuilding Marshlands Startley, Chippenham SN15 5HG		
Title:	Proposed Elevations		
Date: 20/10/25	Drawn: jw	Checked:	
Scale: 1:100 @ A3	Drawing No: FIS/0491/13		Revision: