




note. existing
retained chimneys
shown indicatively

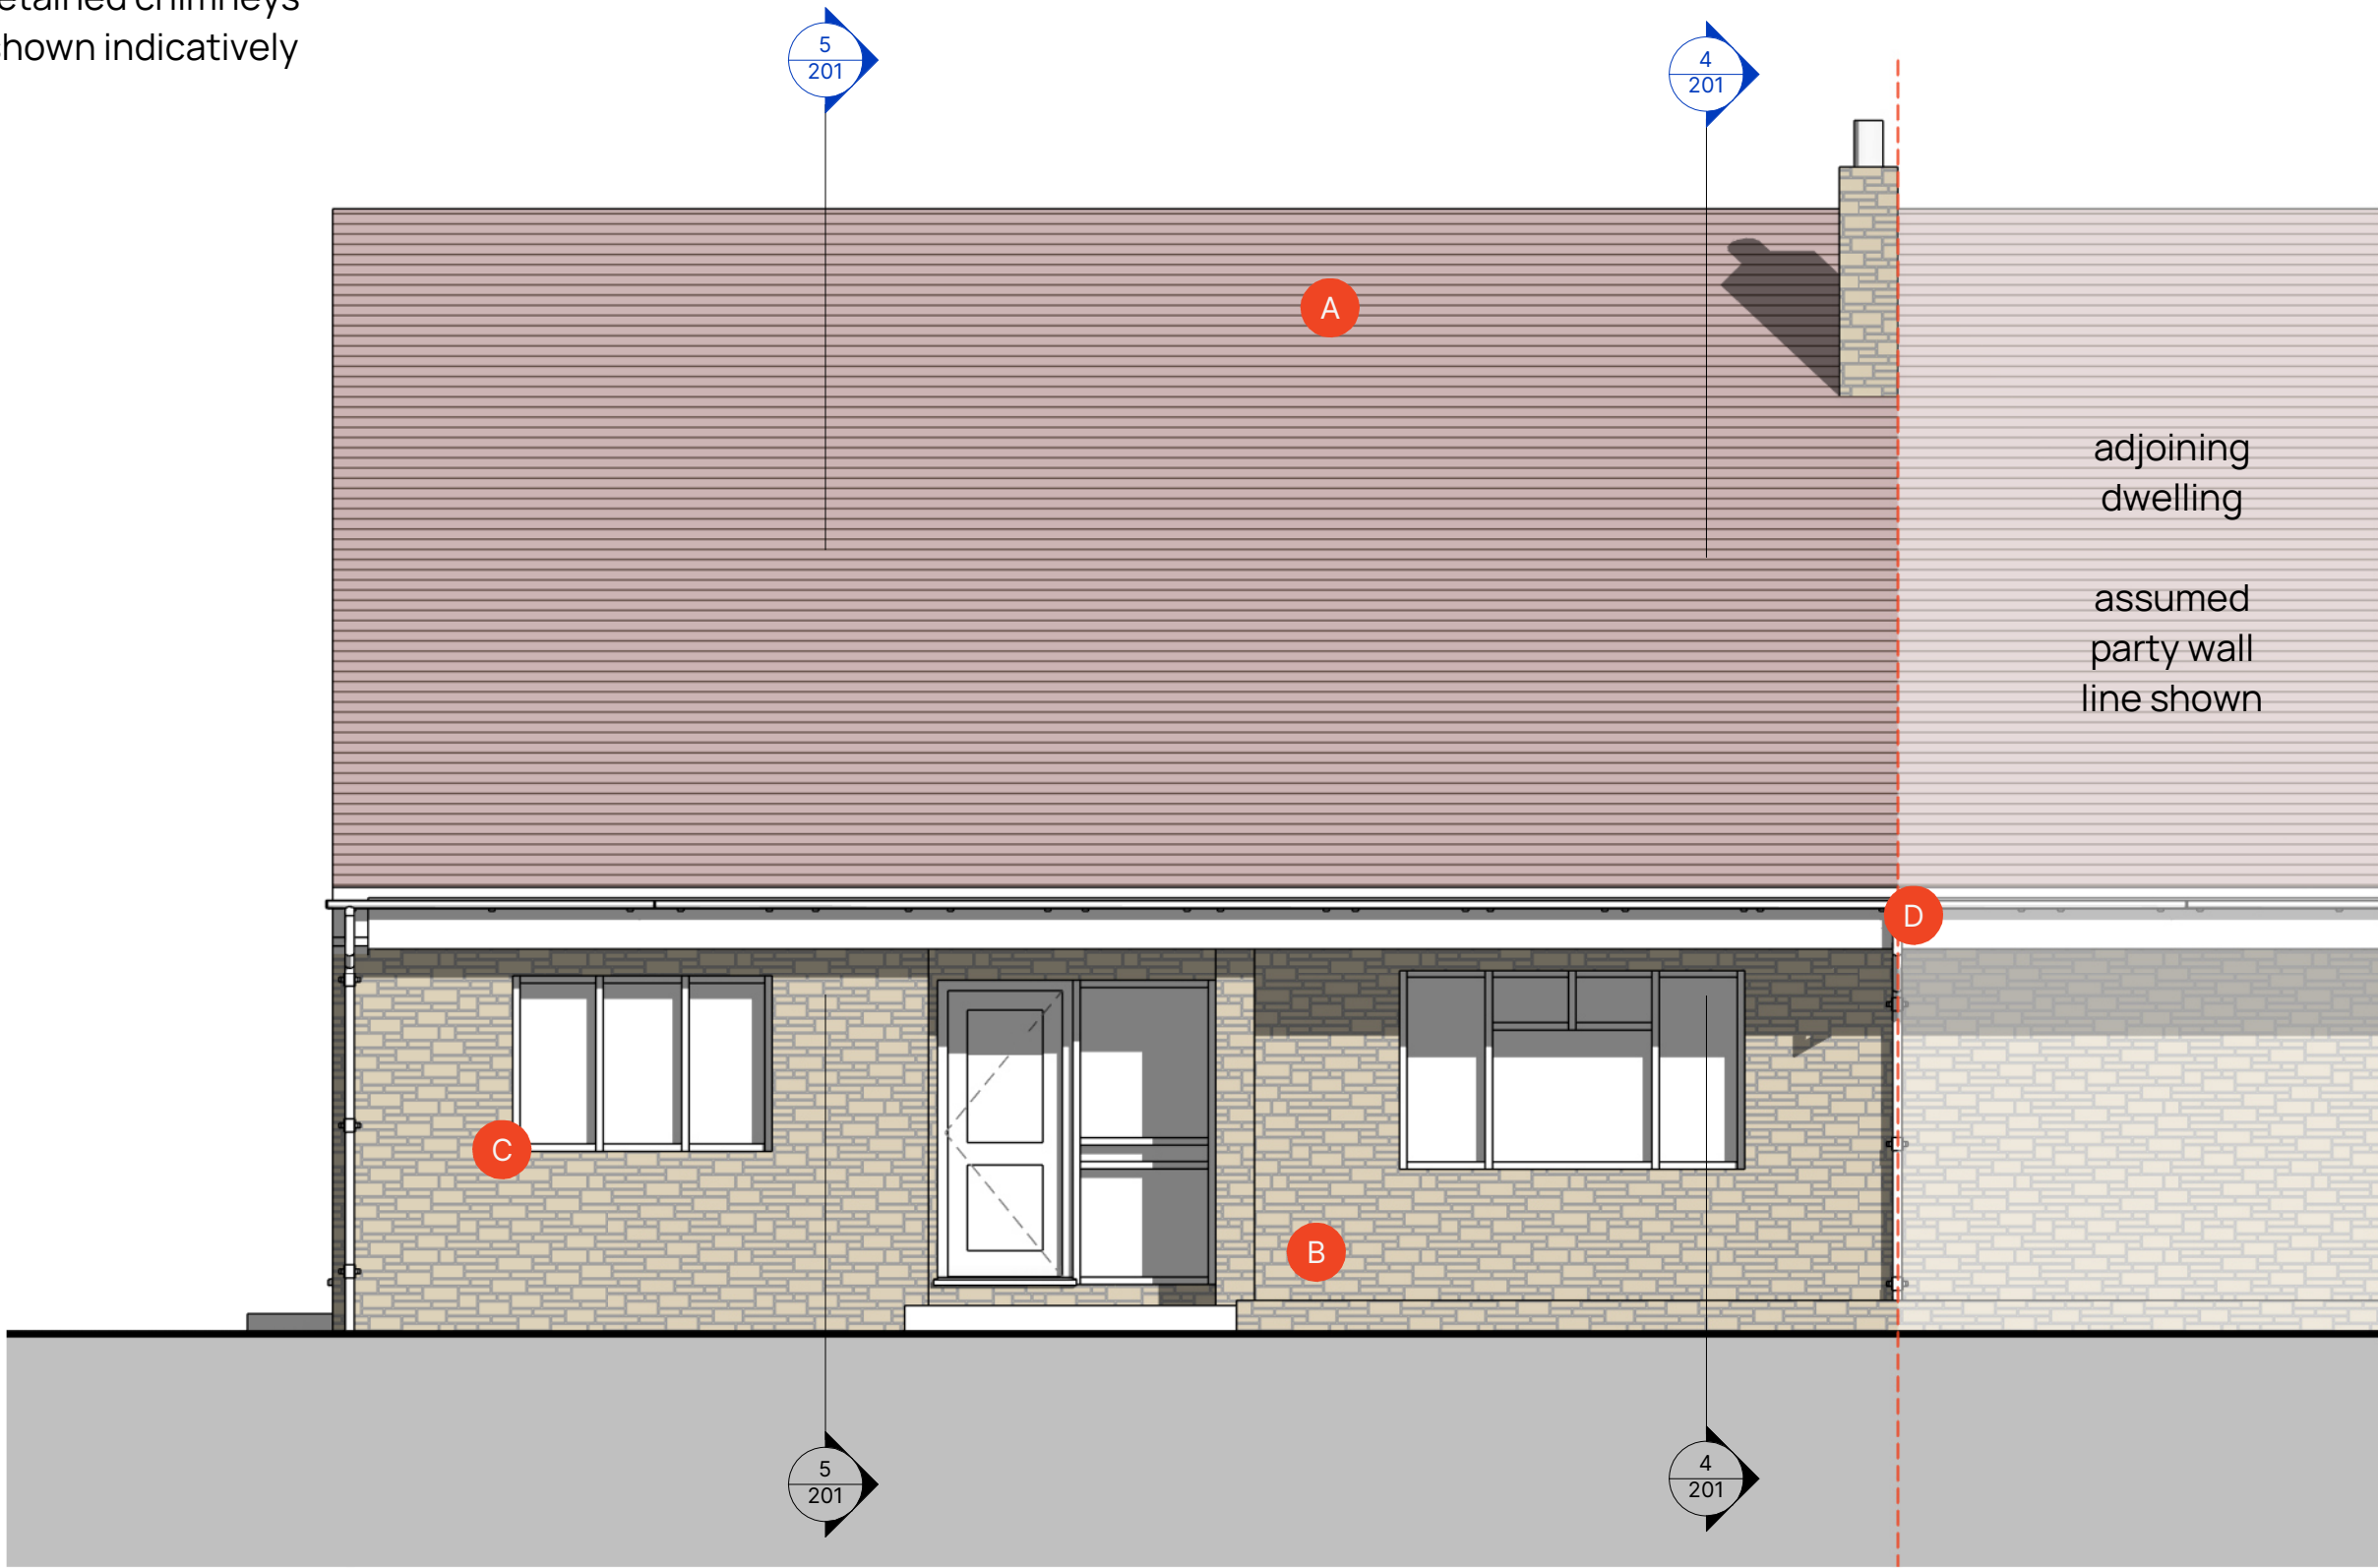


1 EXISTING FRONT - NORTH EAST
1:50

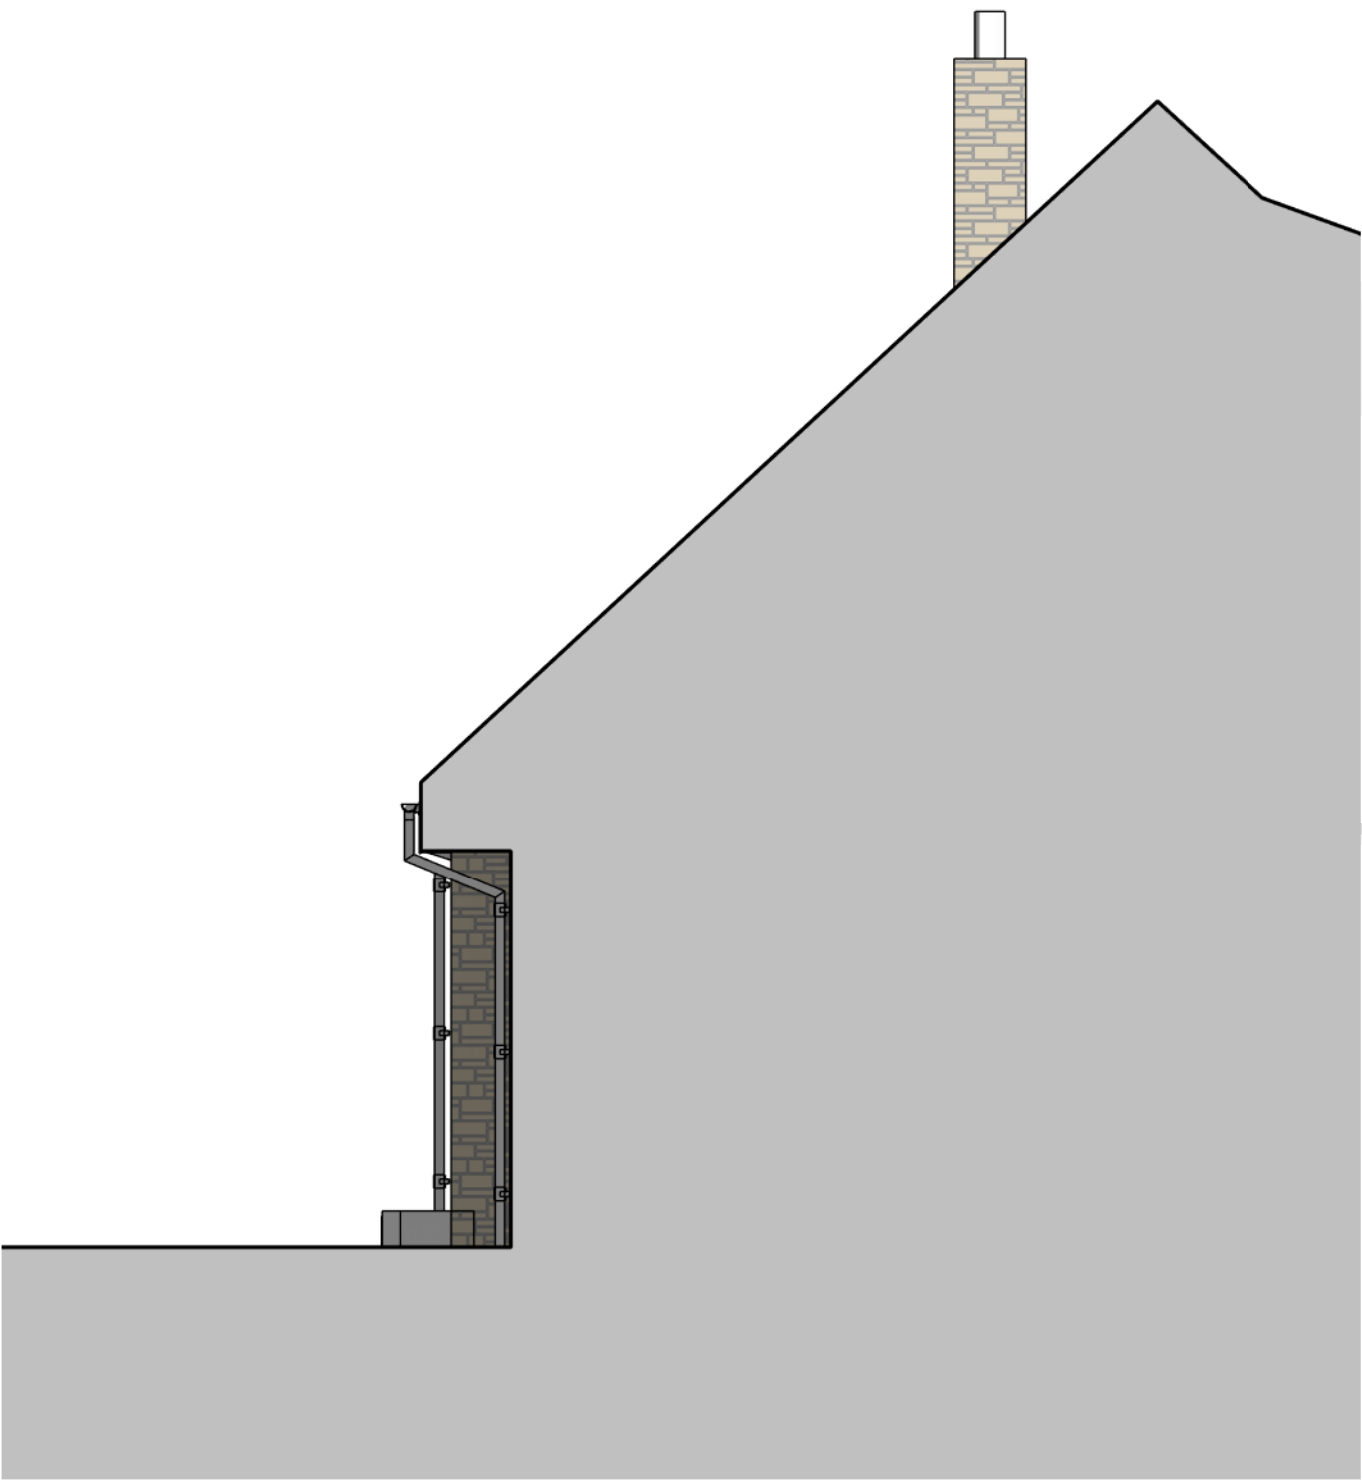

2 EXISTING SIDE - NORTH WEST
1:50

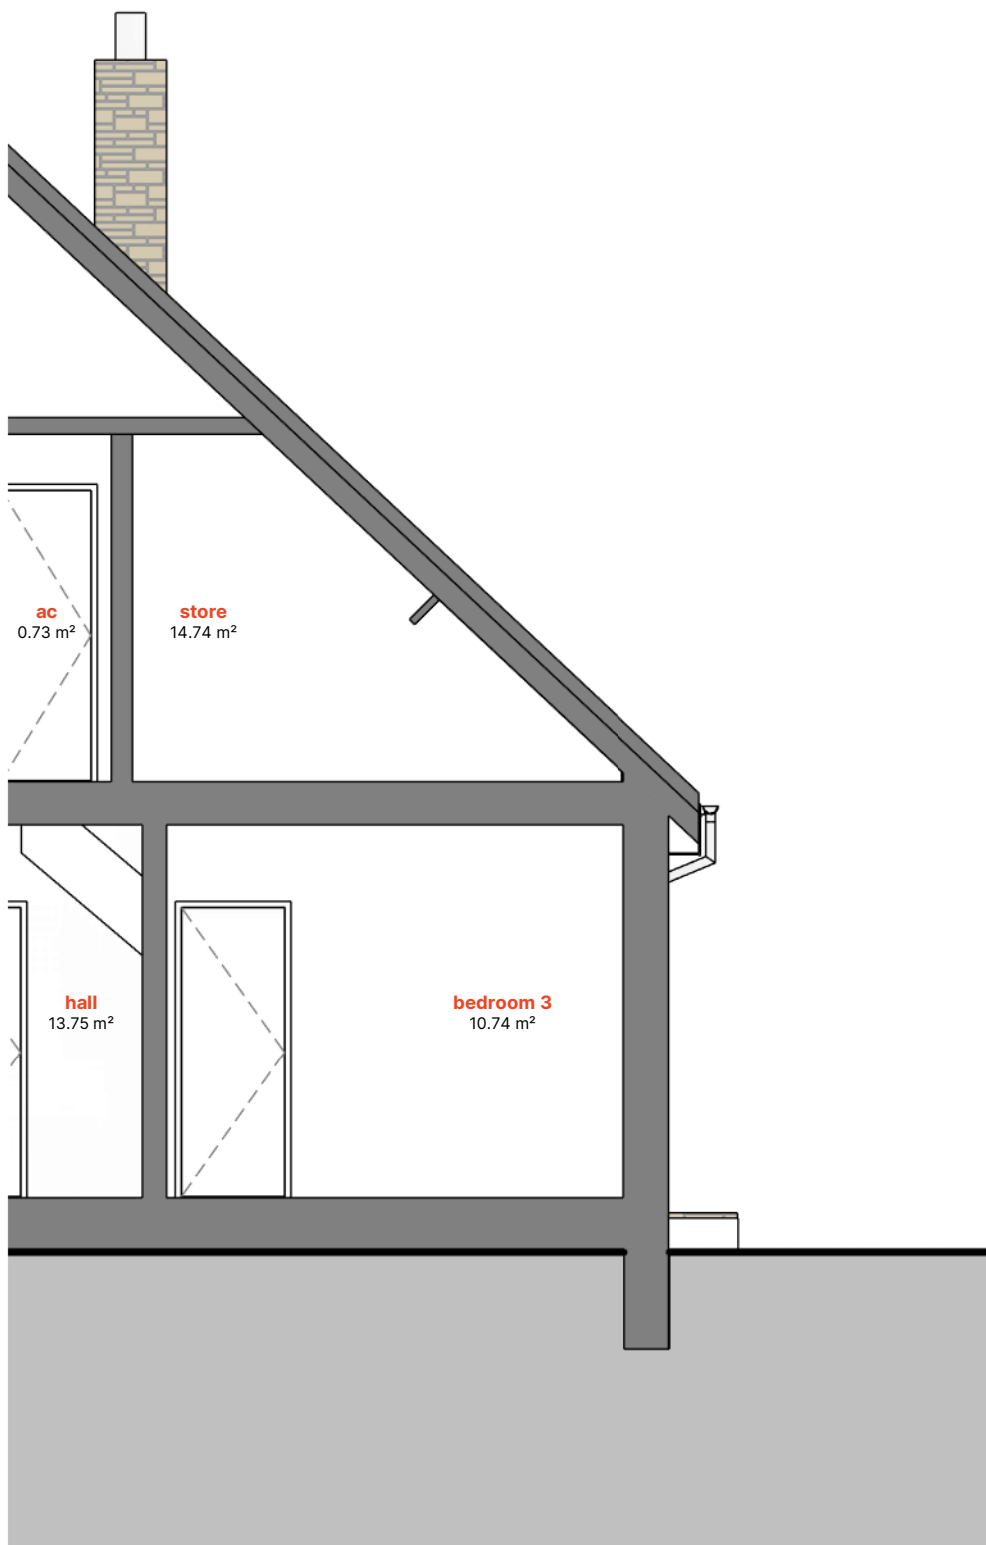

5 EXISTING SECTION AA
1:50

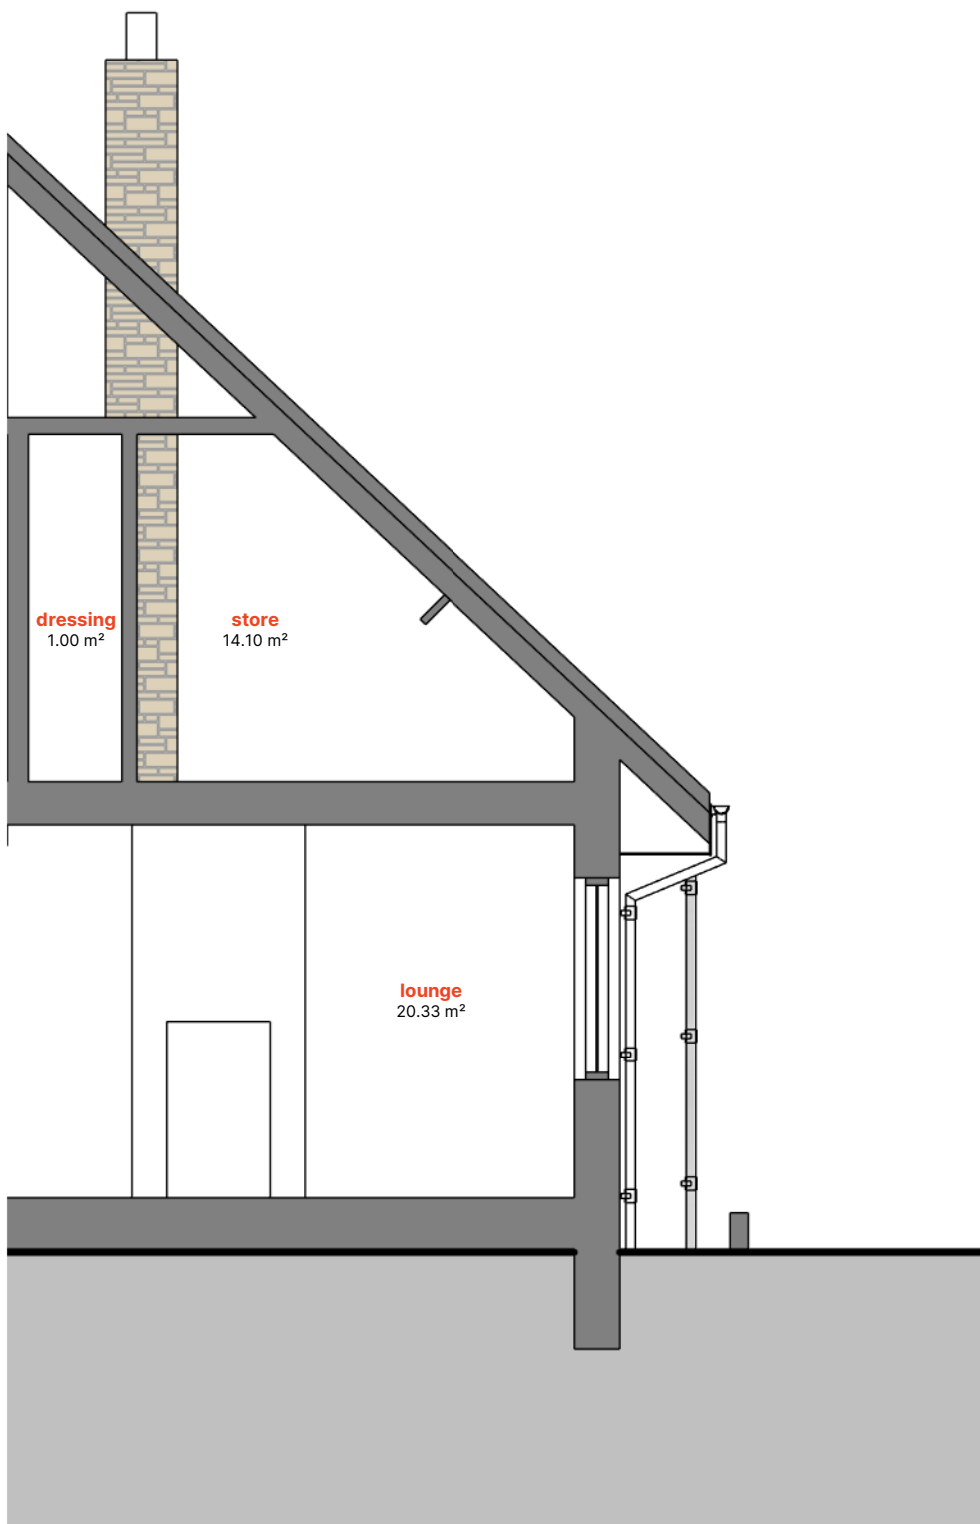

4 EXISTING SECTION BB
1:50



3 EXISTING SIDE - SOUTH EAST
1:50

- A** ROOF TILE
- B** STONE WORK
- C** UPVC WINDOWS / DOOR
- D** UPVC RAINWATER GOODS

Responsibility is not accepted for errors made by others in scaling from this drawing.
All construction information should be taken from figured dimensions only.

0mm 50mm

ST: POL:01 09/10/2020 / FIRST ISSUE: S3
STATUS: | REV: | DATE: | DESCRIPTION:
CLIENT
Alex and Ellie
CHECKED BY
WB

LXW
architects.
lxwarchitects.co.uk

PROJECT
TEFFONT
ADDRESS
Spring View, Teffont, Salisbury, SP3 5RU.

DRAWING TITLE
EXISTING ELEVATIONS AND SECTIONS

DRAWING PURPOSE
EXISTING
SCALE
1:50@A1

SUITABILITY STATUS
S3: Suitable for review and comment

PROJECT: ORIGINATOR: VOLUME: LEVEL: TYPE: ROLE: NUMBER
P2520-LXW-ZZ-XX-DR-A-201
REVISION
P01.01

1:50
@ A1 0 5m