




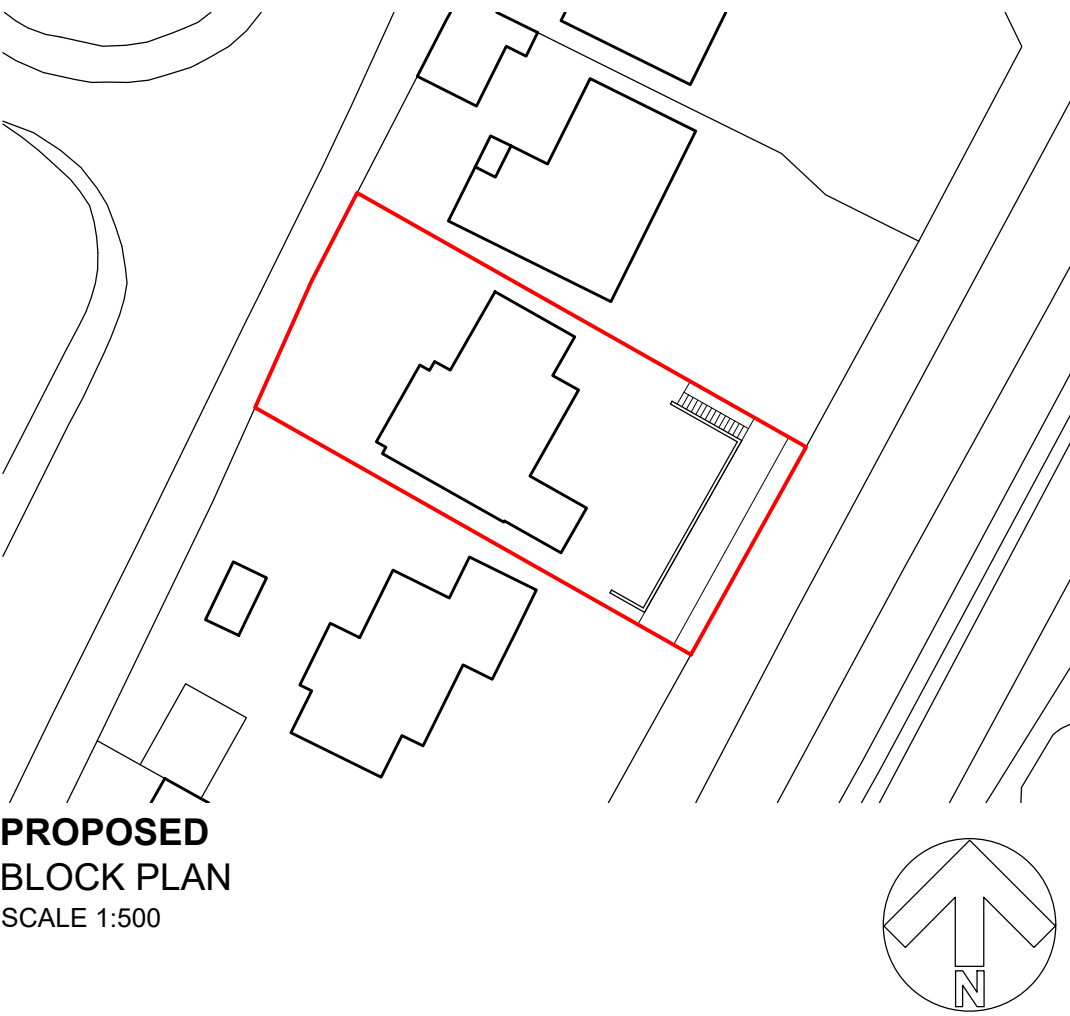



PROPOSED
BLOCK PLAN
SCALE 1:500

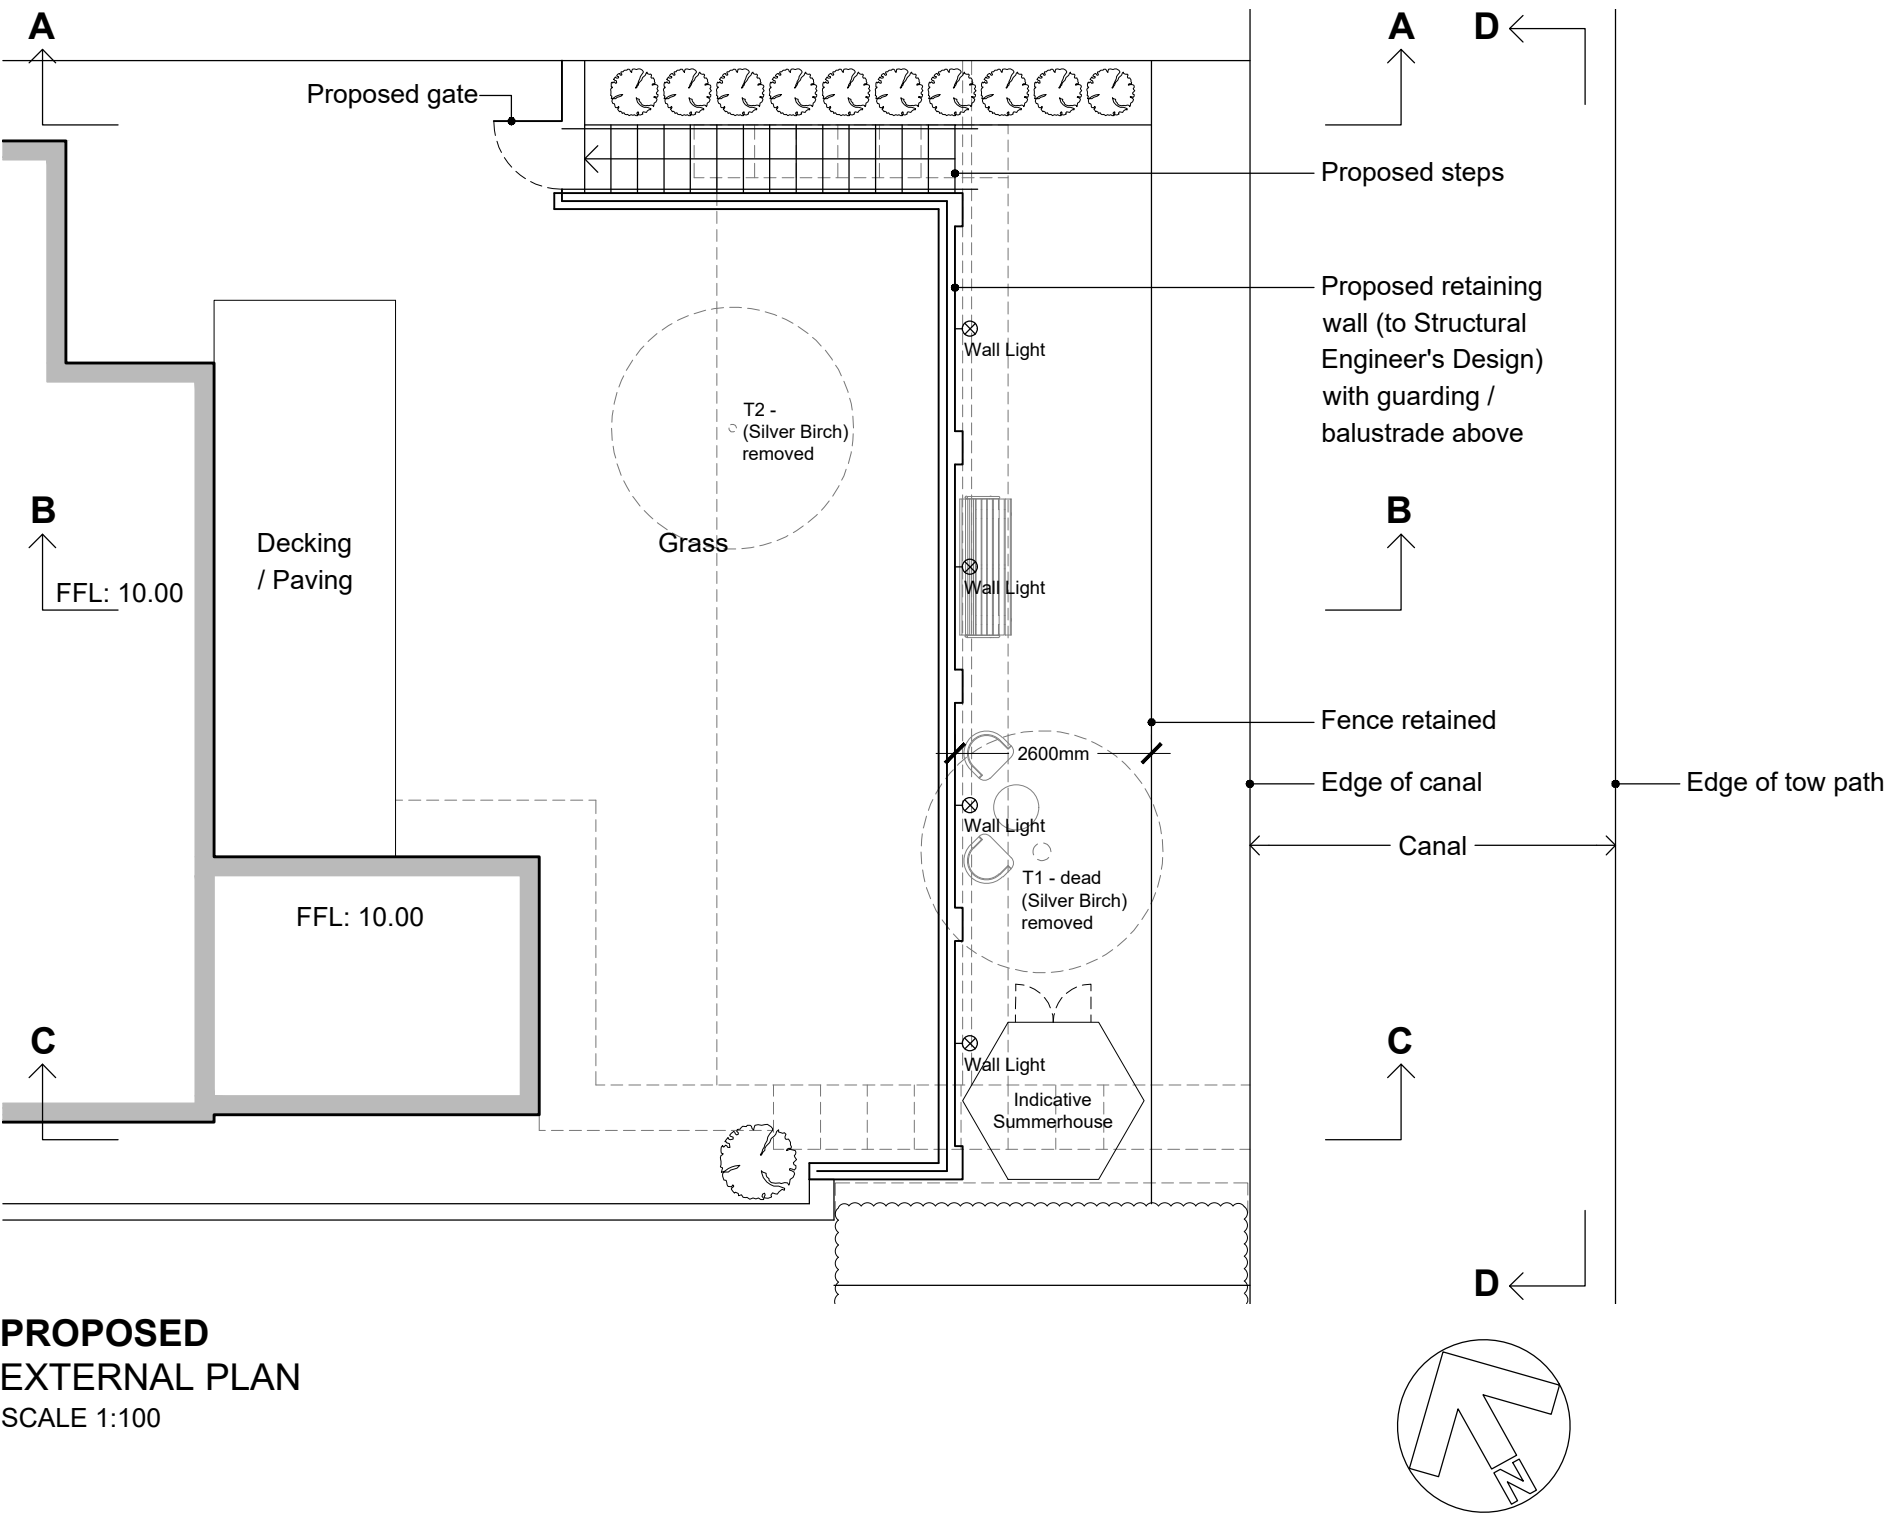


PROPOSED
EXTERNAL PLAN
SCALE 1:100

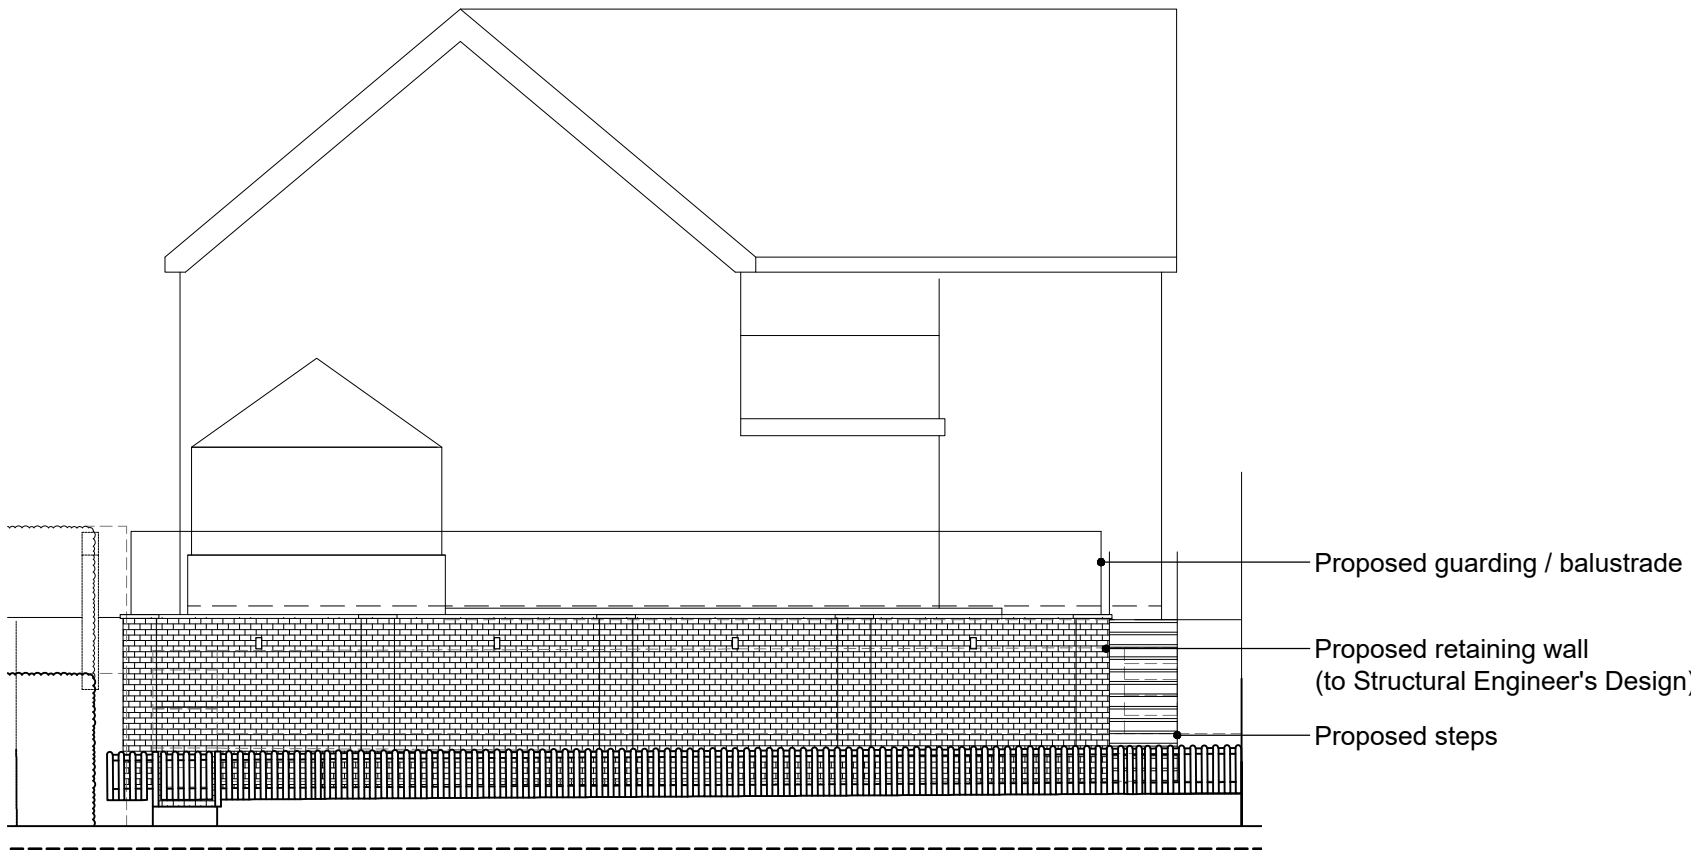


PROPOSED
SECTION D-D
SCALE 1:100

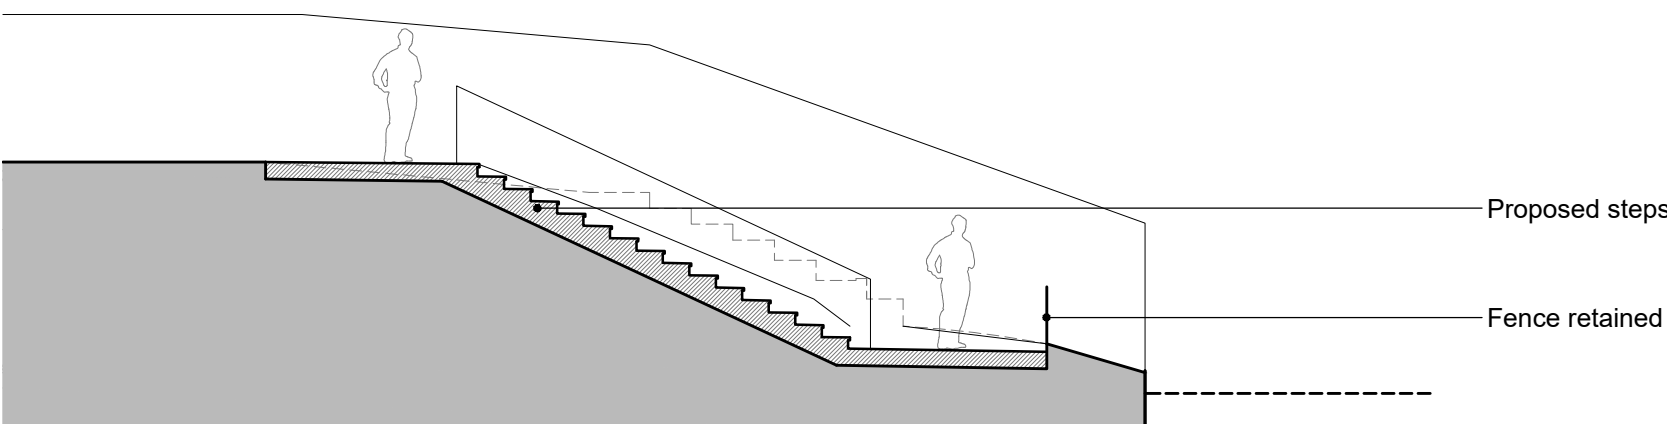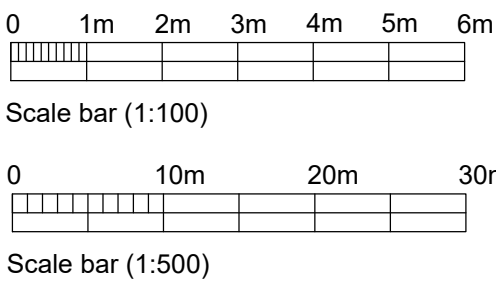

PROPOSED
SECTION A-A
SCALE 1:100

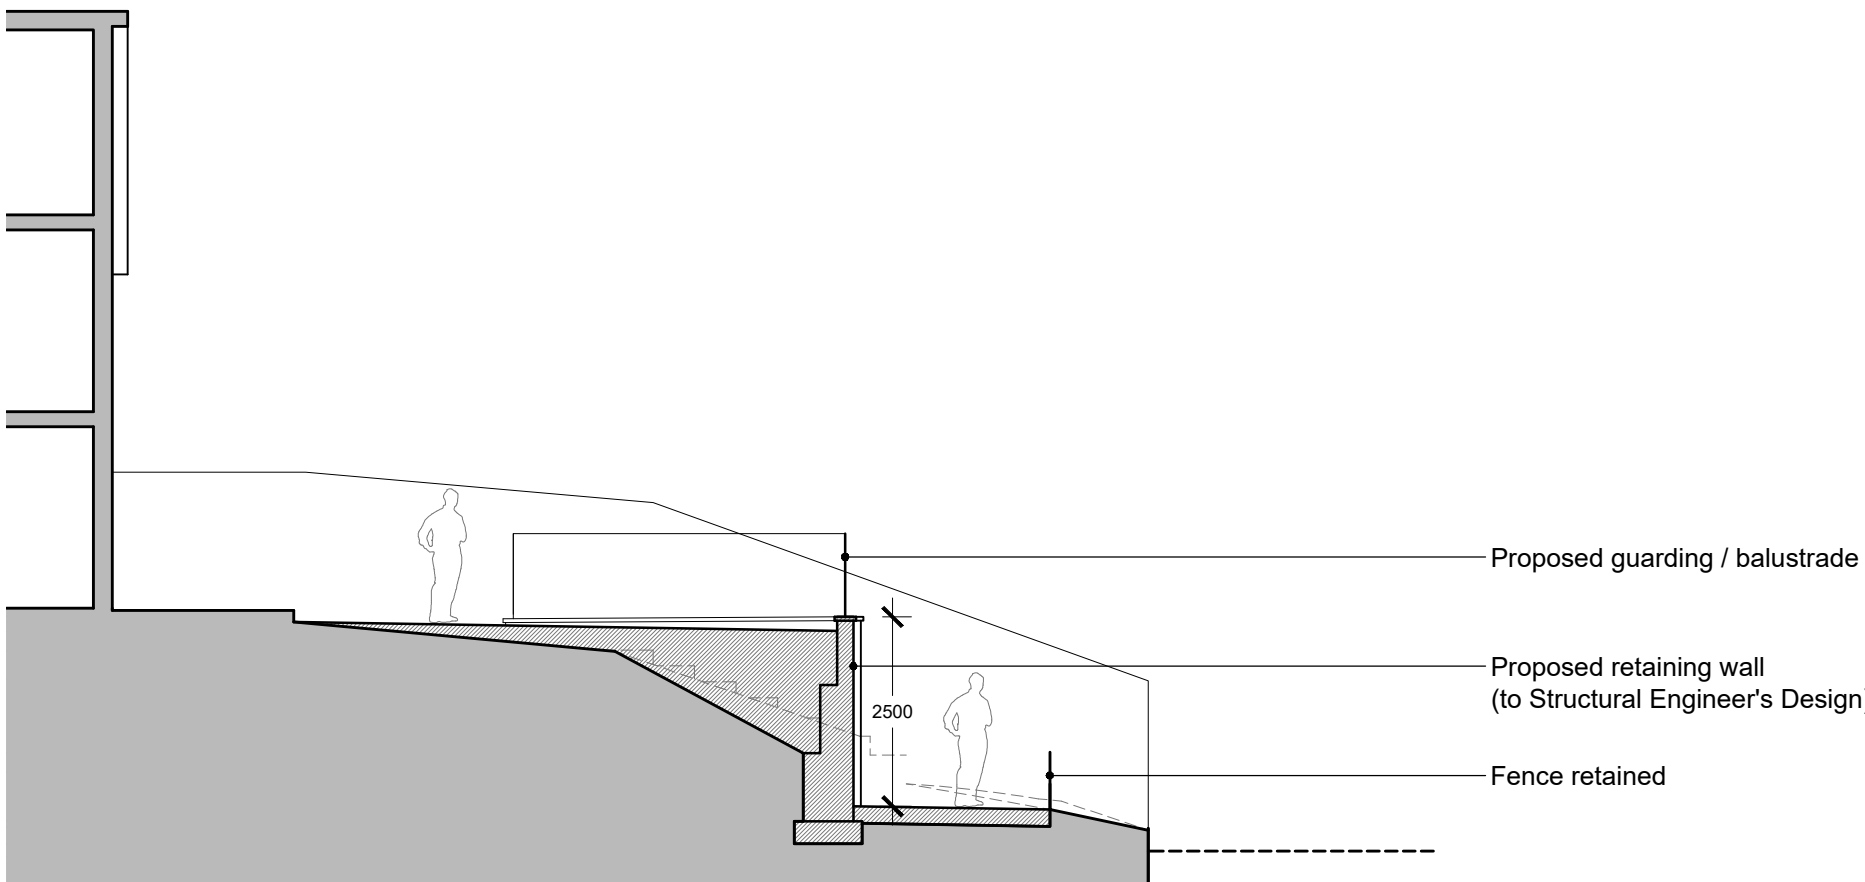

PROPOSED
SECTION B-B
SCALE 1:100

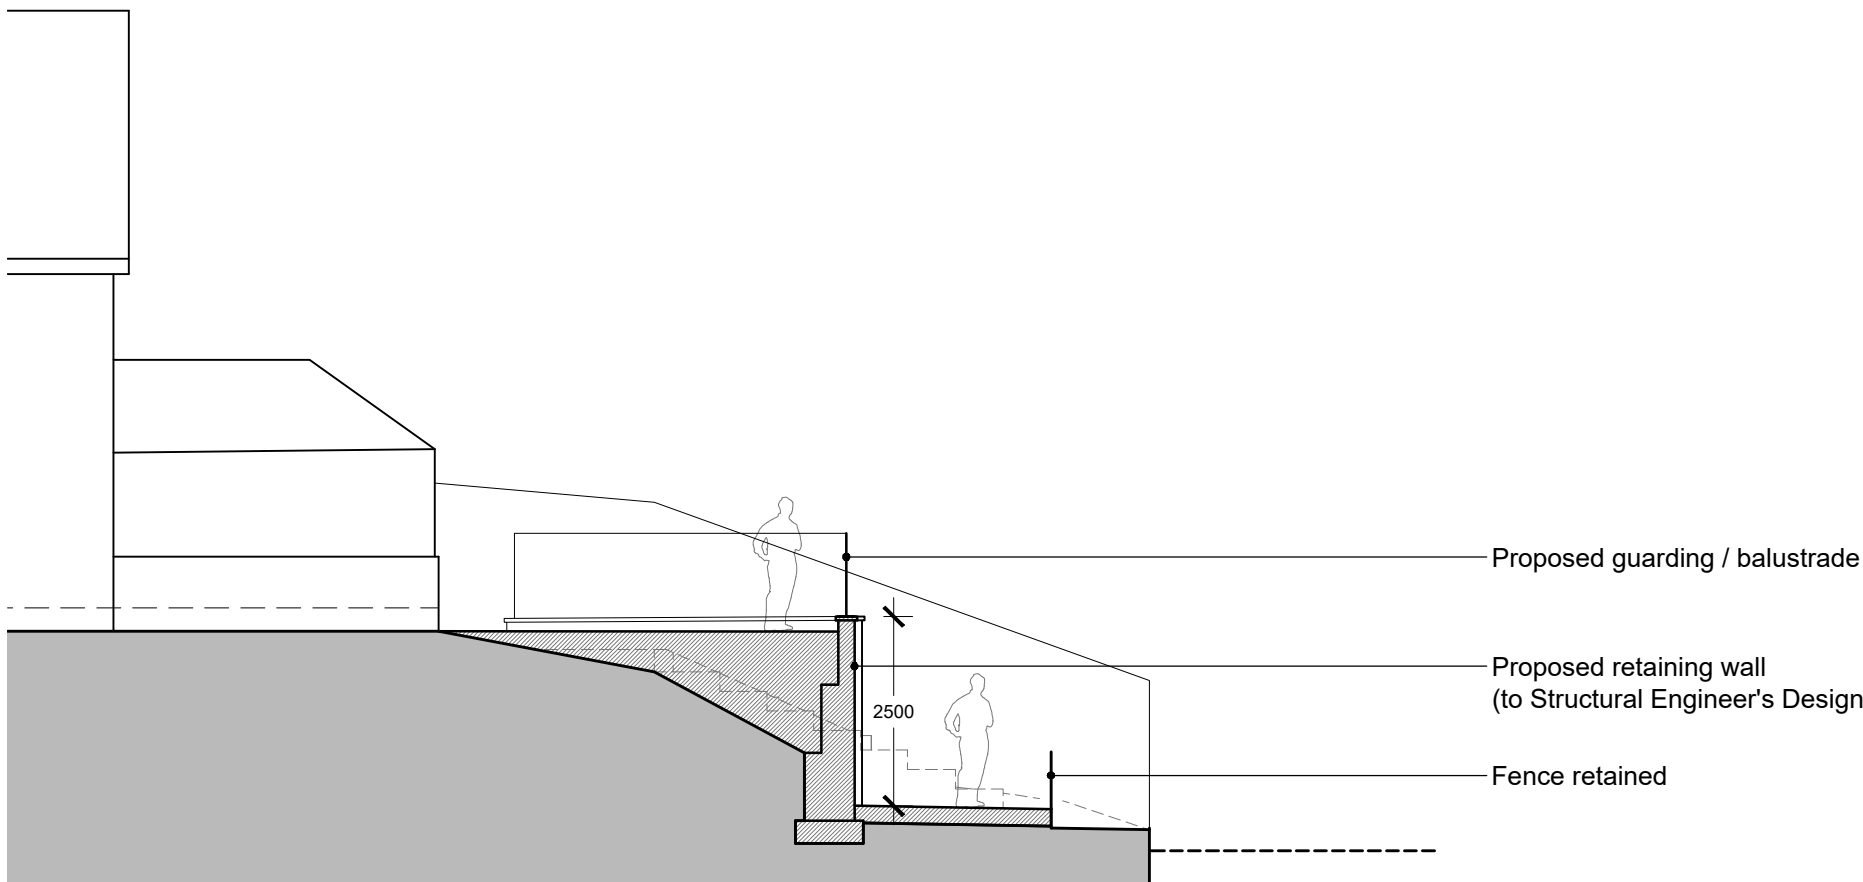

PROPOSED
SECTION C-C
SCALE 1:100

Rev.	Date	Relocate retaining wall position	ALK
16/10/25			
CLIENT			
MR A & MRS A WRENCH, KENAVON, LONDON ROAD, DEVIZES			
PROJECT			
GARDEN ALTERATION WORKS			
DRAWING			
PROPOSED BLOCK PLAN, EXTERNAL PLAN AND SECTIONS			
DRAWN:	Date:	Scale:	as stated
ALK	07/10/2025		@ A1
Drawing number:	4452-02	Rev.	A
DOLMAN			
ARCHITECTURAL DESIGNERS BUILDING SURVEYORS			
COST CONSULTANTS CDM PRINCIPAL DESIGNERS			
Sussex House			
Bath Road			
Devizes			
Wiltshire SN10 2AF			
Tel: 01380 729456			
Web: www.dolmansurveyors.co.uk			
Email: info@dolmansurveyors.co.uk			