
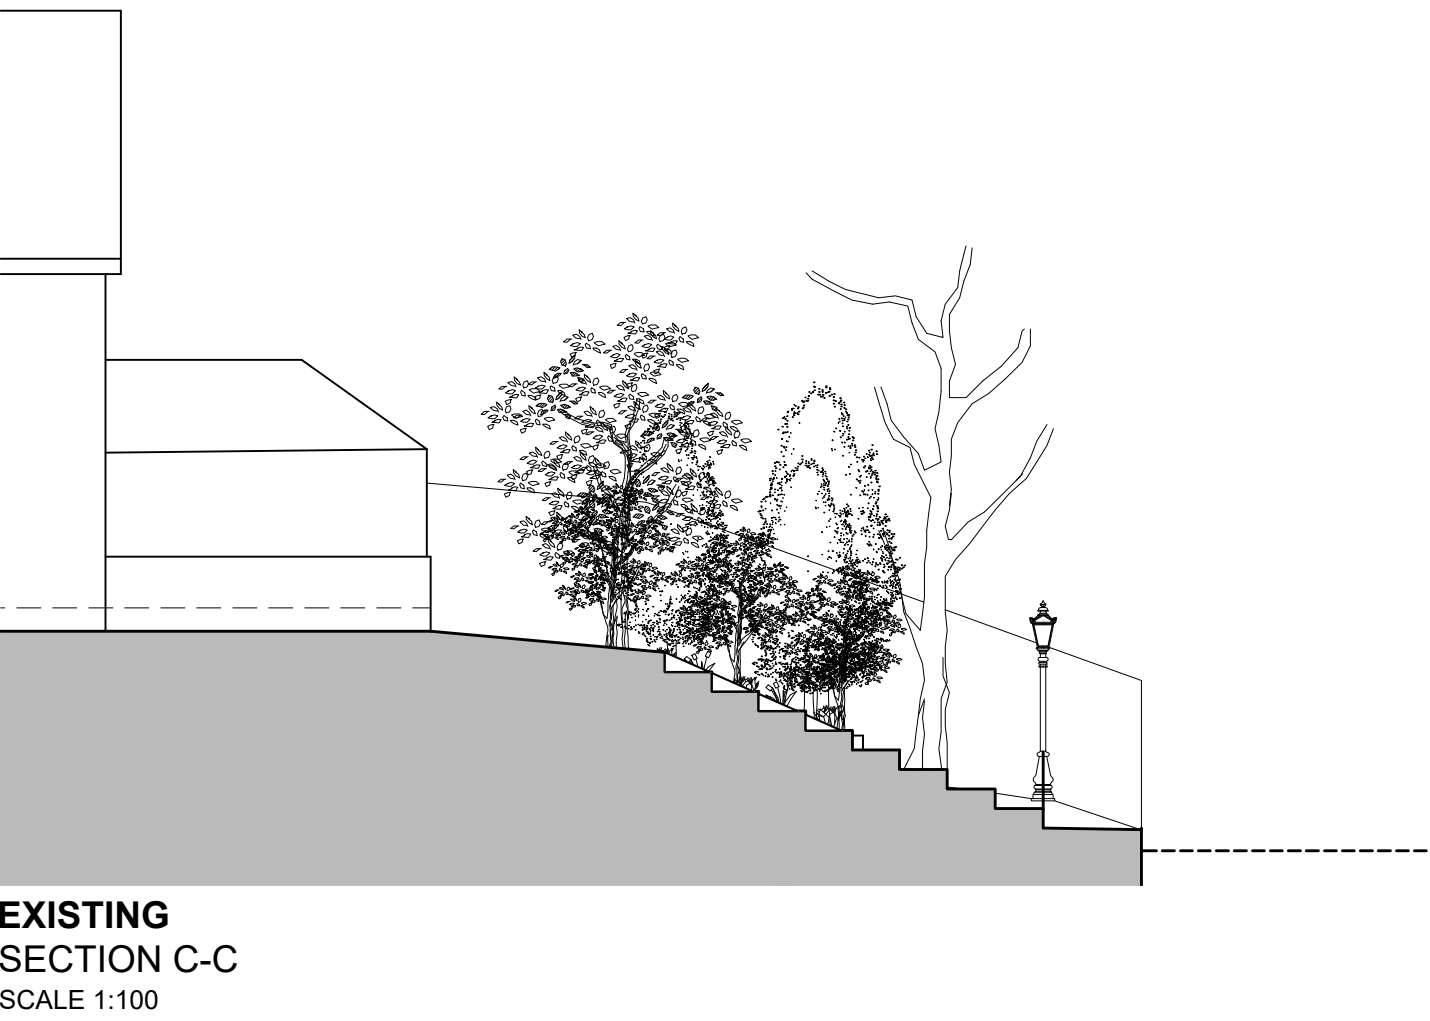
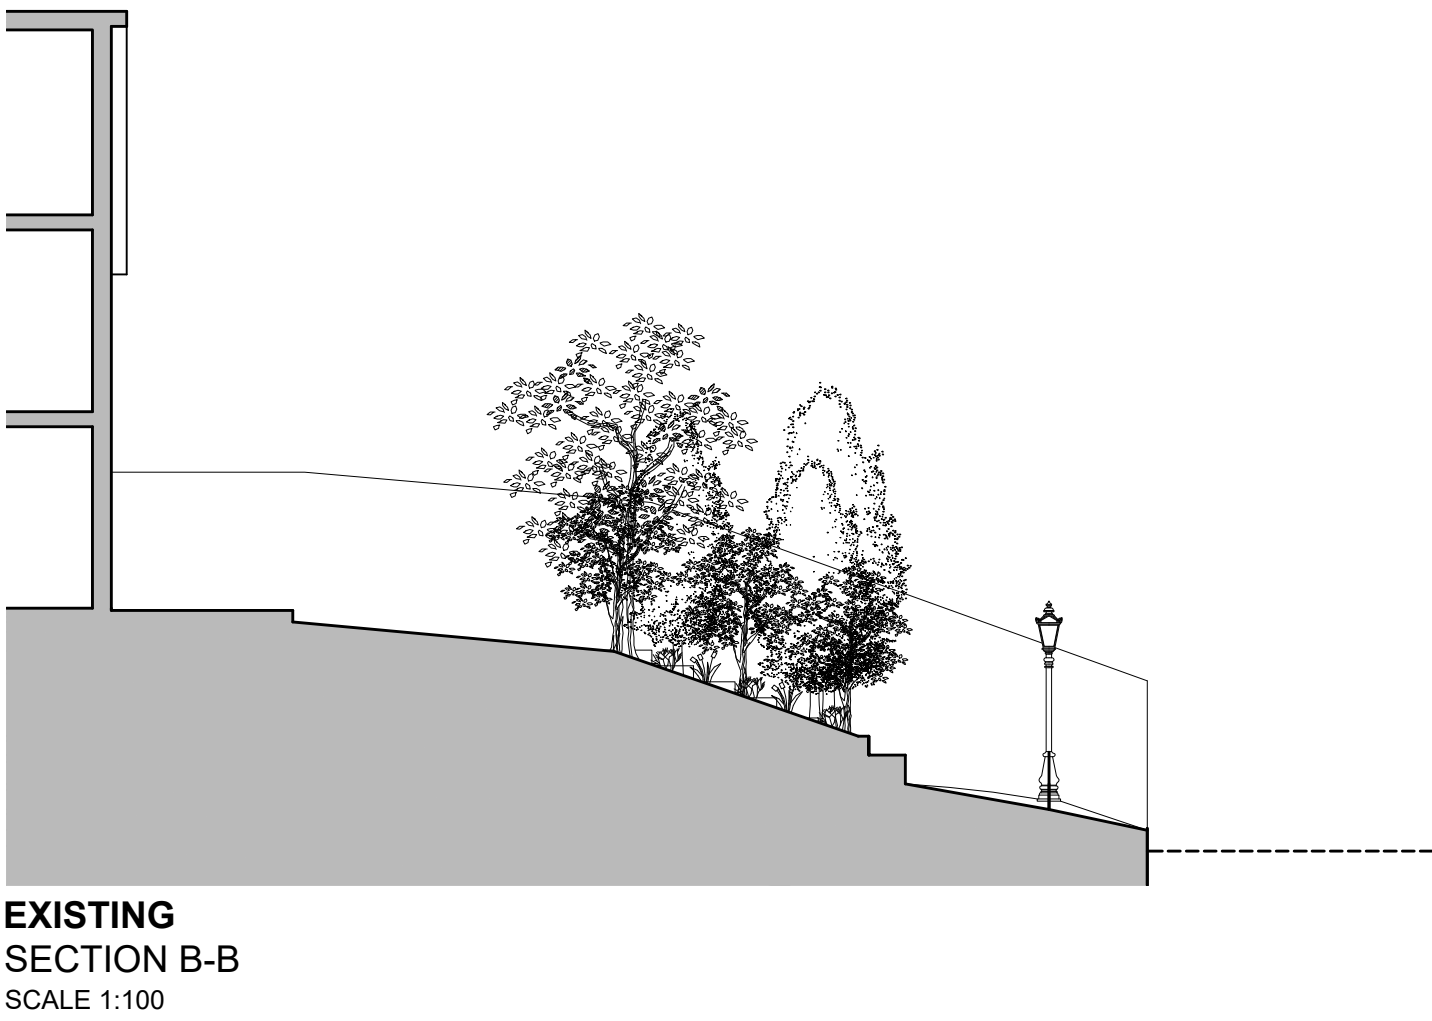
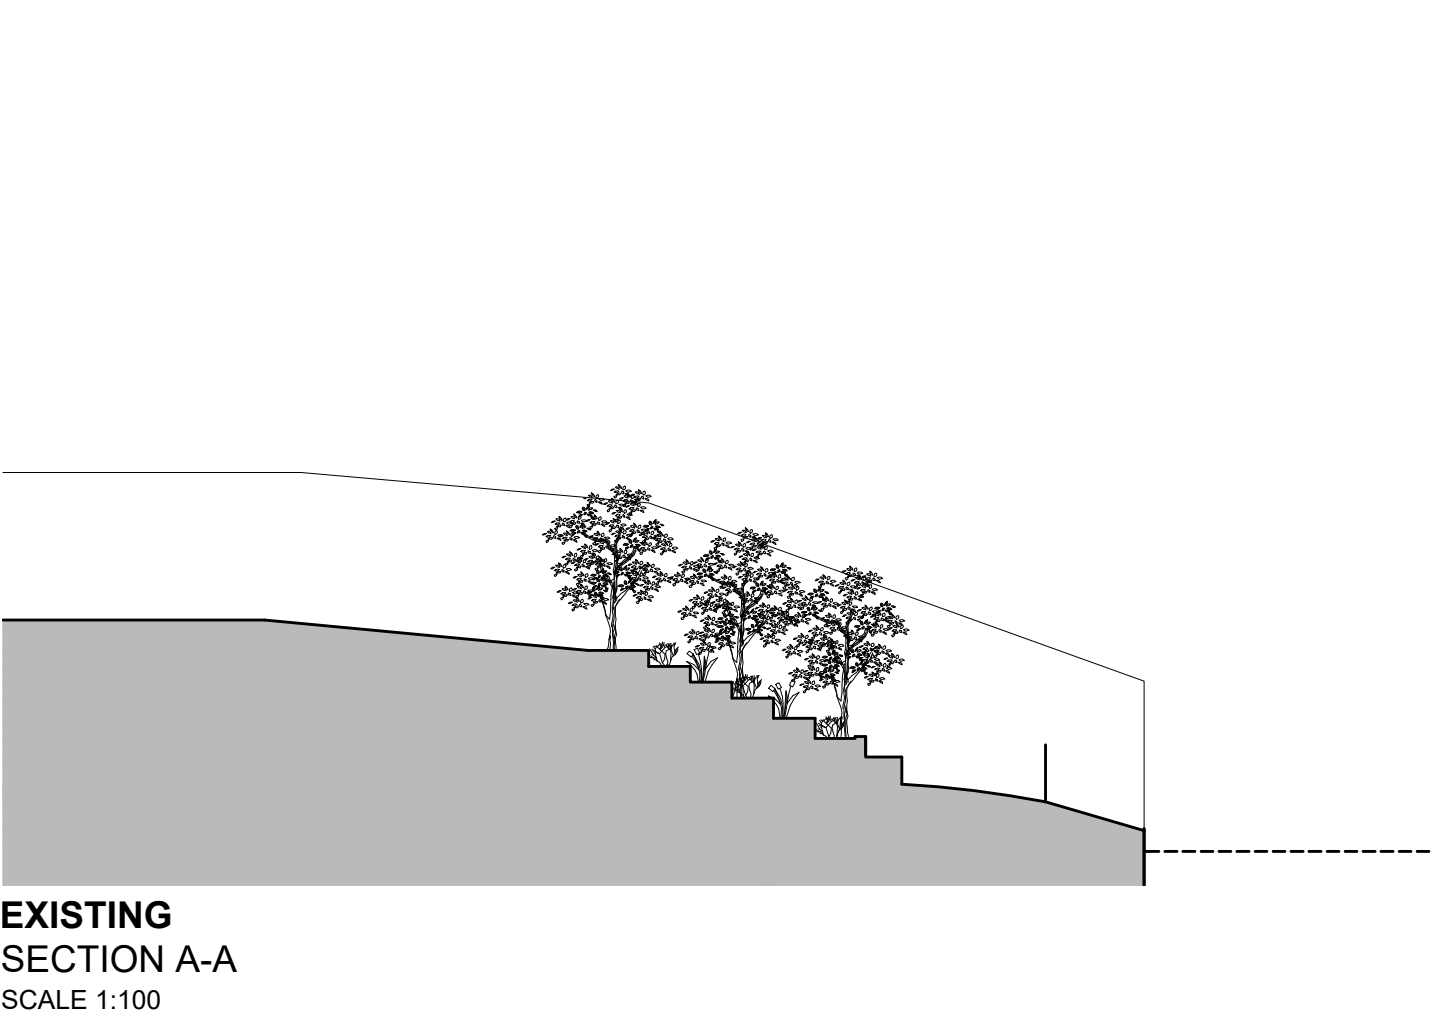
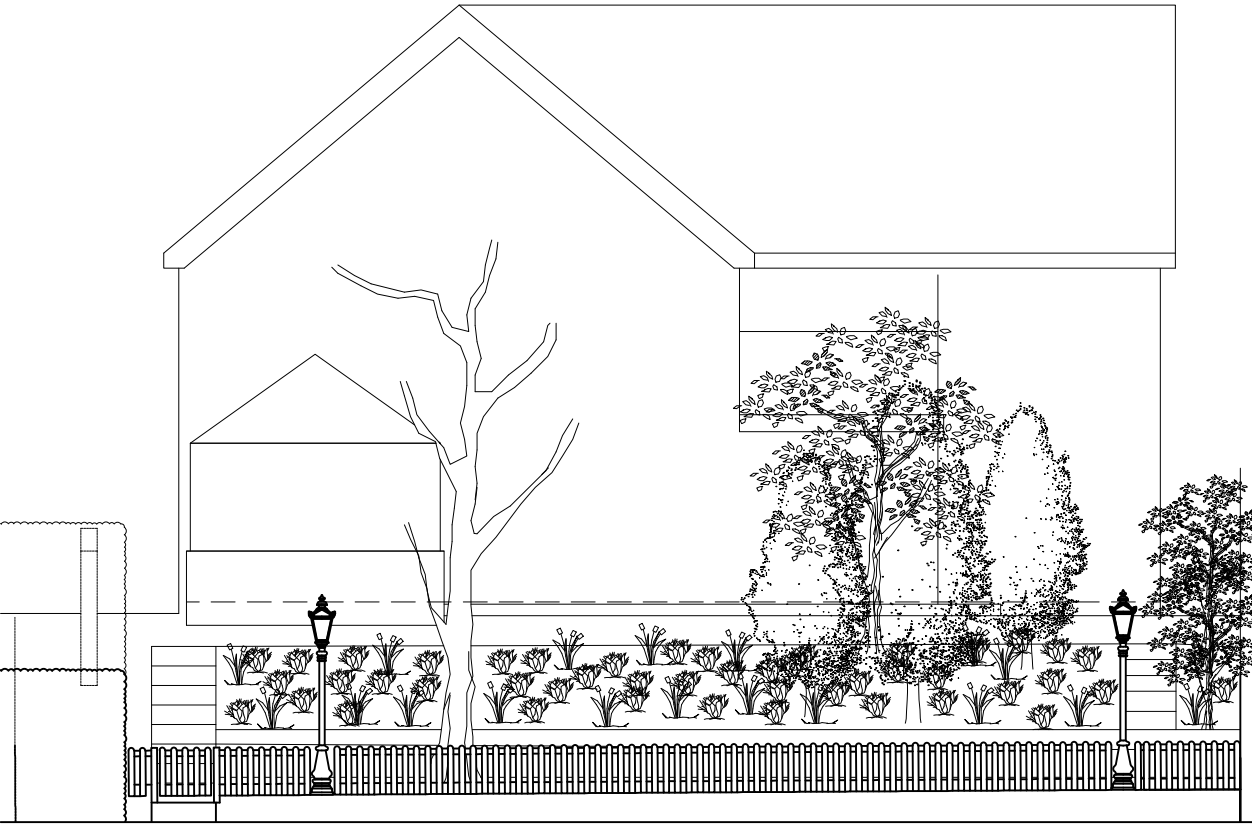
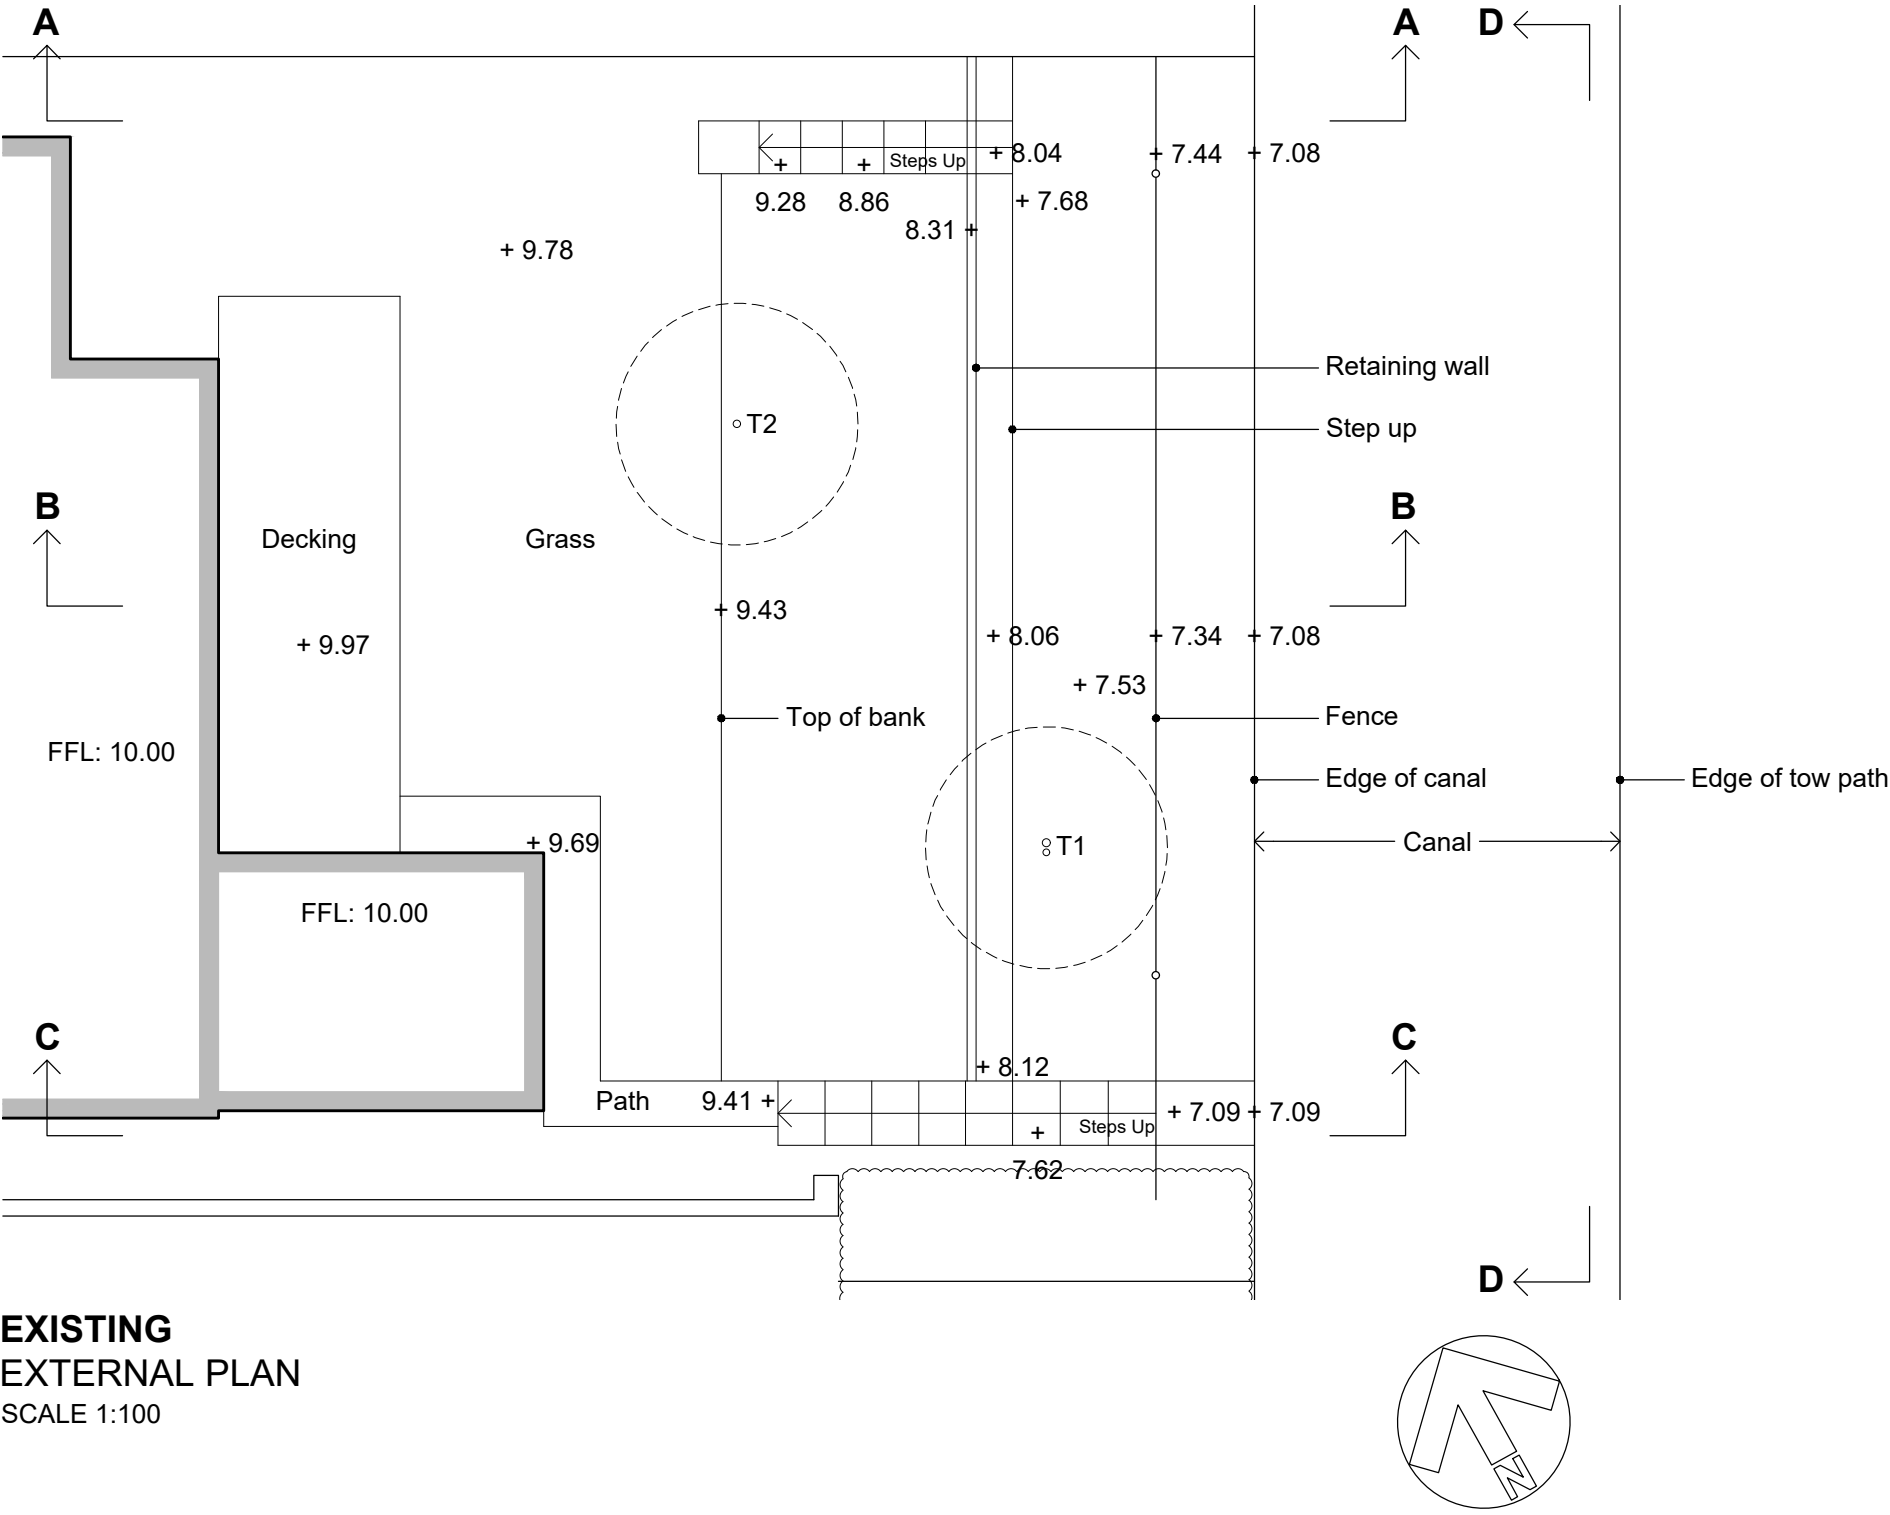
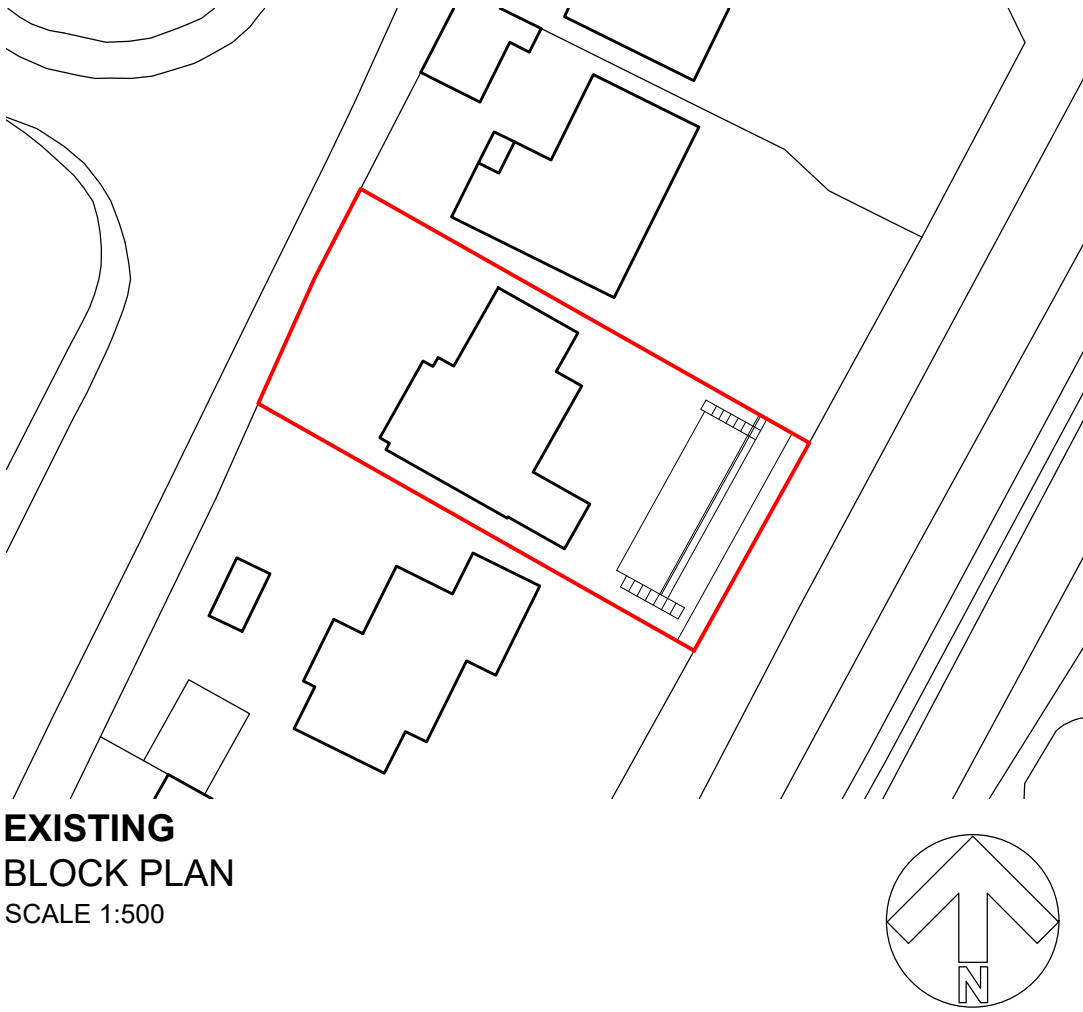


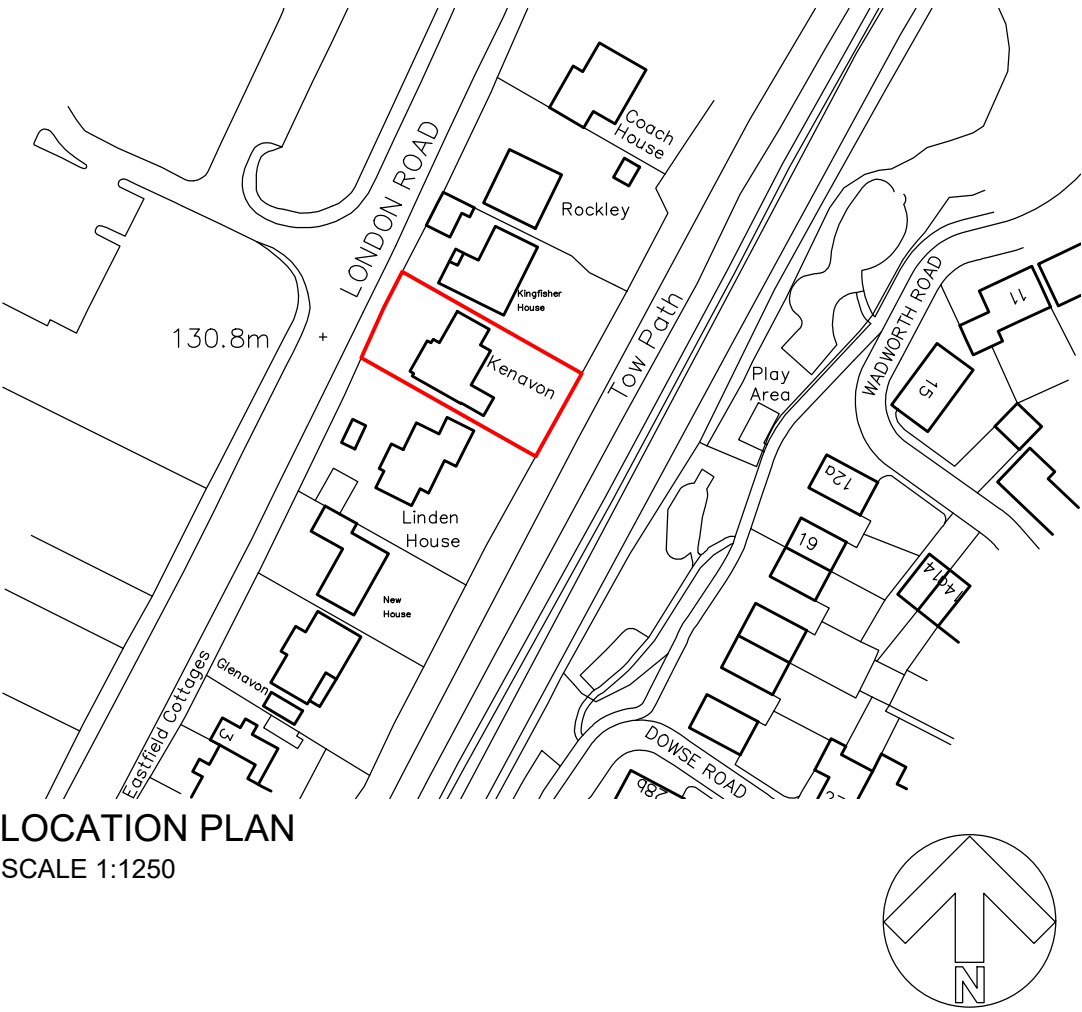

Rev.	Date			Init
CLIENT				
MR A & MRS A WRENCH, KENAVON, LONDON ROAD, DEVIZES				
PROJECT				
GARDEN ALTERATION WORKS				
DRAWING				
LOCATION ROAD, EXISTING BLOCK PLAN, EXTERNAL PLAN AND SECTIONS				
DRAWN:	Date:		Scale:	
ALK	07/10/2025		as stated @ A1	
Drawing number:			Rev.	
	4452-01			
DOLMAN				
ARCHITECTURAL DESIGNERS BUILDING SURVEYORS COST CONSULTANTS CDM PRINCIPAL DESIGNERS				
Sussex House				
Bath Road				
Devizes				
Wiltshire SN10 2AF				
Tel: 01380 729456				
Web: www.dolmansurveyors.co.uk				
Email: info@dolmansurveyors.co.uk				