




note. existing retained chimneys shown indicatively

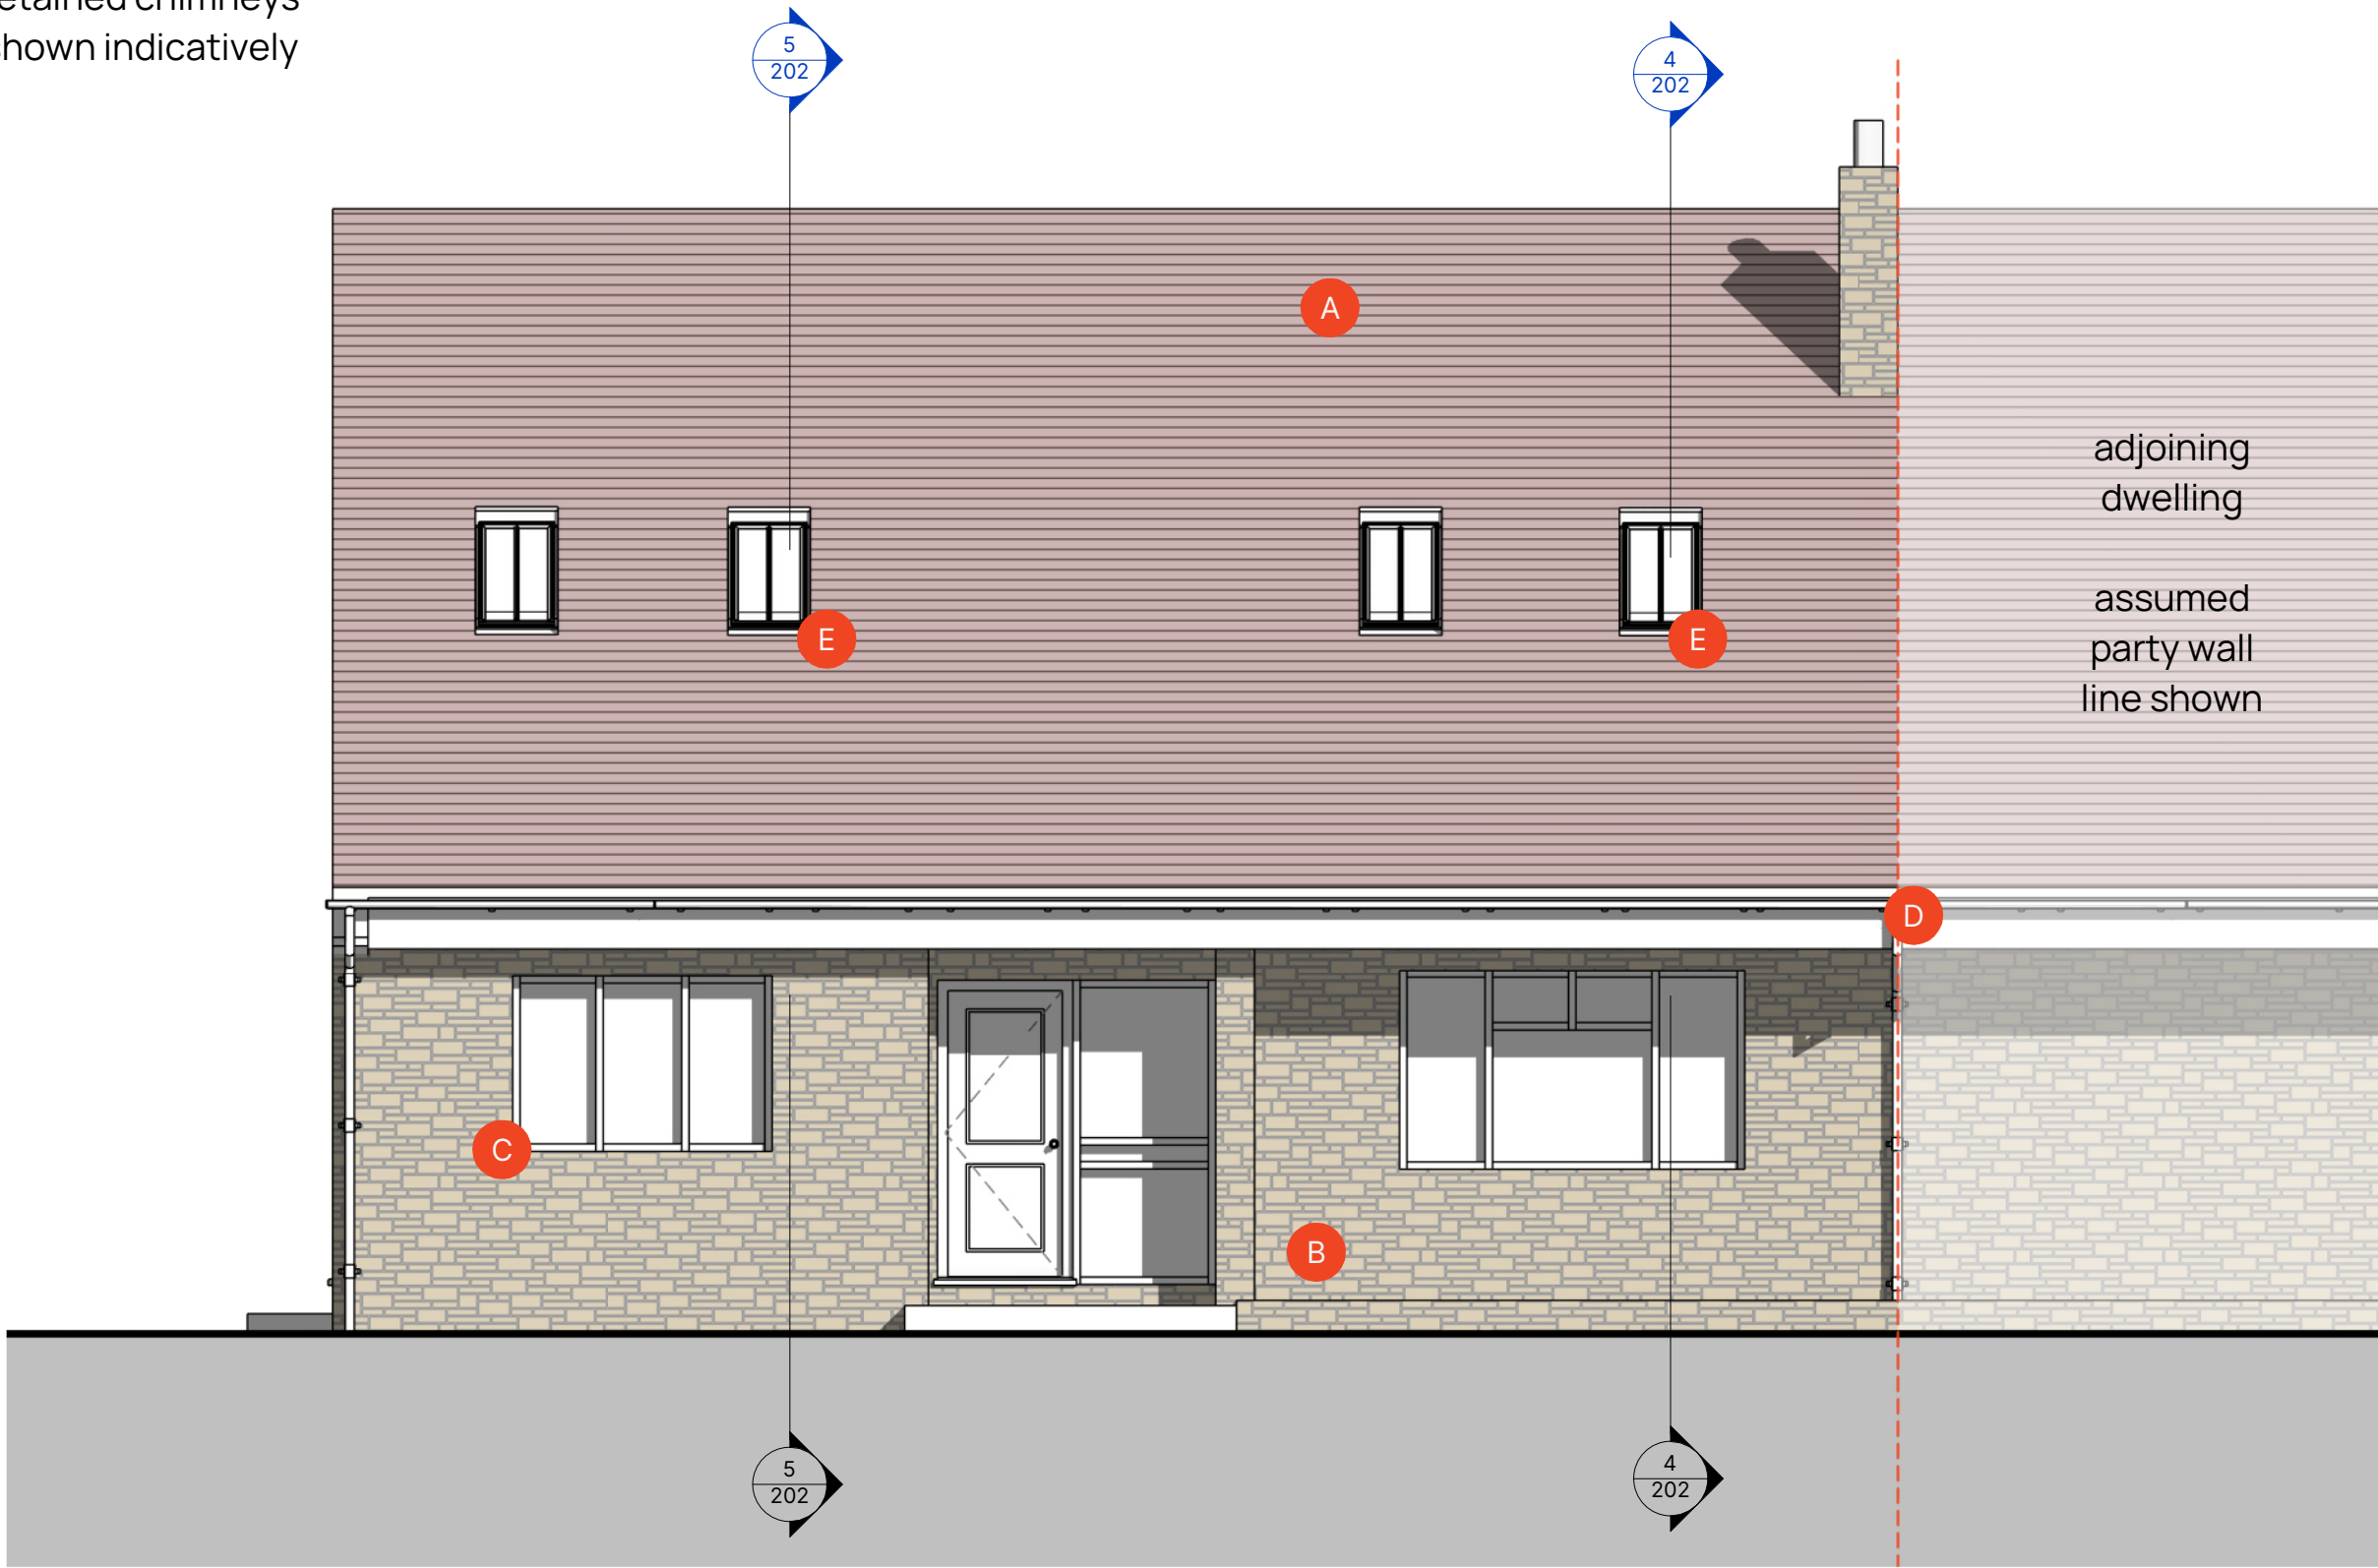

1 PROPOSED FRONT - NORTH EAST
1:50

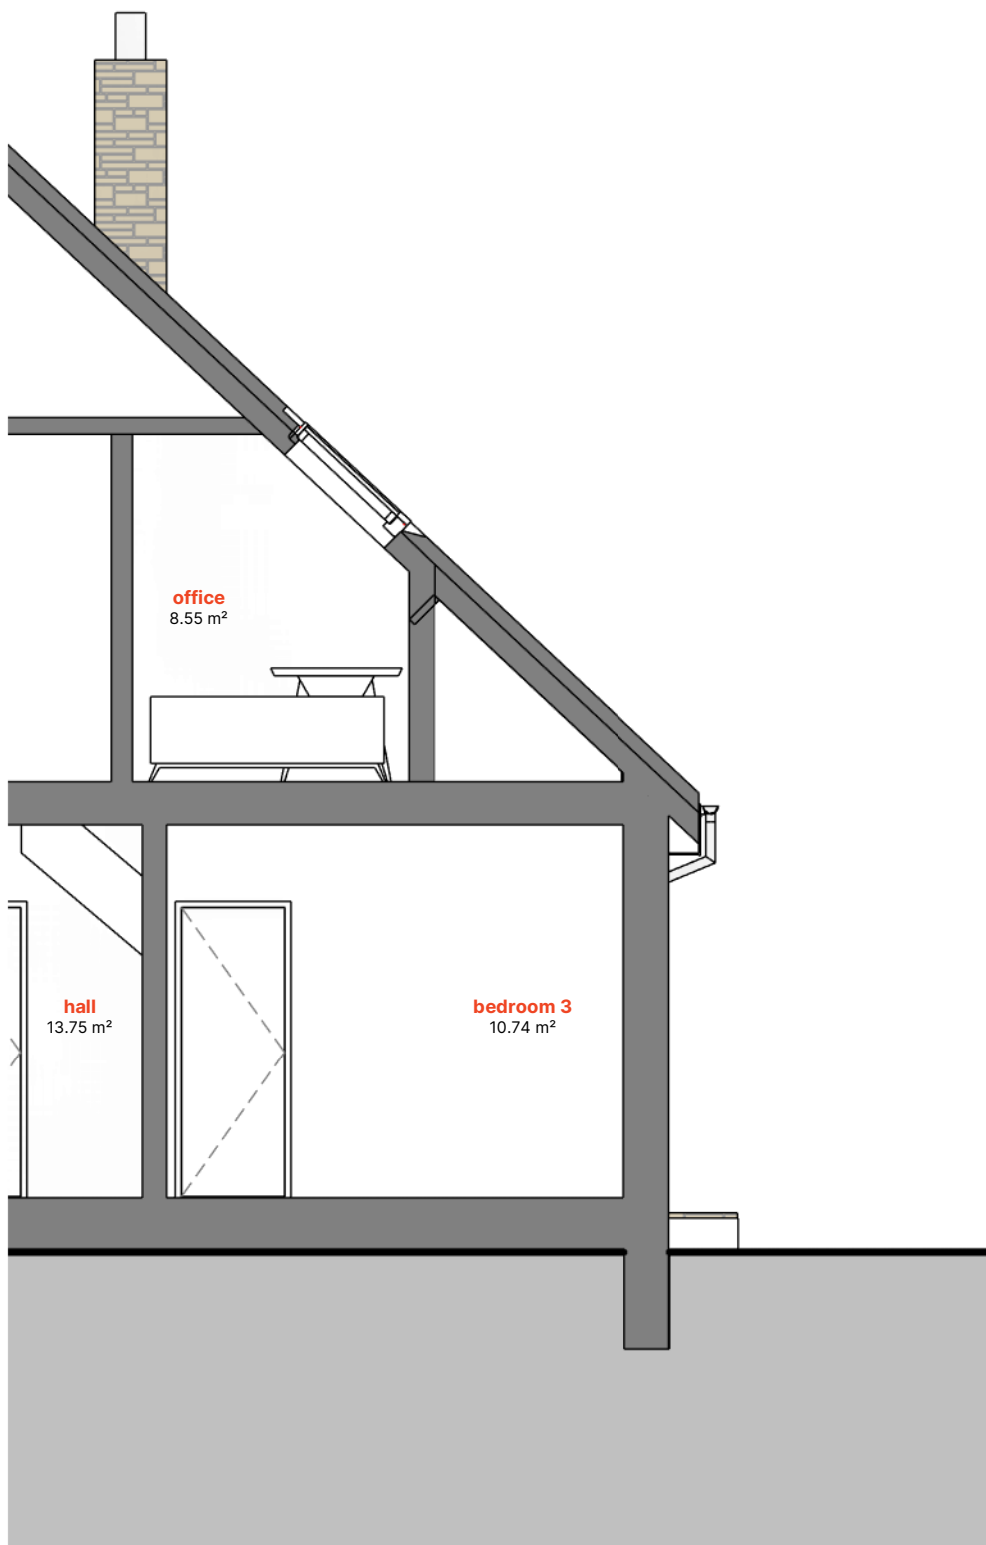


5 PROPOSED SECTION AA
1:50

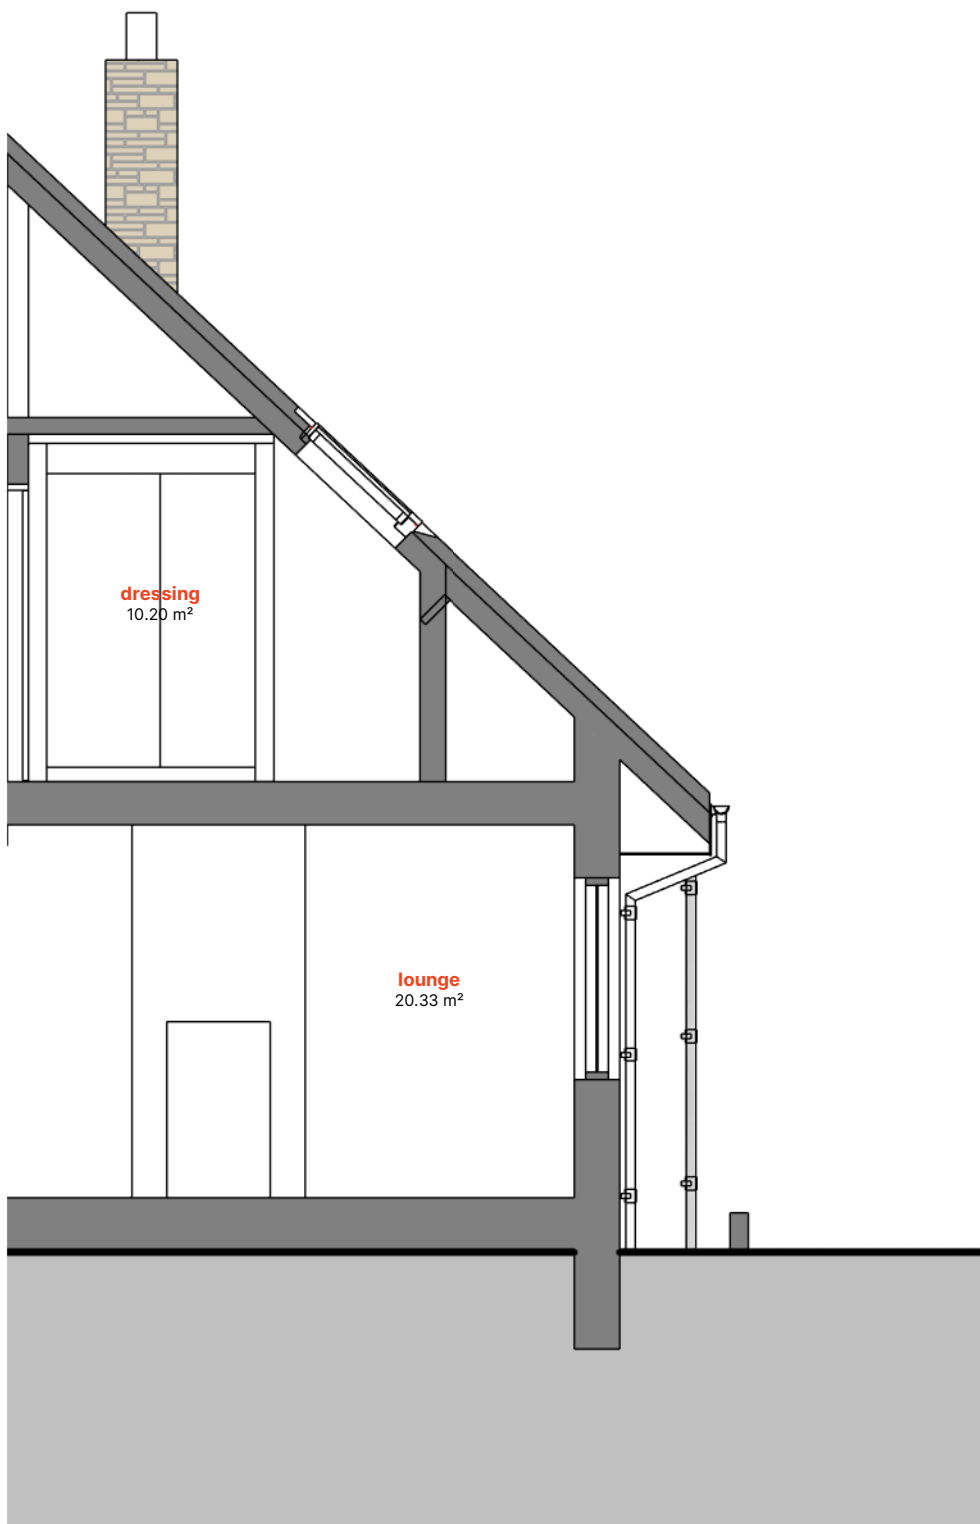

4 PROPOSED SECTION BB
1:50

note. rooflight insertion under Class C, where the following conditions must be met:

- Any alteration to the project no more than 150 millimetres from the existing roof plane.
- No alteration to be higher than the highest part of the roof.

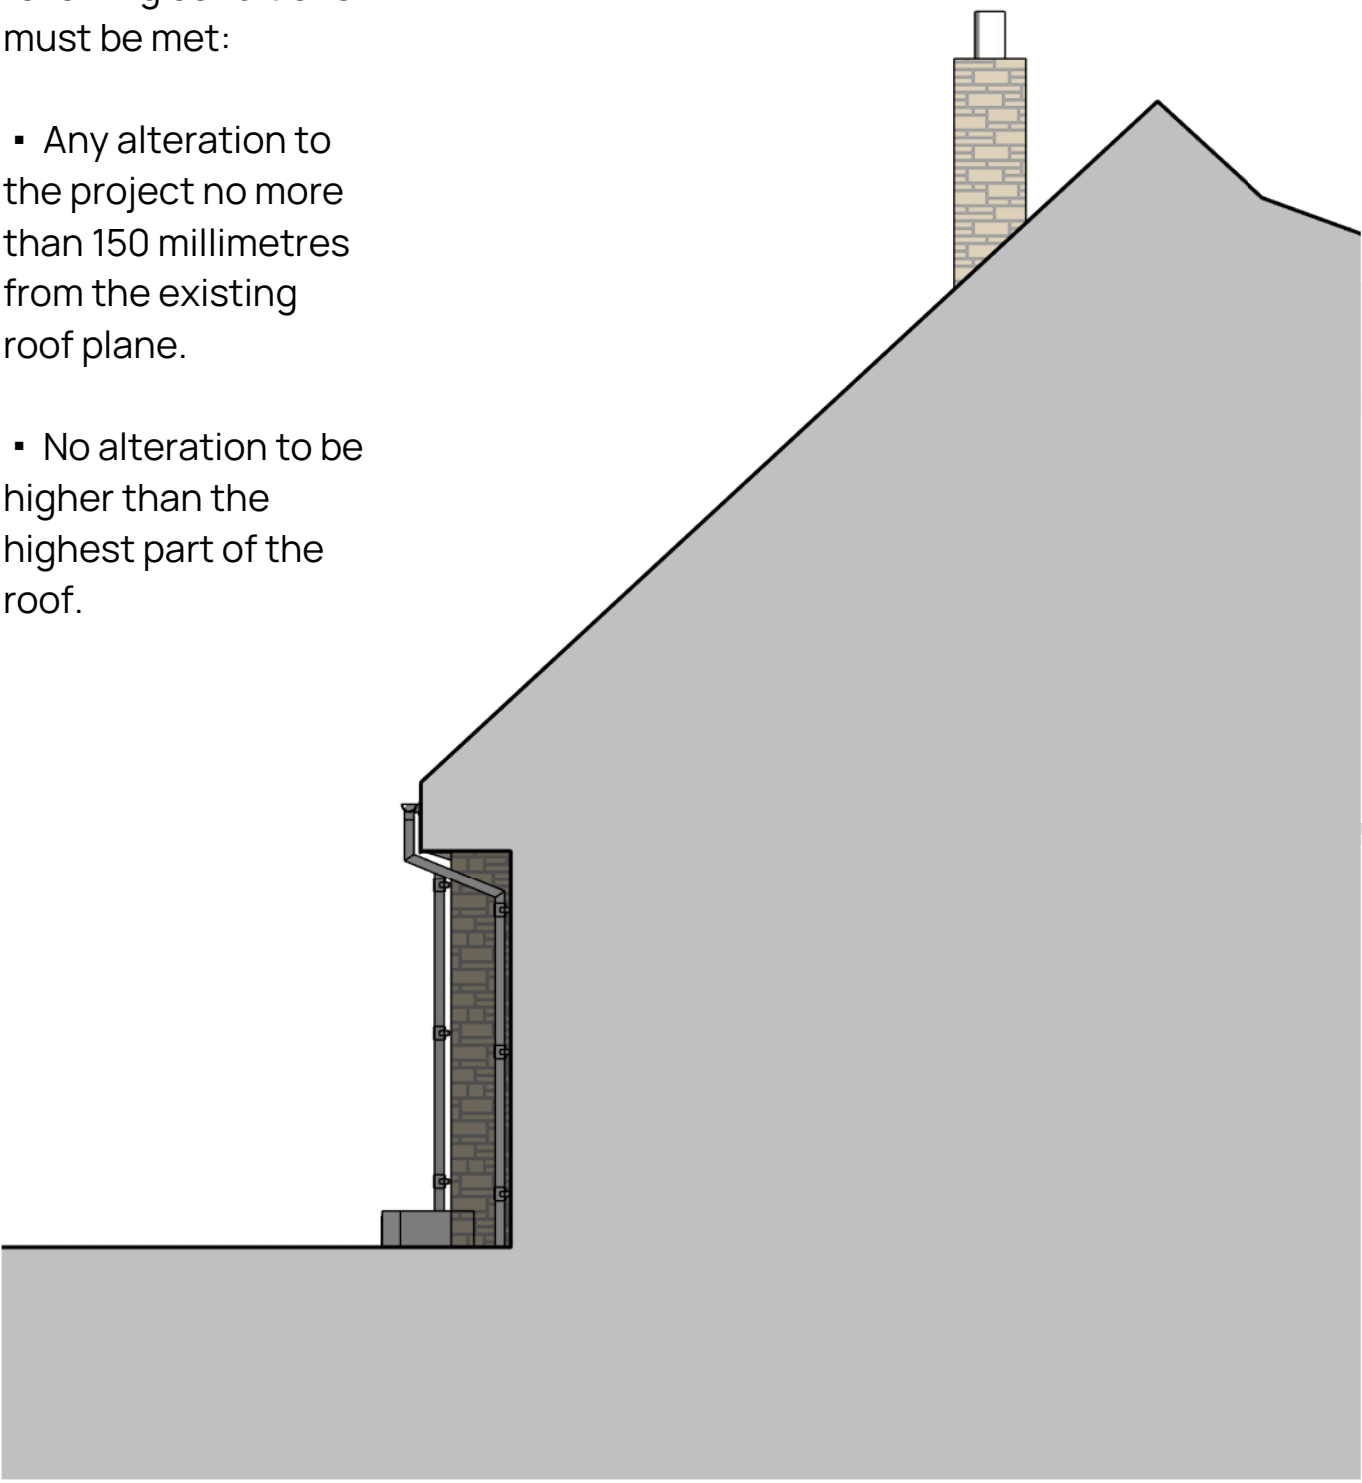

2 PROPOSED SIDE - NORTH WEST
1:50



3 PROPOSED SIDE - SOUTH EAST
1:50

A ROOF TILE
B STONE WORK
C UPVC WINDOWS / DOOR
D UPVC RAINWATER GOODS

E VELUX GGL CONSERVATION STYLE ROOFLIGHTS

Note. Blinds shall be fitted to the roof windows in order to mitigate light pollution and preserve the quality of the protected dark skies.

Given the inclusion of the rooflights into the principal elevation, these are also proposed for privacy reasons.

Responsibility is not accepted for errors made by others in scaling from this drawing.
All construction information should be taken from figured dimensions only.

0mm 50mm

CLIENT Alex and Ellie
PROJECT TITLE
PROJECT TEFFONT
ADDRESS Spring View, Teffont, Salisbury, SP3 5RU.

LXW architects.
lxwarchitects.co.uk

DRAWING PURPOSE EXISTING
DRAFTING PURPOSE
PL : Authorized and accepted

PROJECT ORIGINATOR VOLUME LEVEL TYPE ROLE NUMBER
P2520-LXW-ZZ-XX-DR-A-202

REVISION P02

1-50 @ A1 0 5m