




Ordnance Survey, (c) Crown Copyright 2025. All rights reserved. Licence number 100022432

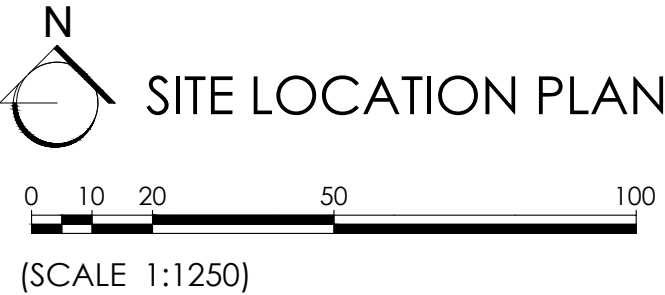

SITE LOCATION PLAN

- GENERAL NOTES:
1. This drawing is the copyright of KSA Architects Ltd and may not be copied, altered or reproduced in any form or passed on to a third party without written consent. If in doubt ASK.
 2. The drawing reflects current standards and legislation agreed for this project at the time of original issue.

A	10.10.25	First issue	DRK	SS
Rev	Date	Description	Rev By	Ckd By



The people
orientated
placemakers.

.....
Client

BARGATE

Project
**LAND SOUTH OF ROMSEY ROAD
WHITEPARISH
SALISBURY
WILTSHIRE**

Drawing Title
SITE LOCATION PLAN

Drawing Status PLANNING	Scale 1:1250@ A3
Document Ref. 1371 PD100	Revision A
	Drawn By DRK