


KEY:

Proposed Adoptable Sewers:

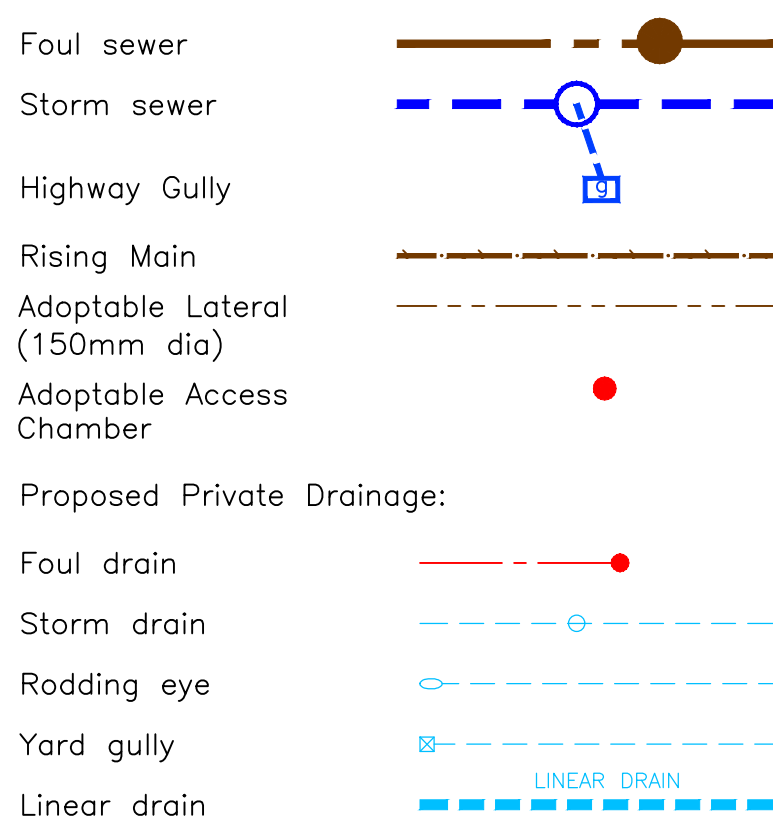


PCC 900x450mm Gully

Permavoid —
Surface Water Collector &
Distribution Cell
Size and specification, site
specific.

Private inspection chambers shall be non-access
structural wall plastic. Chamber sizes to accord with
manufacturers specifications, Building Regulations Part
H, BS EN 752 and to NHBC Standards.

All pre-formed chambers to be installed in accordance
with NHBC Technical Guidance 5.3/01 and diagrams
below:

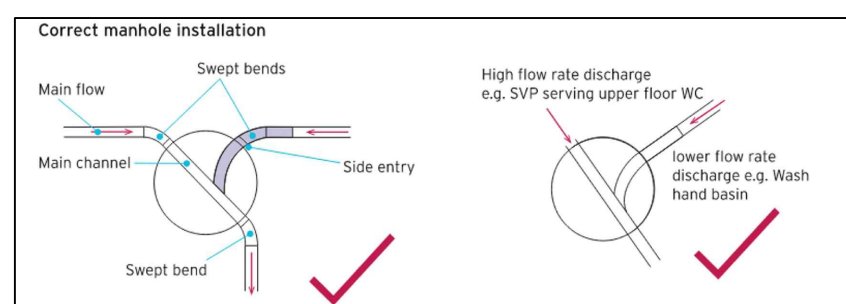

Invert levels shown thus: F10.00 S10.00

Root protection zones:



Notes:

1. Do not scale from this drawing.
2. All dimensions in metres.
3. All levels relate to ordnance datum.
4. This drawing shall be read in conjunction with all
other contract documents.
5. Any discrepancies with the drawings shall be
reported to the Engineer.
6. The level & location of all existing services shall
be verified and marked on site by the Contractor
prior to commencing any construction work.

INSET 1
Scale 1:500

P2	23.10.25	Updated following receipt of comments from Client	KTG	KTG
P1	14.10.25	First issue.	KTG	KTG
REV. No.	DATE	DESCRIPTION	DRAWN	CHECKED
Client				
Project	Romsey Road, Whiteparish			
Title	Proposed drainage areas			
Scale:	1:250	A0	Status:	PRELIMINARY
Drawn:	AP	Project Engineer	MJA	Date: 13.10.25
Drawing Number:	7191-MJA-SW-XX-DR-C-013	Rev:	P2	

MJA CONSULTING
CIVIL & STRUCTURAL ENGINEERS
Ipsium Court, 24 The Quadrant,
Abingdon Science Park, Abingdon
Oxon, OX14 3YS
Tel: 01235 555173
Email: mail@mjaconsulting.co.uk