

Street Scene A-A



Street Scene B-B





Street Scene C-C




Street Scene D-D



GENERAL NOTES:
1. This drawing is the copyright of KSA Architects Ltd and may not be copied, altered or reproduced in any form or passed on to a third party without written consent. If in doubt ASK.
2. This drawing has been produced as a guide, and is subject to further detailed information being provided, including but not limited to a full topographical survey, service enquires and an arboriculture study.

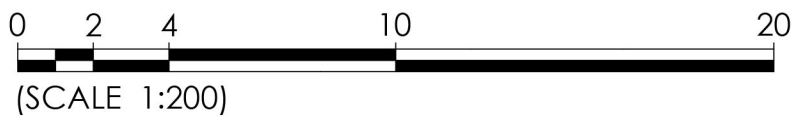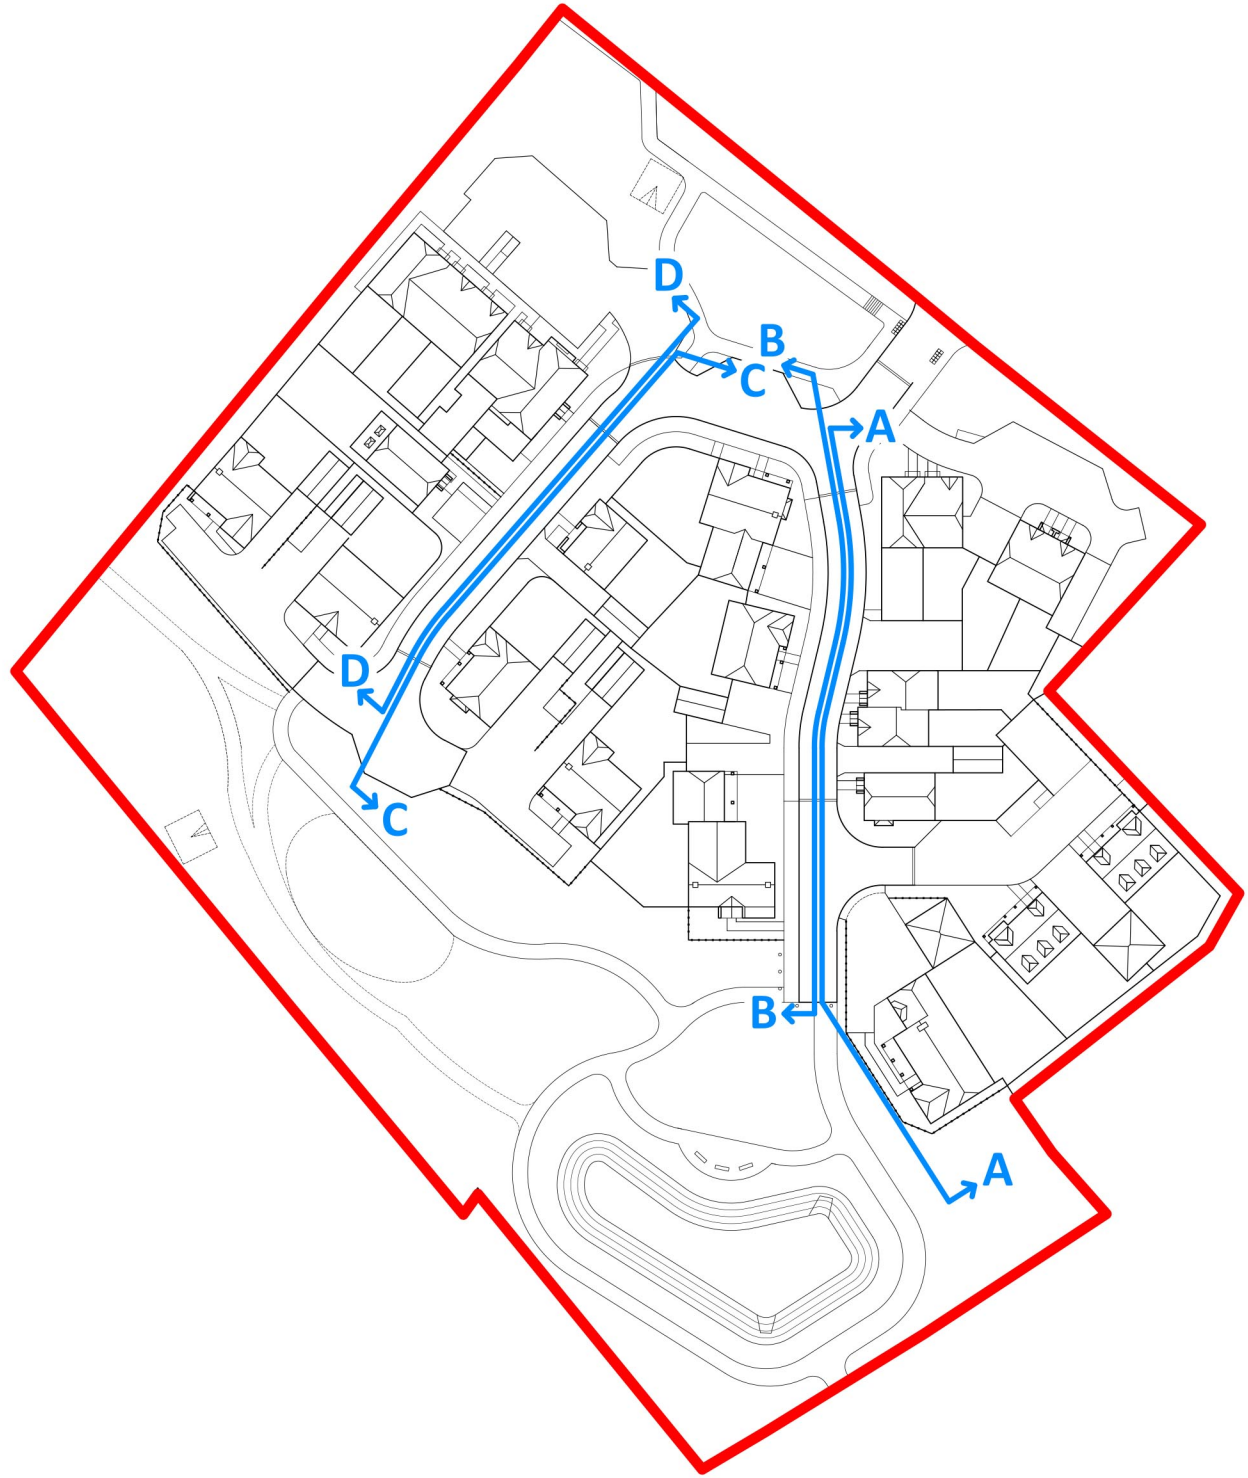

B	23.10.25	General Ammendments	CB	DRK
A	13.10.25	First Issue	CB	DRK
Rev	Date	Description	Rev By	Ckd By

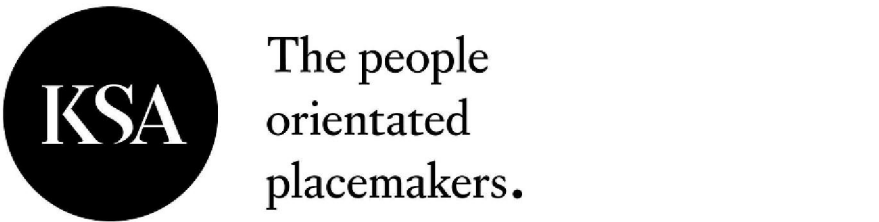

Client
BARGATE

Project
**LAND SOUTH OF ROMSEY ROAD
WHITEPARISH
SALISBURY
WILTSHIRE**

Drawing Title
**Coloured Street Scenes
Elevations A-D**

Drawing Status	Scale
PLANNING	1:200 @ A1
Document Ref.	Revision
1371 PD300	B
	Drawn By
	CB