

Street Scene E-E





Street Scene F-F



Street Scene G-G



GENERAL NOTES:
1. This drawing is the copyright of KSA Architects Ltd and may not be copied, altered or reproduced in any form or passed on to a third party without written consent. If in doubt ASK.
2. This drawing has been produced as a guide, and is subject to further detailed information being provided, including but not limited to a full topographical survey, service enquires and an arboriculture study.

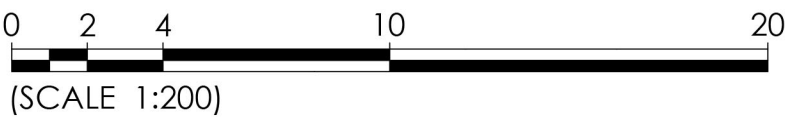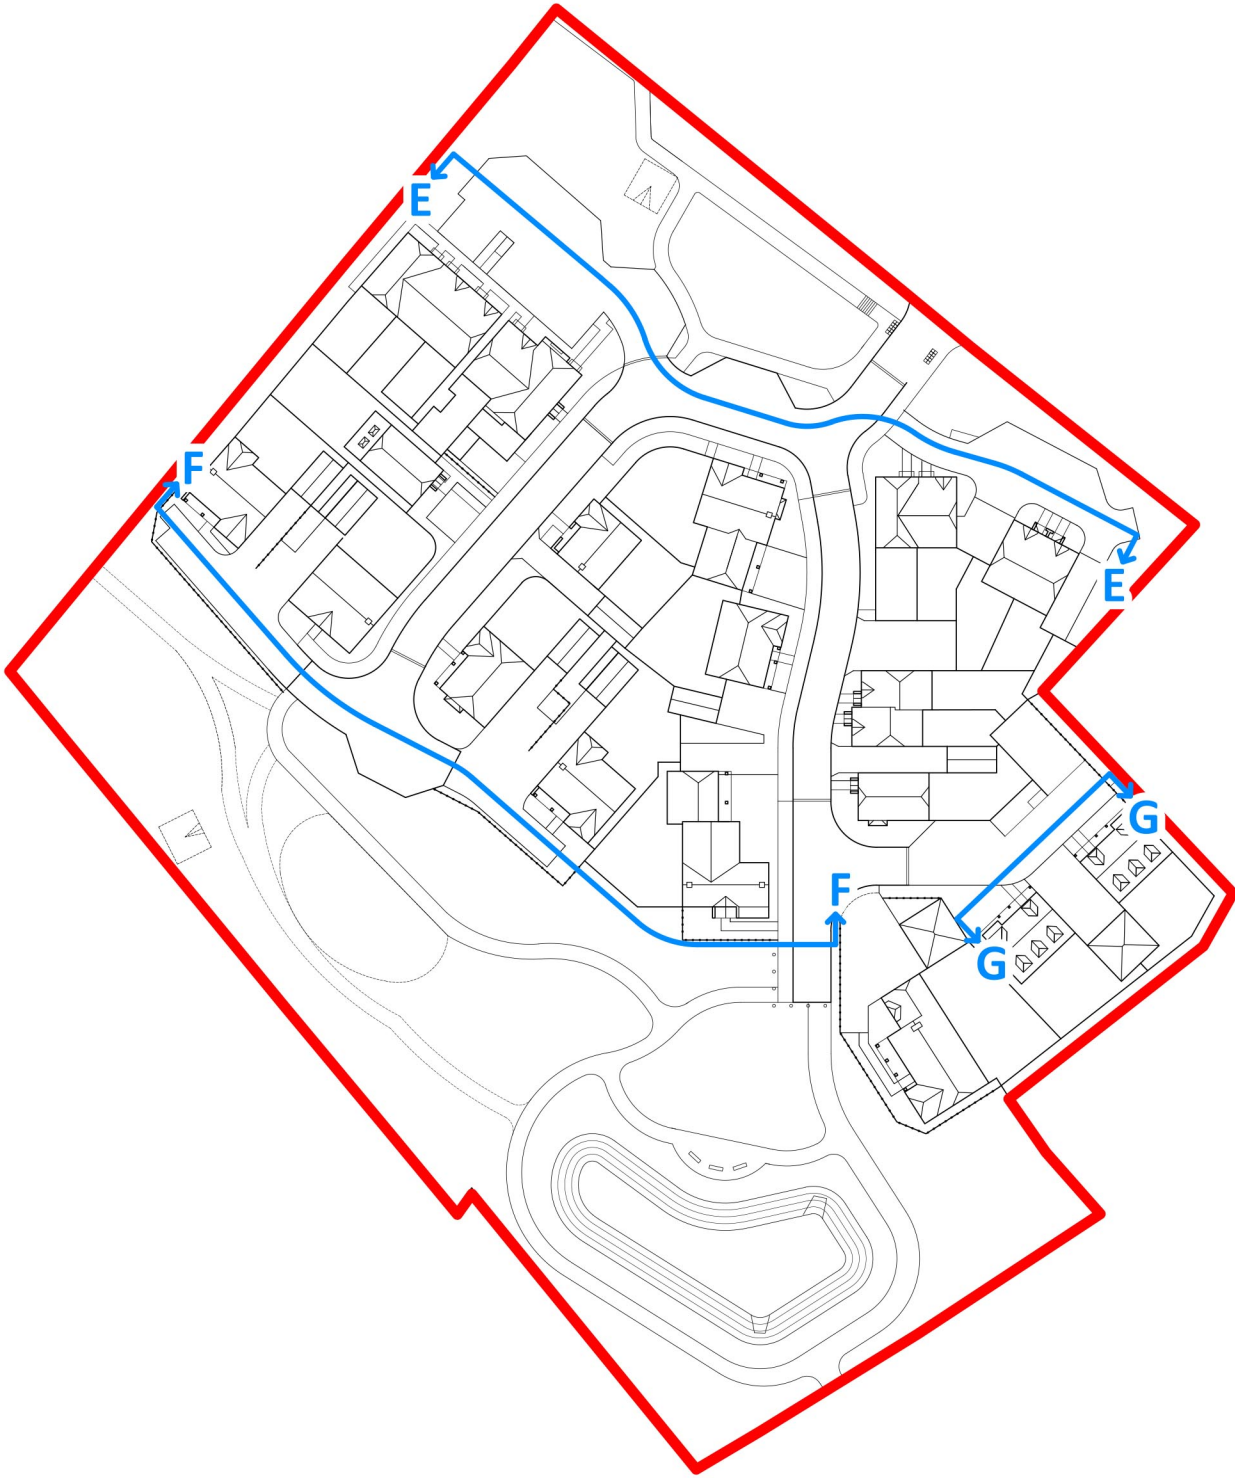

B	23.10.25	General Ammendments	CB	DRK
A	13.10.25	First issue	CB	DRK
Rev	Date	Description	Rev By	Ckd By

KSA The people orientated placemakers.

Client

BARGATE

Project
**LAND SOUTH OF ROMSEY ROAD
WHITEPARISH
SALISBURY
WILTSHIRE**

Drawing Title
**Coloured Street Scenes
Elevations E-G**

Drawing Status	Scale
PLANNING	1:200 @ A1
Document Ref.	Revision
1371 PD301	B
	Drawn By
	CB

RIBA KSA Architects Ltd. Concept House Phone: 023 9267 3618
35 Kingston Crescent, North End Email: info@ksaltd.co.uk
Portsmouth, Hampshire, PO2 8AA Web: www.ksaltd.co.uk
Chartered Practice