

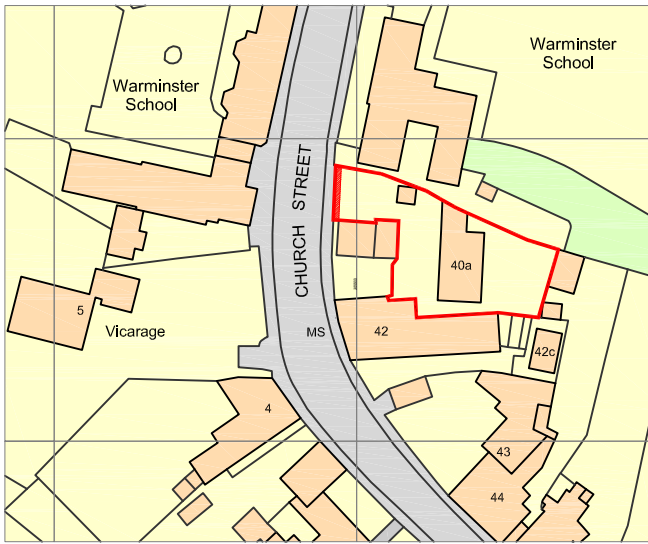


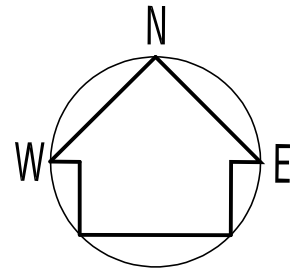


LOCATION PLAN

1:1250 @ A4

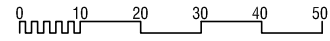


BLOCK PLAN

1:500 @ A4

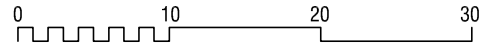

Ordnance Survey, (c) Crown Copyright 2025. All rights reserved. Licence number 100022432

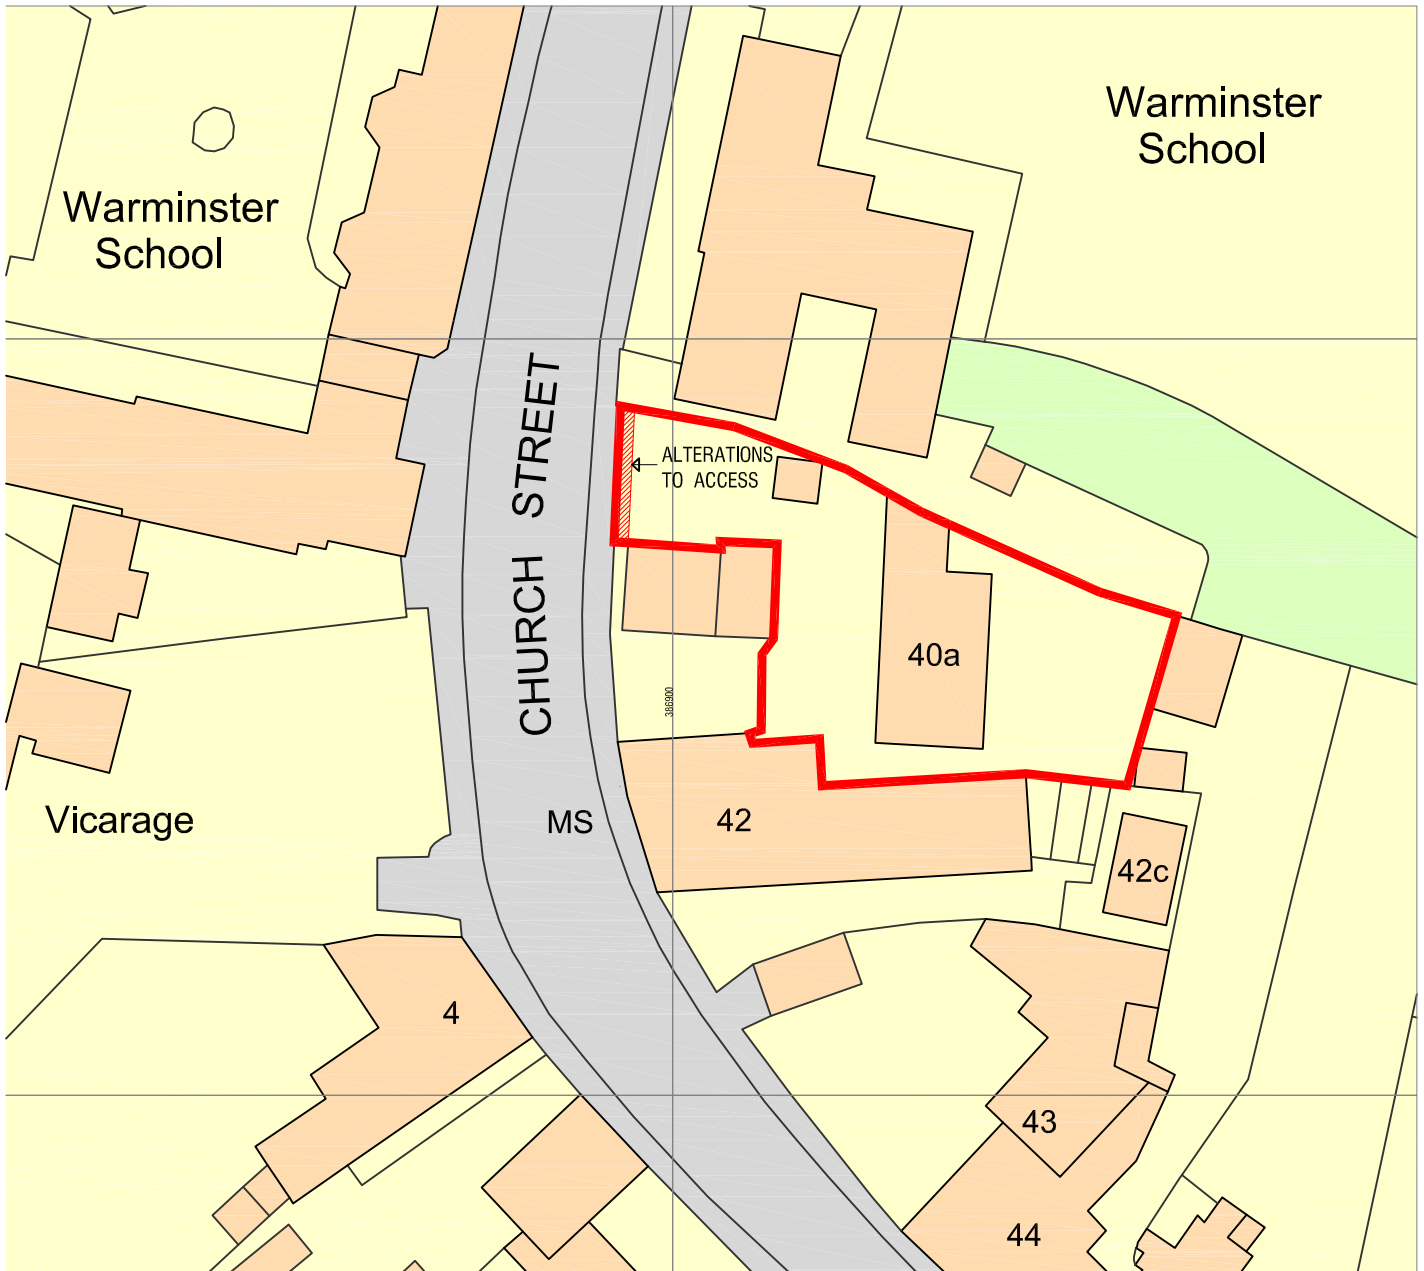

Ordnance Survey, (c) Crown Copyright 2025. All rights reserved. Licence number 100022432

Brian Kirby

DIPL.INT.DESIGN.
ARCHITECTURAL
DESIGN

9, PIPSMORE ROAD,
CHIPPENHAM,
WILTS. SN14 0LB.
01249 660252

PROJECT.
40a, CHURCH STREET
WARMINSTER. BA12 8PQ
SCALE.
1:1250 & 1:500 @ A4

DRAWING.
LOCATION PLAN
AND BLOCK PLAN
DRAWN.
B.K.

DRAWING NUMBER.
1125:001
DATE.
AUGUST 2025