
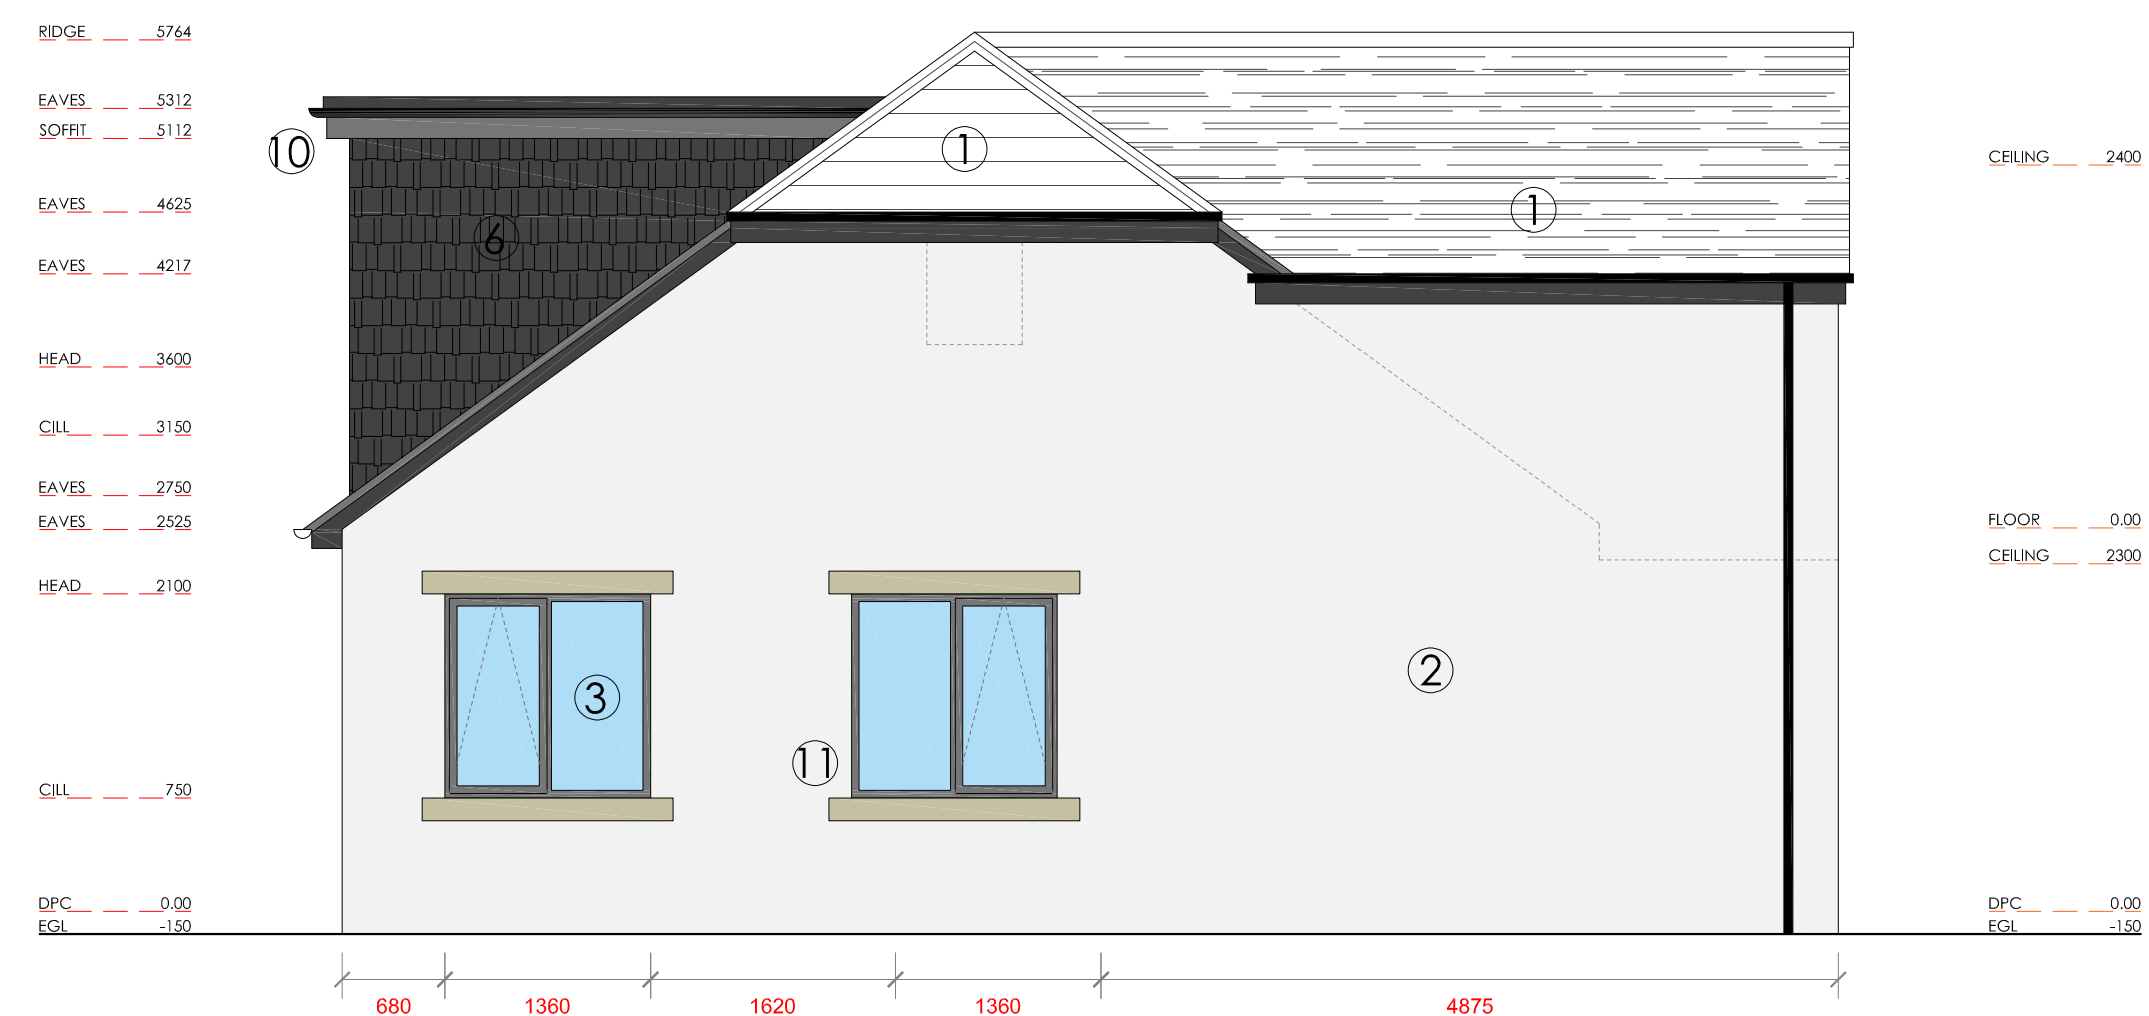


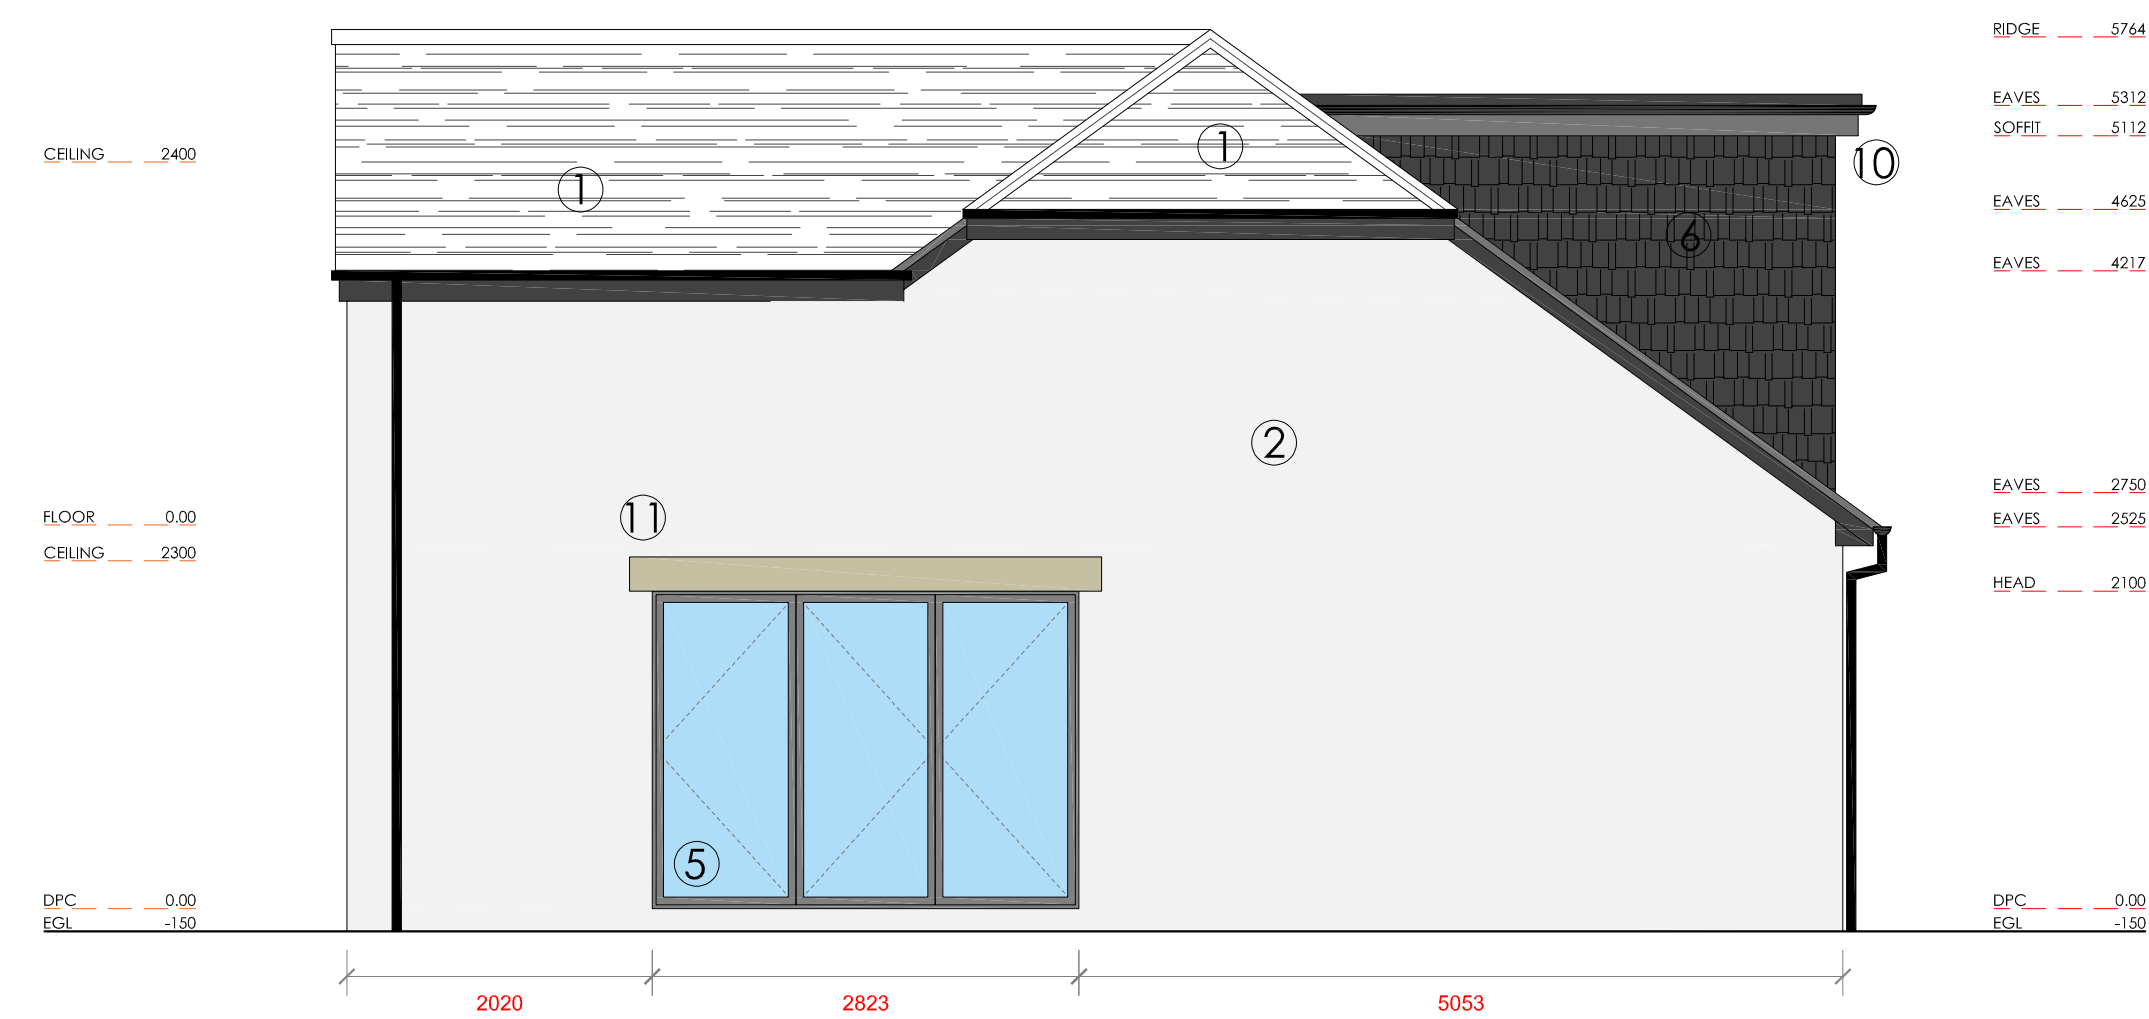

A horizontal scale bar with a black and white checkerboard pattern. Above the bar, the labels '0', '0.5', '1m', '5m', and '10m' are positioned at regular intervals along the top edge.

PROJECT REF
25043

DRAWING REF
210

SCALE
1:50 @ A1

DATE
JULY '25

CLIENT THE CHALET
PORTON ROAD
AMESBURY
SP4 7LL

PROJECT TWO STOREY SIDE EXTENSION
INTERNAL REMODELLING
EXTERNAL REMODELLING


TITLE PROPOSED ELEVATIONS

PLANNING

- ① LUDLOW PLUS ROOF TILE
- ② OFF-WHITE RENDER
- ③ GREY ALUMINUM WINDOW
- ④ COMPOSITE PIVOT DOOR
- ⑤ GREY ALUMINUM BI-FOLDS
- ⑥ GREY HANGING TILE
- ⑦ GREY ALUMINUM COPING
- ⑧ VELUX ROOF LIGHT
- ⑨ SATIN GLASS
- ⑩ VENTILATED ROOF SOFFIT
- ⑪ SANDSTONE HEADS / CILLS
- ⑫ TIMBER COMPOSITE CLADDING

ISSUED FOR PLANNING APPROVAL

2.10.25

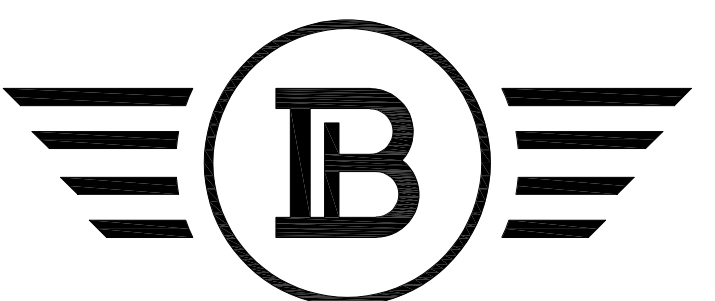

BLUECHIP ARCHITECTURE

07999 294 675

DESIGN@BLUECHIP-ARCHITECTURE.CO.UK
WWW.BLUECHIP-ARCHITECTURE.CO.UK

18 BOTANY ROAD | WORSLEY | MANCHESTER | M30 8JS

COPYRIGHT PROTECTED & ISSUED UNDER LICENCE TO THE CLIENT NAMED ABOVE. ALL INFORMATION CONTAINED WITHIN IS NON-TRANSFERABLE WITHOUT APPROVAL FROM BLUECHIP ARCHITURE (2018) LTD.