


4 Farmhouse Court - Location Plan

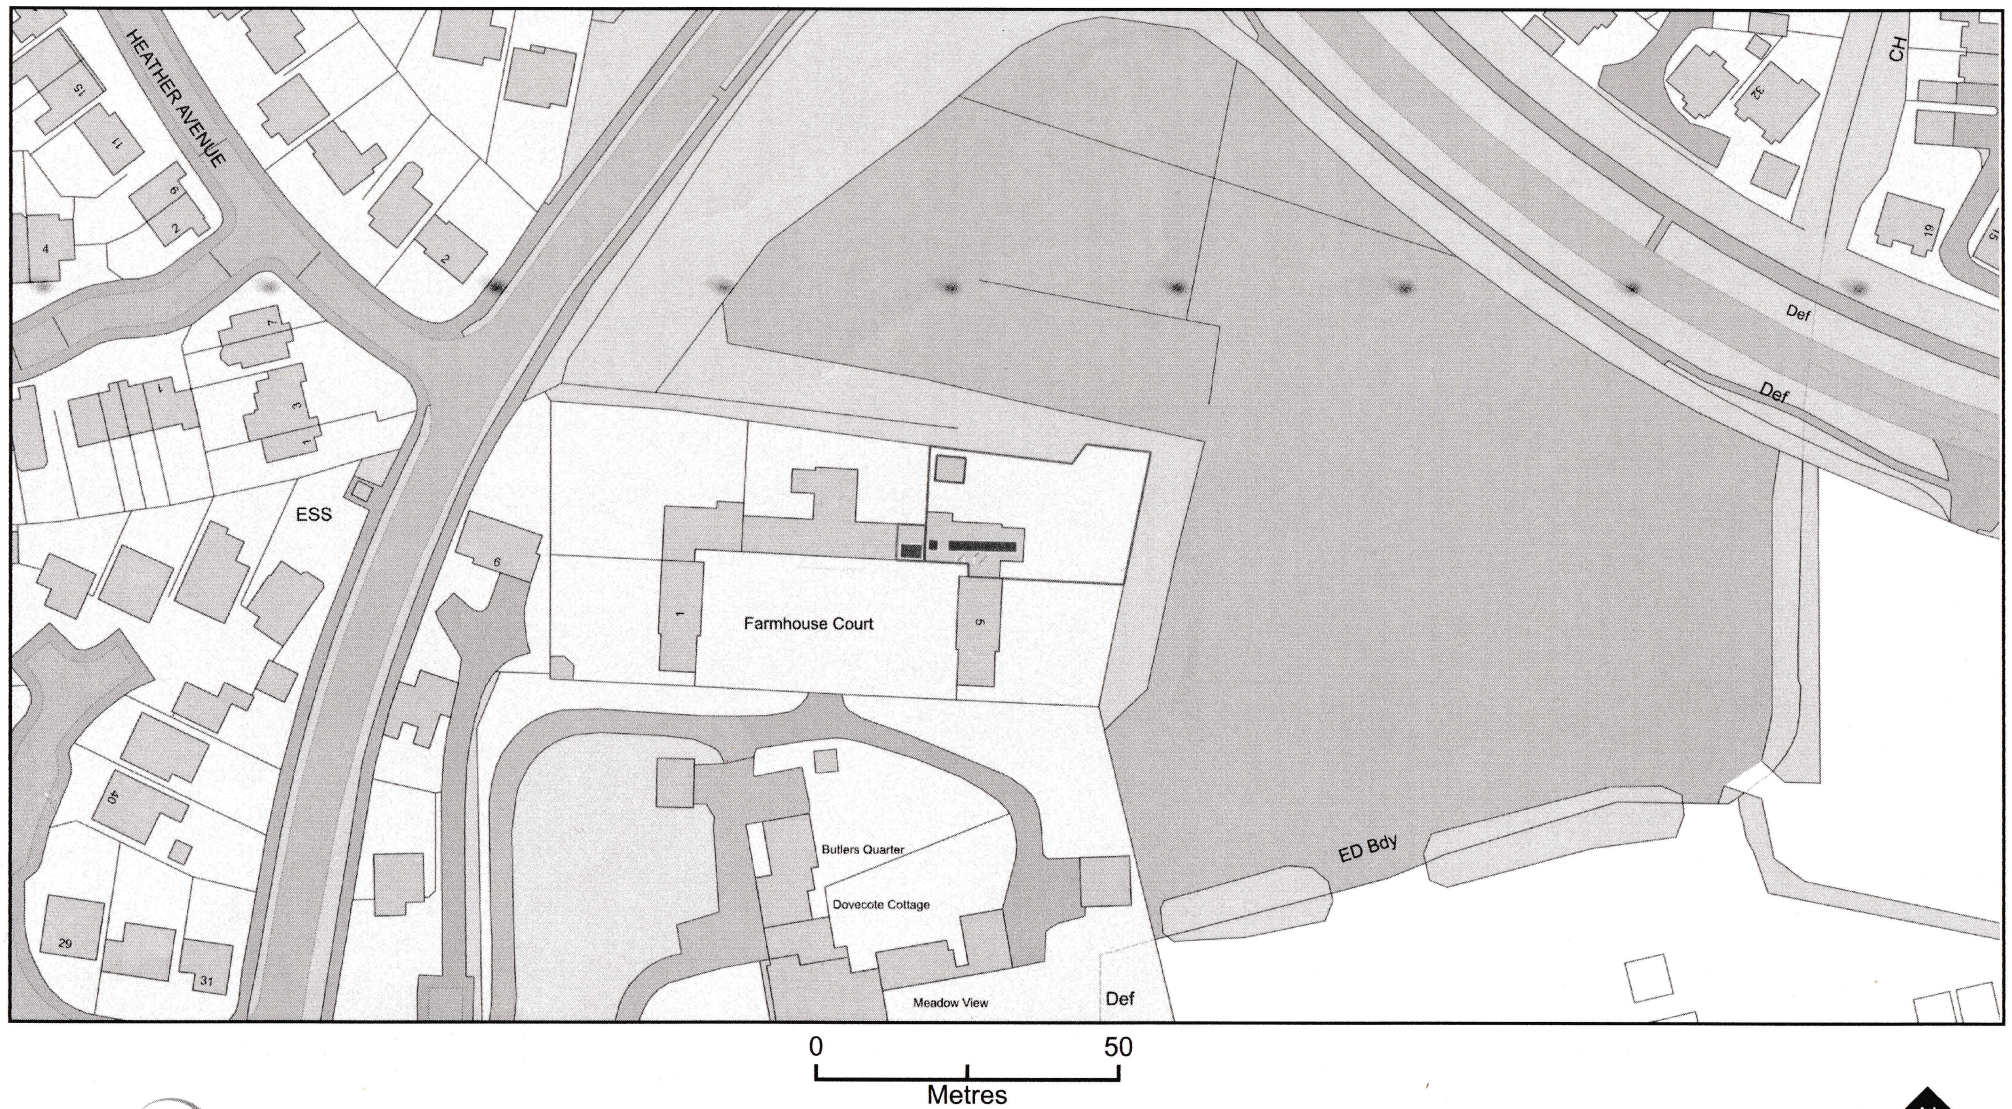

Plan Produced for: Paul Winchcombe

Date Produced: 05 Apr 2024

Plan Reference Number: TQRQM24096140134013

Scale: 1:1250 @ A4

© Crown copyright and database rights 2023 OS 100042766