


Location Plan

Site Address: 8, Gladstone Road, Melksham, SN12 7GZ



Date Produced: 28-Oct-2025

Scale: 1:1250 @A3

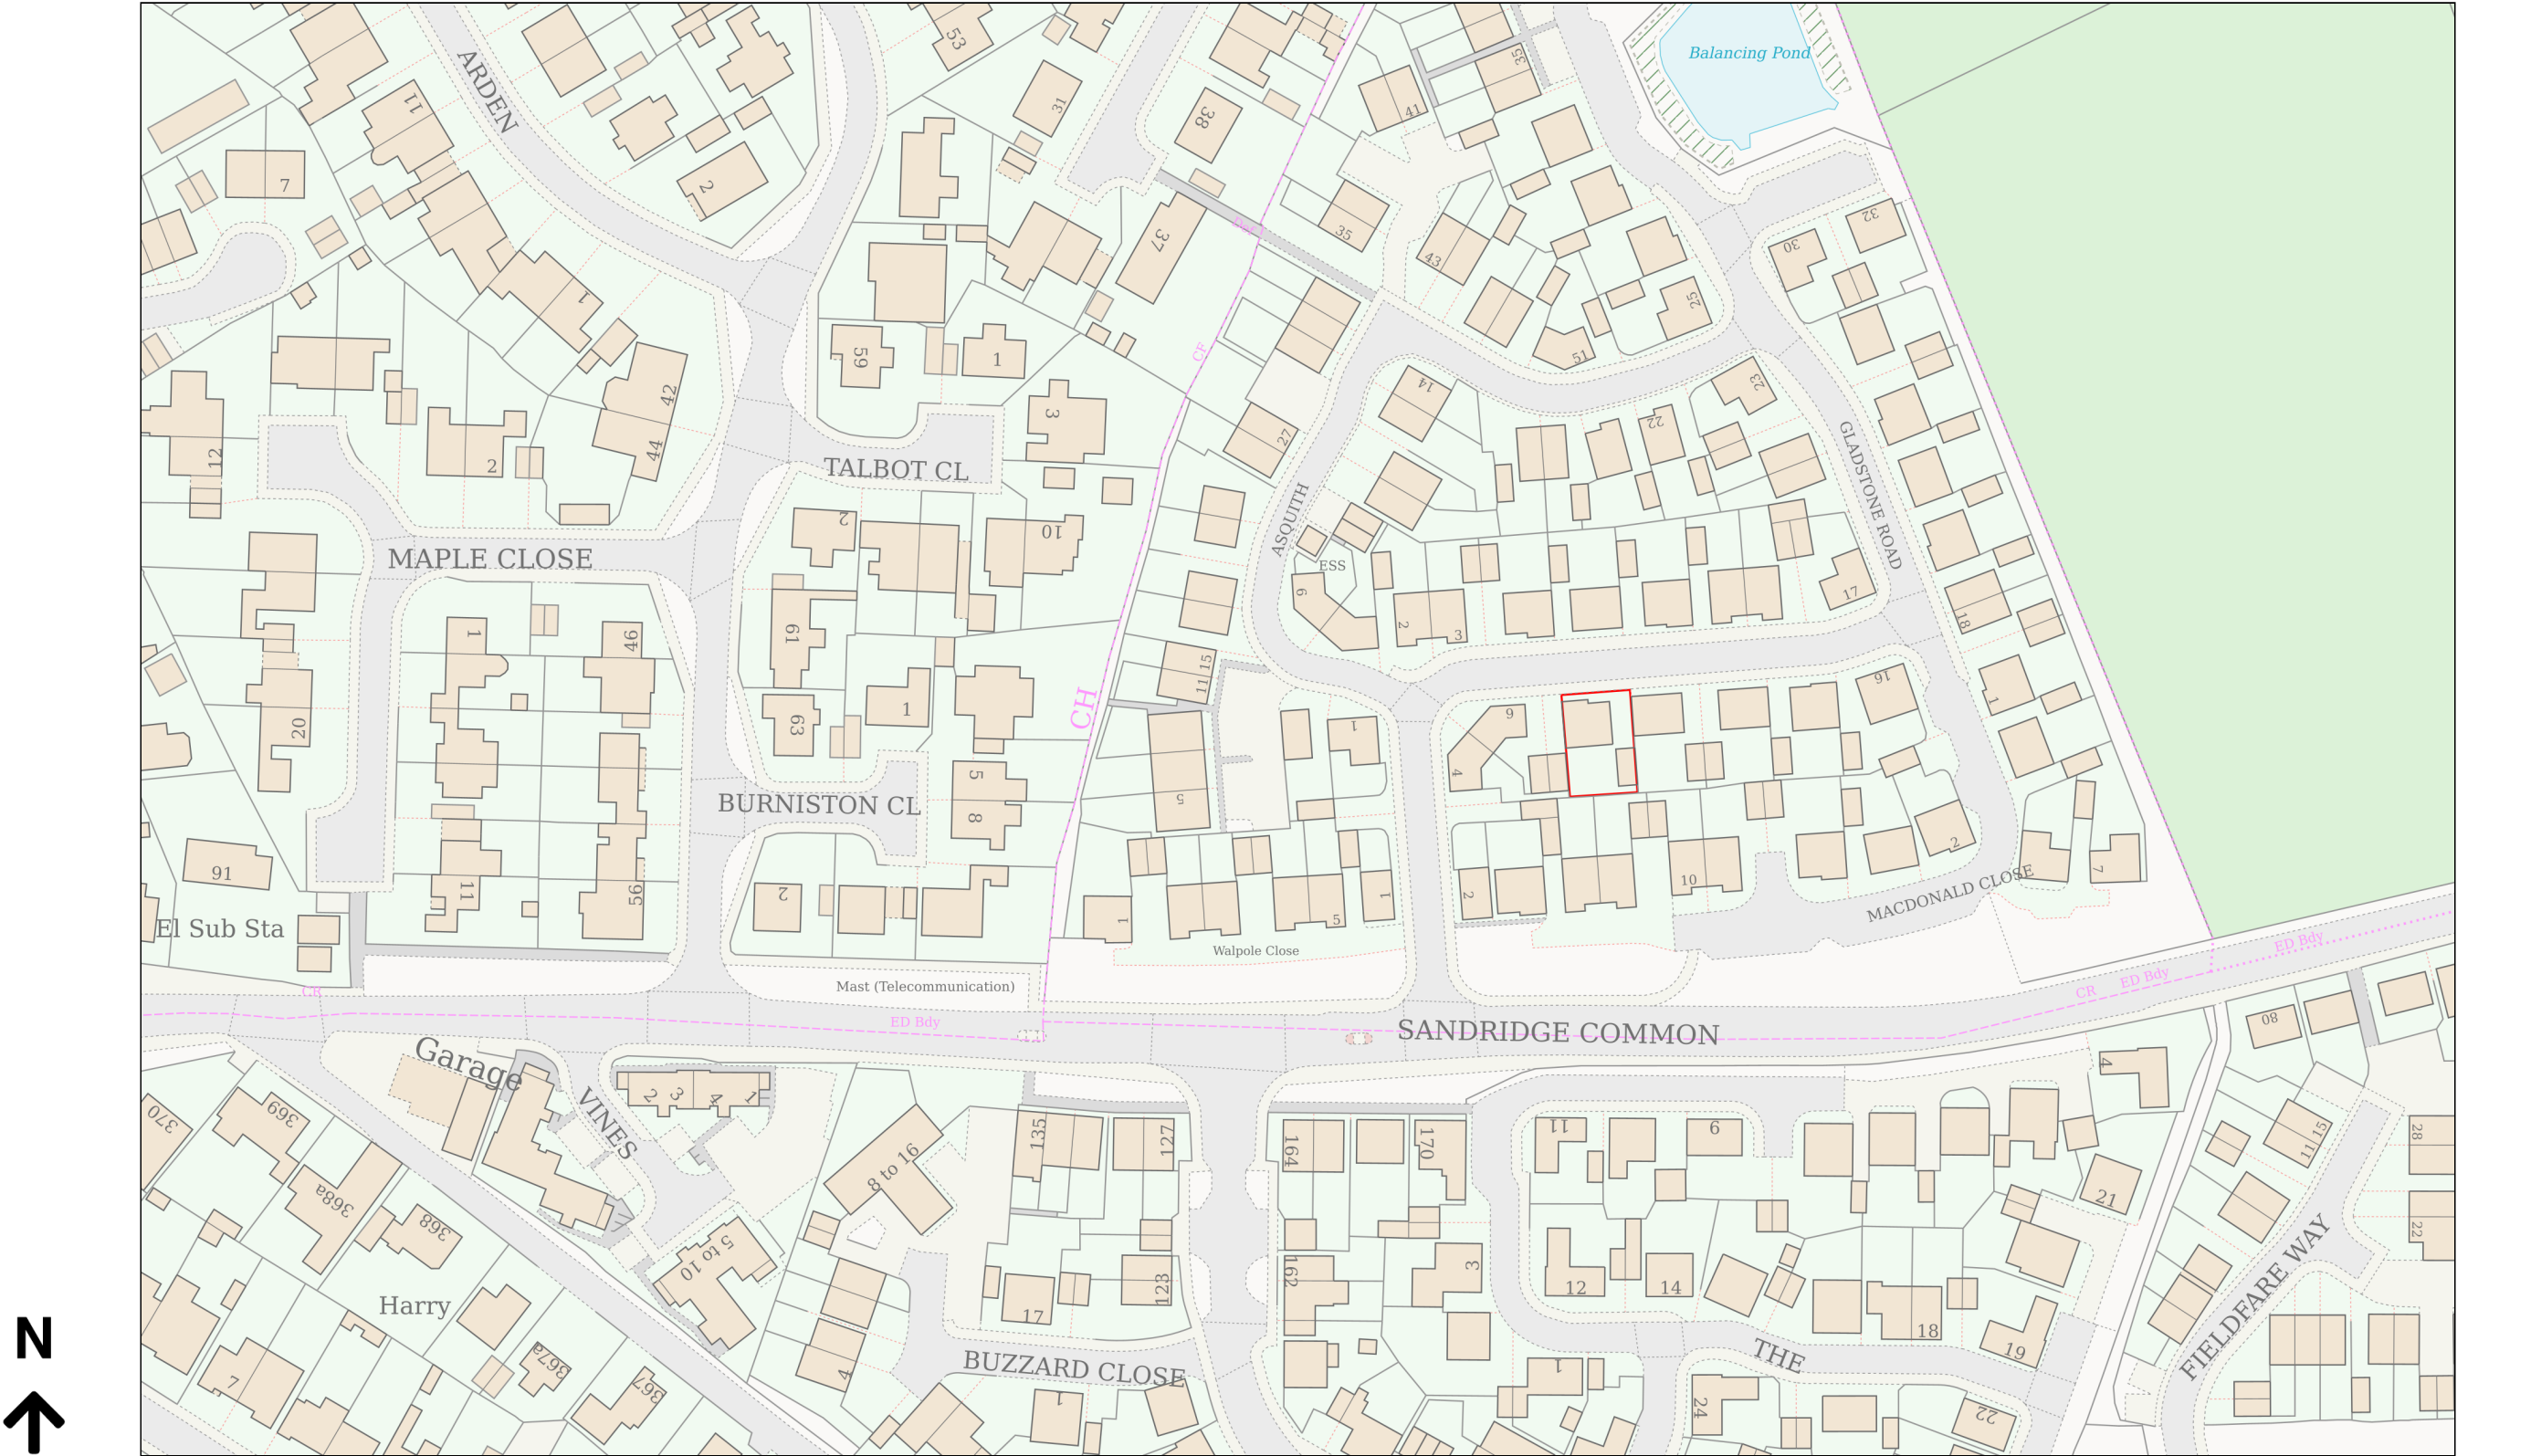

Planning Portal Reference: PP-14441452v1