



REV	DETAIL OF REVISION	BY	DATE
-----	--------------------	----	------

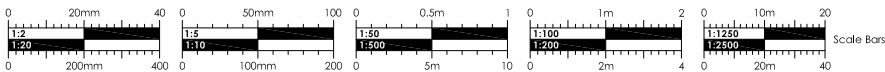

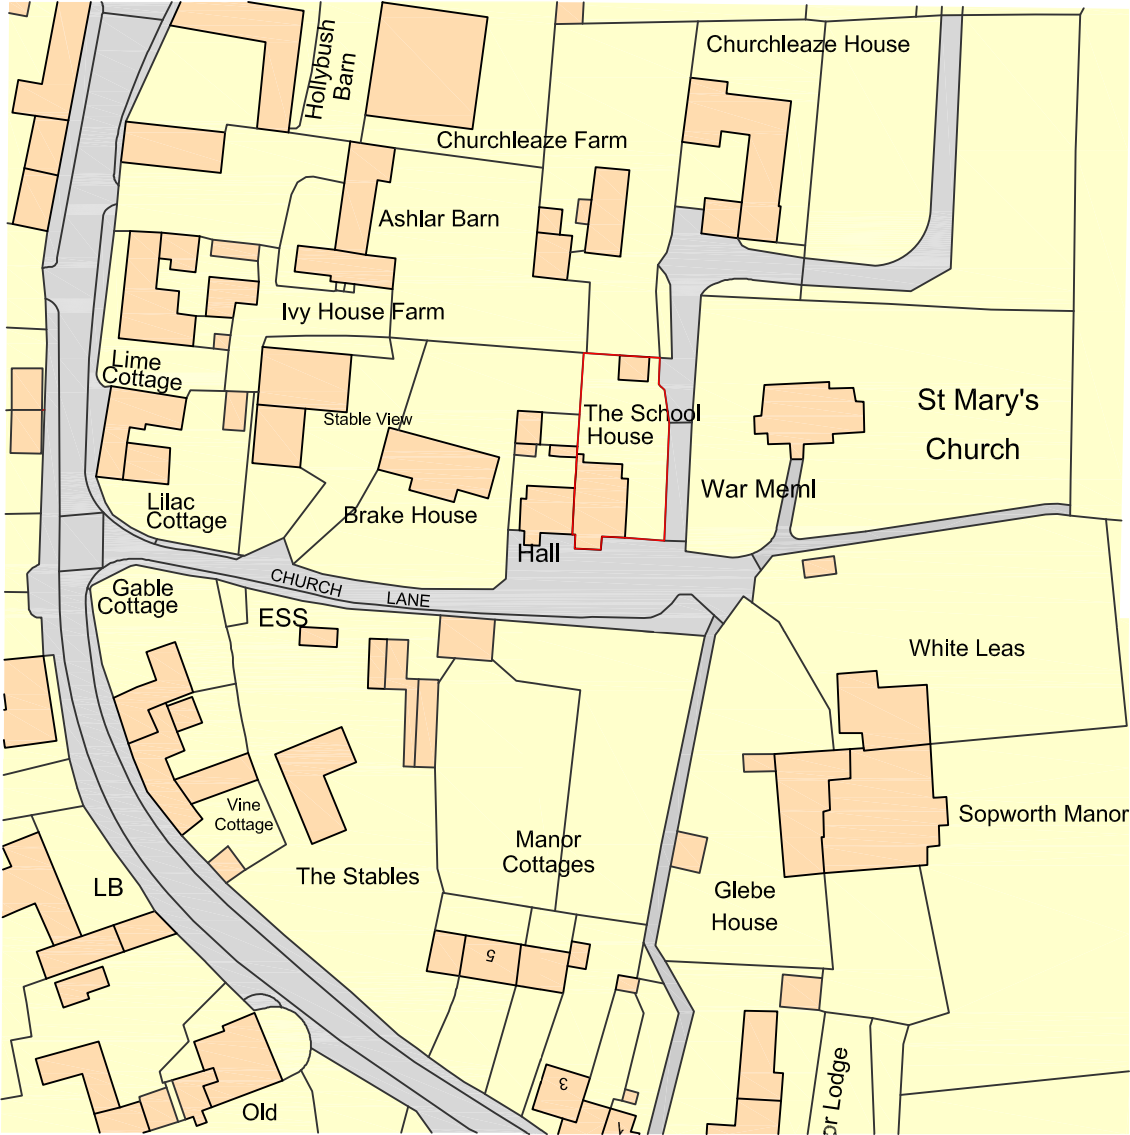

CLARK & MASLIN

Unit 5, Charlton Business Park
Crudwell Road, Malmesbury
Wiltshire, SN16 9RU
Telephone: 01666 822911

Planning Architecture Conservation

Client MRS. M. SELLS		Document Type -	
Project PROPOSED EXTENSION & ALTERATIONS AT SCHOOL HOUSE, SOPWORTH, CHIPPENHAM, SN14 6PS		Scale 1:1250	PG Size A4
		Date AUG '25	Drawn DN
Description SITE LOCATION PLAN		Drawing No 5818/04	
		Revision -	