



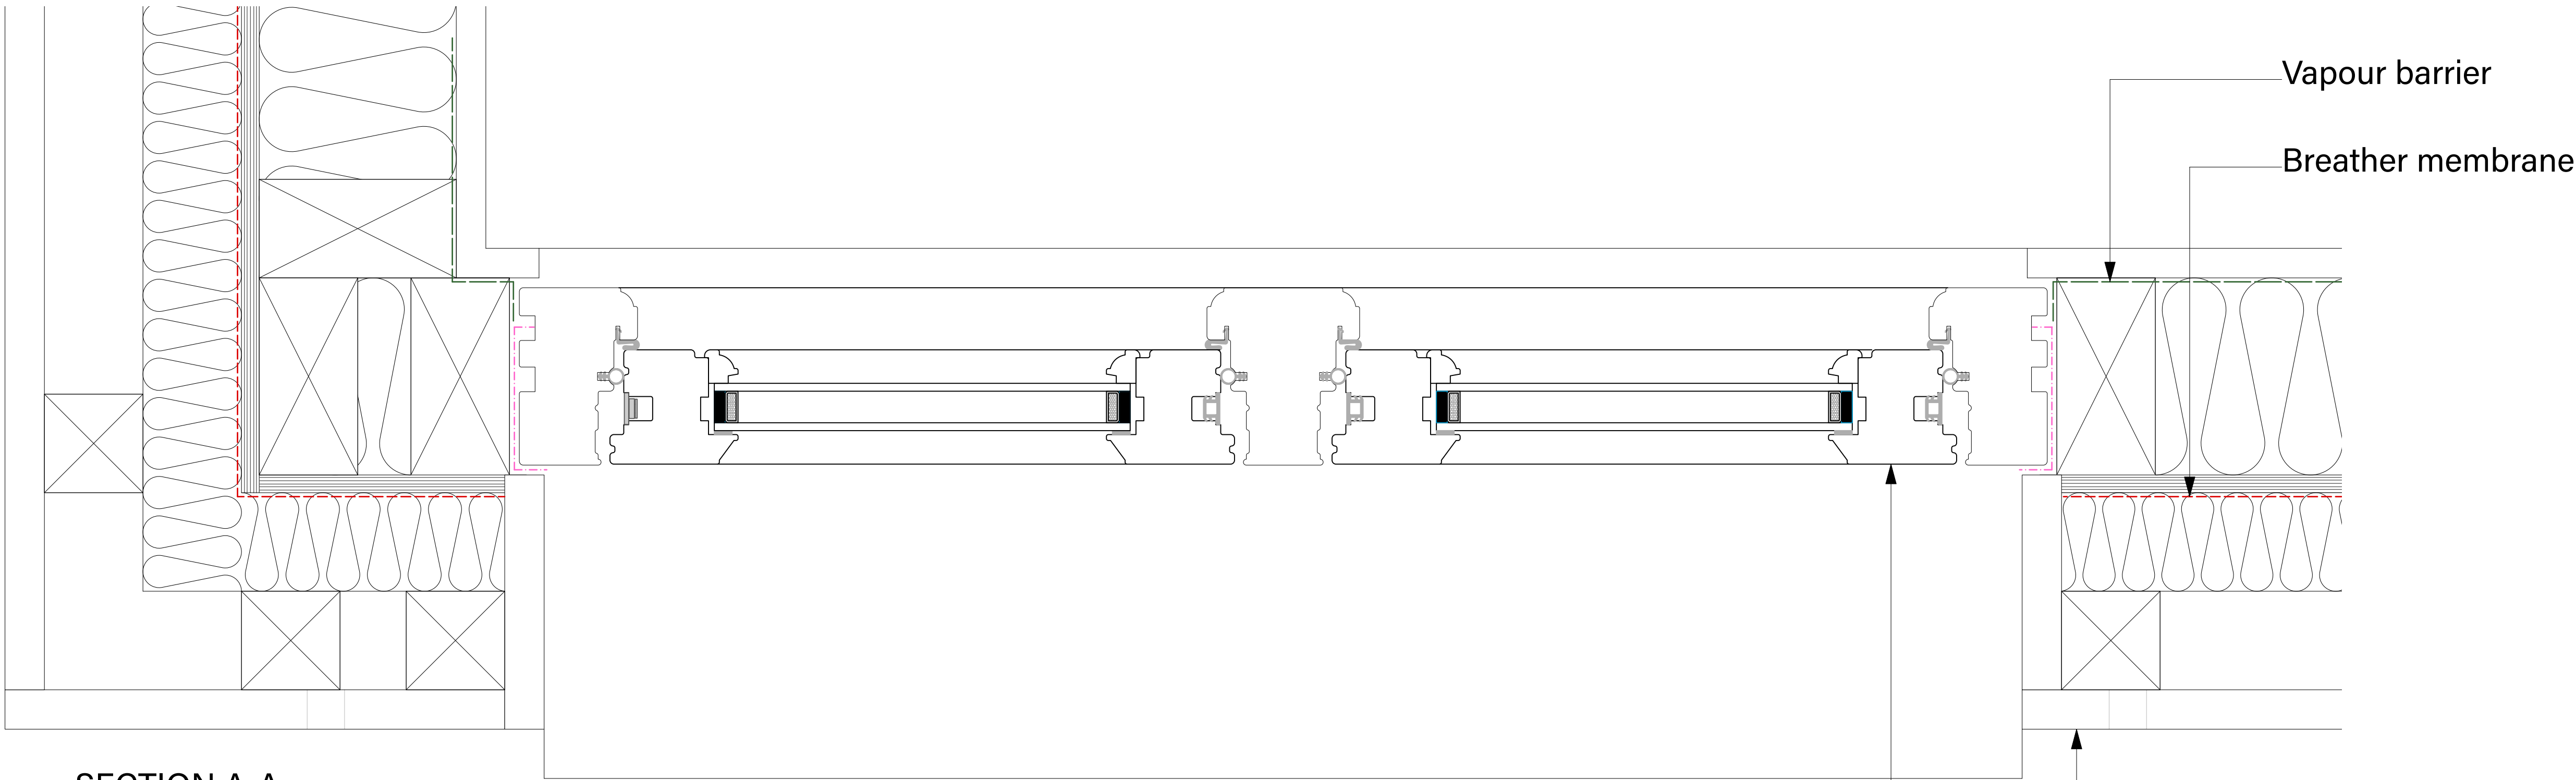

SECTION A-A  
scale 1:2

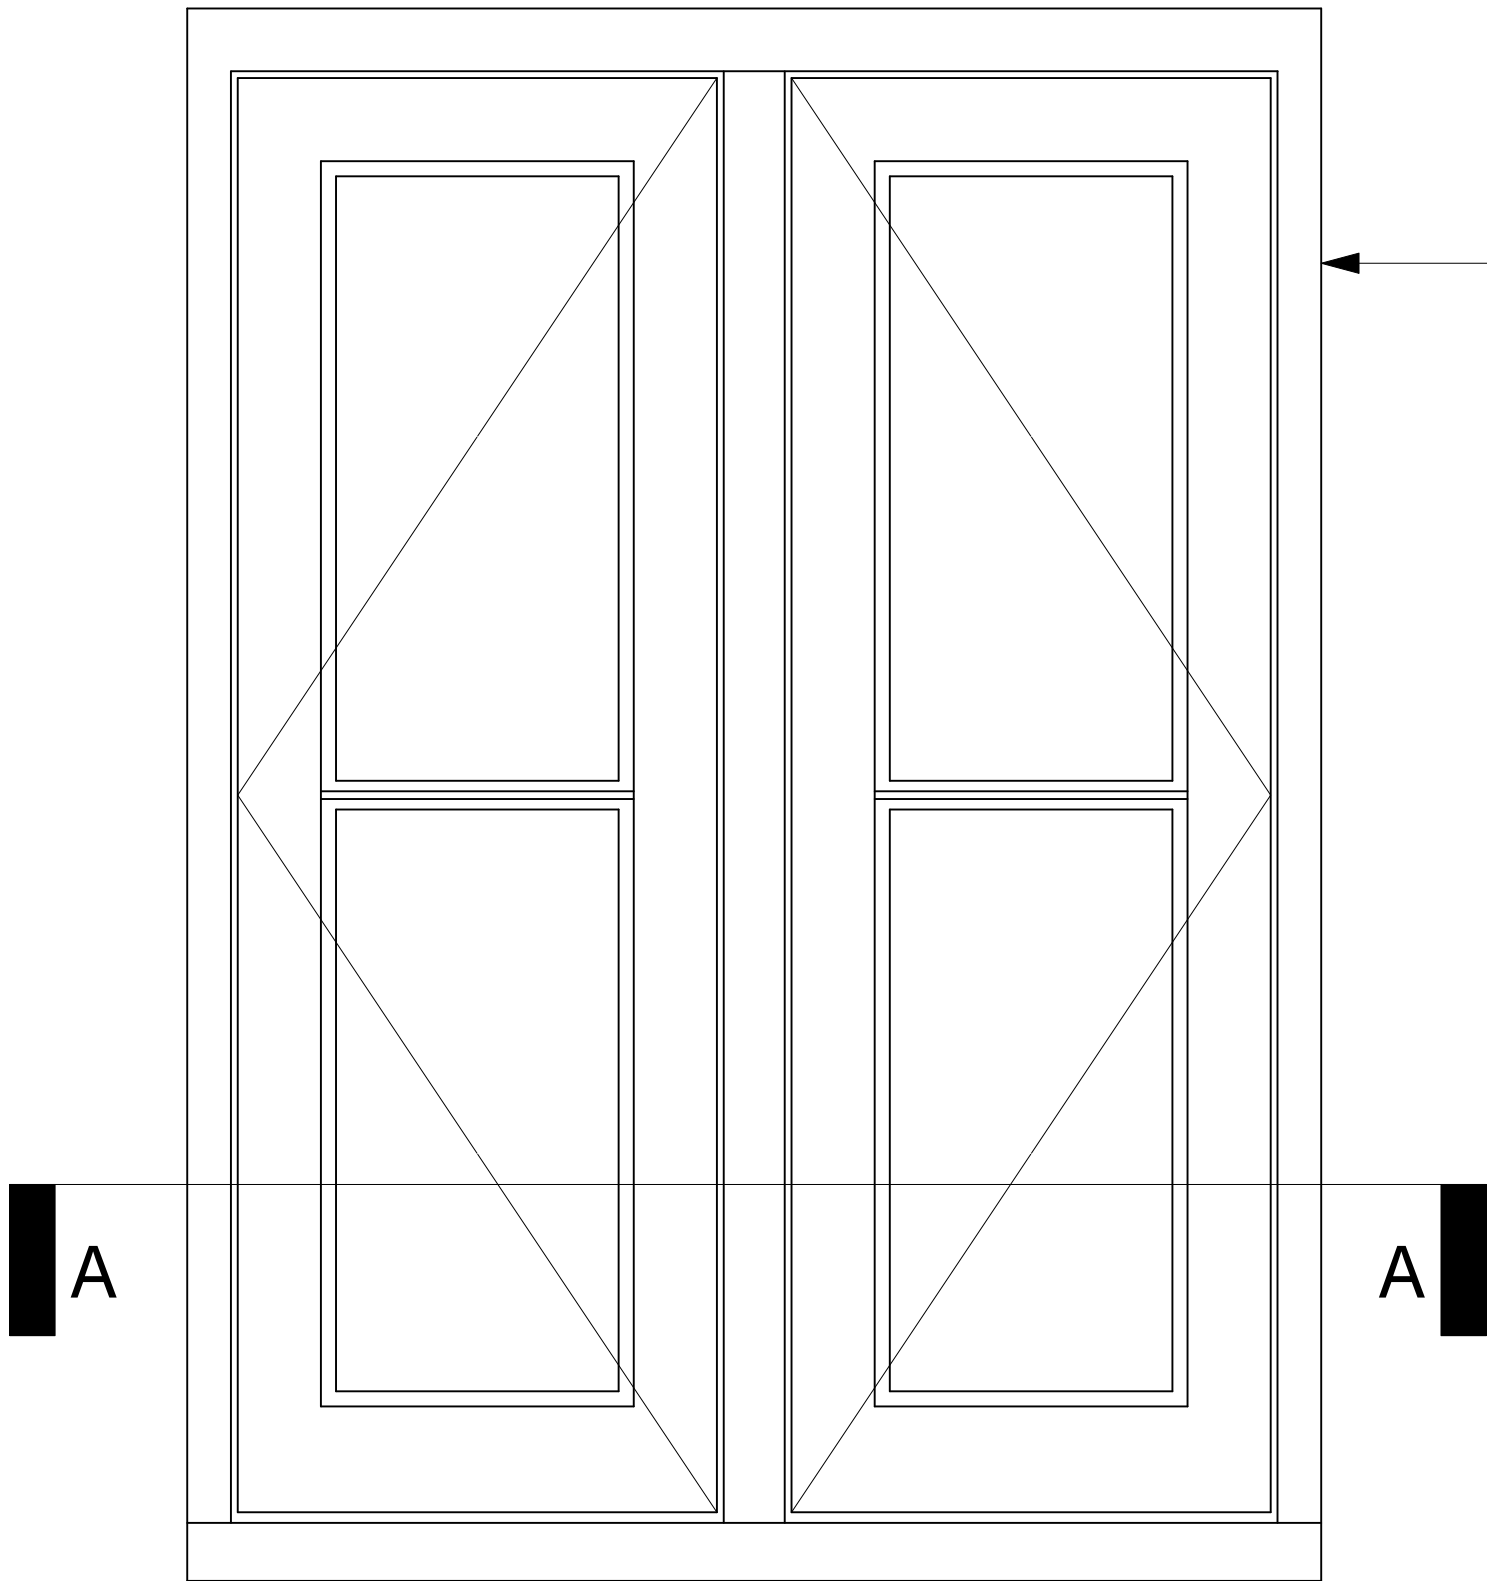

ELEVATION  
scale 1:5

Hardwood timber  
casement window

Vapour barrier

Breather membrane

Timber frame dormer  
wall with timber  
cladding

Hardwood timber  
casement window

**NOTES:**

- ALL STRUCTURE SHOWN  
INDICATIVELY. REFER TO STRUCTURAL  
ENGINEERS DRAWINGS AND  
SPECIFICATION FOR THE STRUCTURAL  
DESIGN.

**Key**

- Damp proof course
- Damp proof membrane
- Single ply membrane
- Vapour control layer
- EPDM airtightness membrane
- Breather membrane

**Notes:**

Drawing to be read in conjunction with the Outline Specification  
and all other project drawings and documentation.

| Rev                                                                                                  | Date | Revision Note                                          | By |
|---|------|--------------------------------------------------------|----|
| Notes                                                                                                |      |                                                        |    |
| Do not scale from this drawing, use figured dimensions only.                                         |      |                                                        |    |
| All structure shown indicatively and to structural engineers design and specification.               |      |                                                        |    |
| Below ground drainageshown indicatively and to civil engineer's design and specification.            |      |                                                        |    |
| Report any discrepancies to the drawing originator in writing upon discovery.                        |      |                                                        |    |
| Project                                                                                              |      |                                                        |    |
| Former Jones and Co Site                                                                             |      |                                                        |    |
| Address                                                                                              |      |                                                        |    |
| Former Jones and Co Site,<br>Rollestone Street,<br>Salisbury,<br>SP1 1ED                             |      |                                                        |    |
| Client                                                                                               |      |                                                        |    |
| Charles Hope Ltd                                                                                     |      |                                                        |    |
| Drawing Name                                                                                         |      |                                                        |    |
| Planning Condition 11- Typical Casement Window Plan &<br>Elevation                                   |      |                                                        |    |
| Drawing Status                                                                                       |      |                                                        |    |
| FOR PLANNING CONDITIONS ONLY                                                                         |      |                                                        |    |
| baron + baron architects.                                                                            |      |                                                        |    |
| w_ baronandbaronarchitects.co.uk<br>e_ studio@baronandbaronarchitects.co.uk<br>t_ (+44) 01262 611445 |      |                                                        |    |
| Project No.                                                                                          |      | CAD File Name                                          |    |
| 0092                                                                                                 |      | WORK_F0RMER_JONES_SITE_SALISBURY_STAGE 4 SITE BASE.rvt |    |
| DWG Date                                                                                             |      | Drawing No.                                            |    |
| 07/03/2025                                                                                           |      |                                                        |    |
| Sheet Size                                                                                           |      | Rev.                                                   |    |
| ISO A1                                                                                               |      |                                                        |    |
| Scale @ A1                                                                                           |      | 0092-B+B-00-XX-DR-A-509-P00                            |    |
| 1:5 / 1:2                                                                                            |      |                                                        |    |
| Drawn                                                                                                |      | Checked                                                |    |
| MJH                                                                                                  |      | JB                                                     |    |