


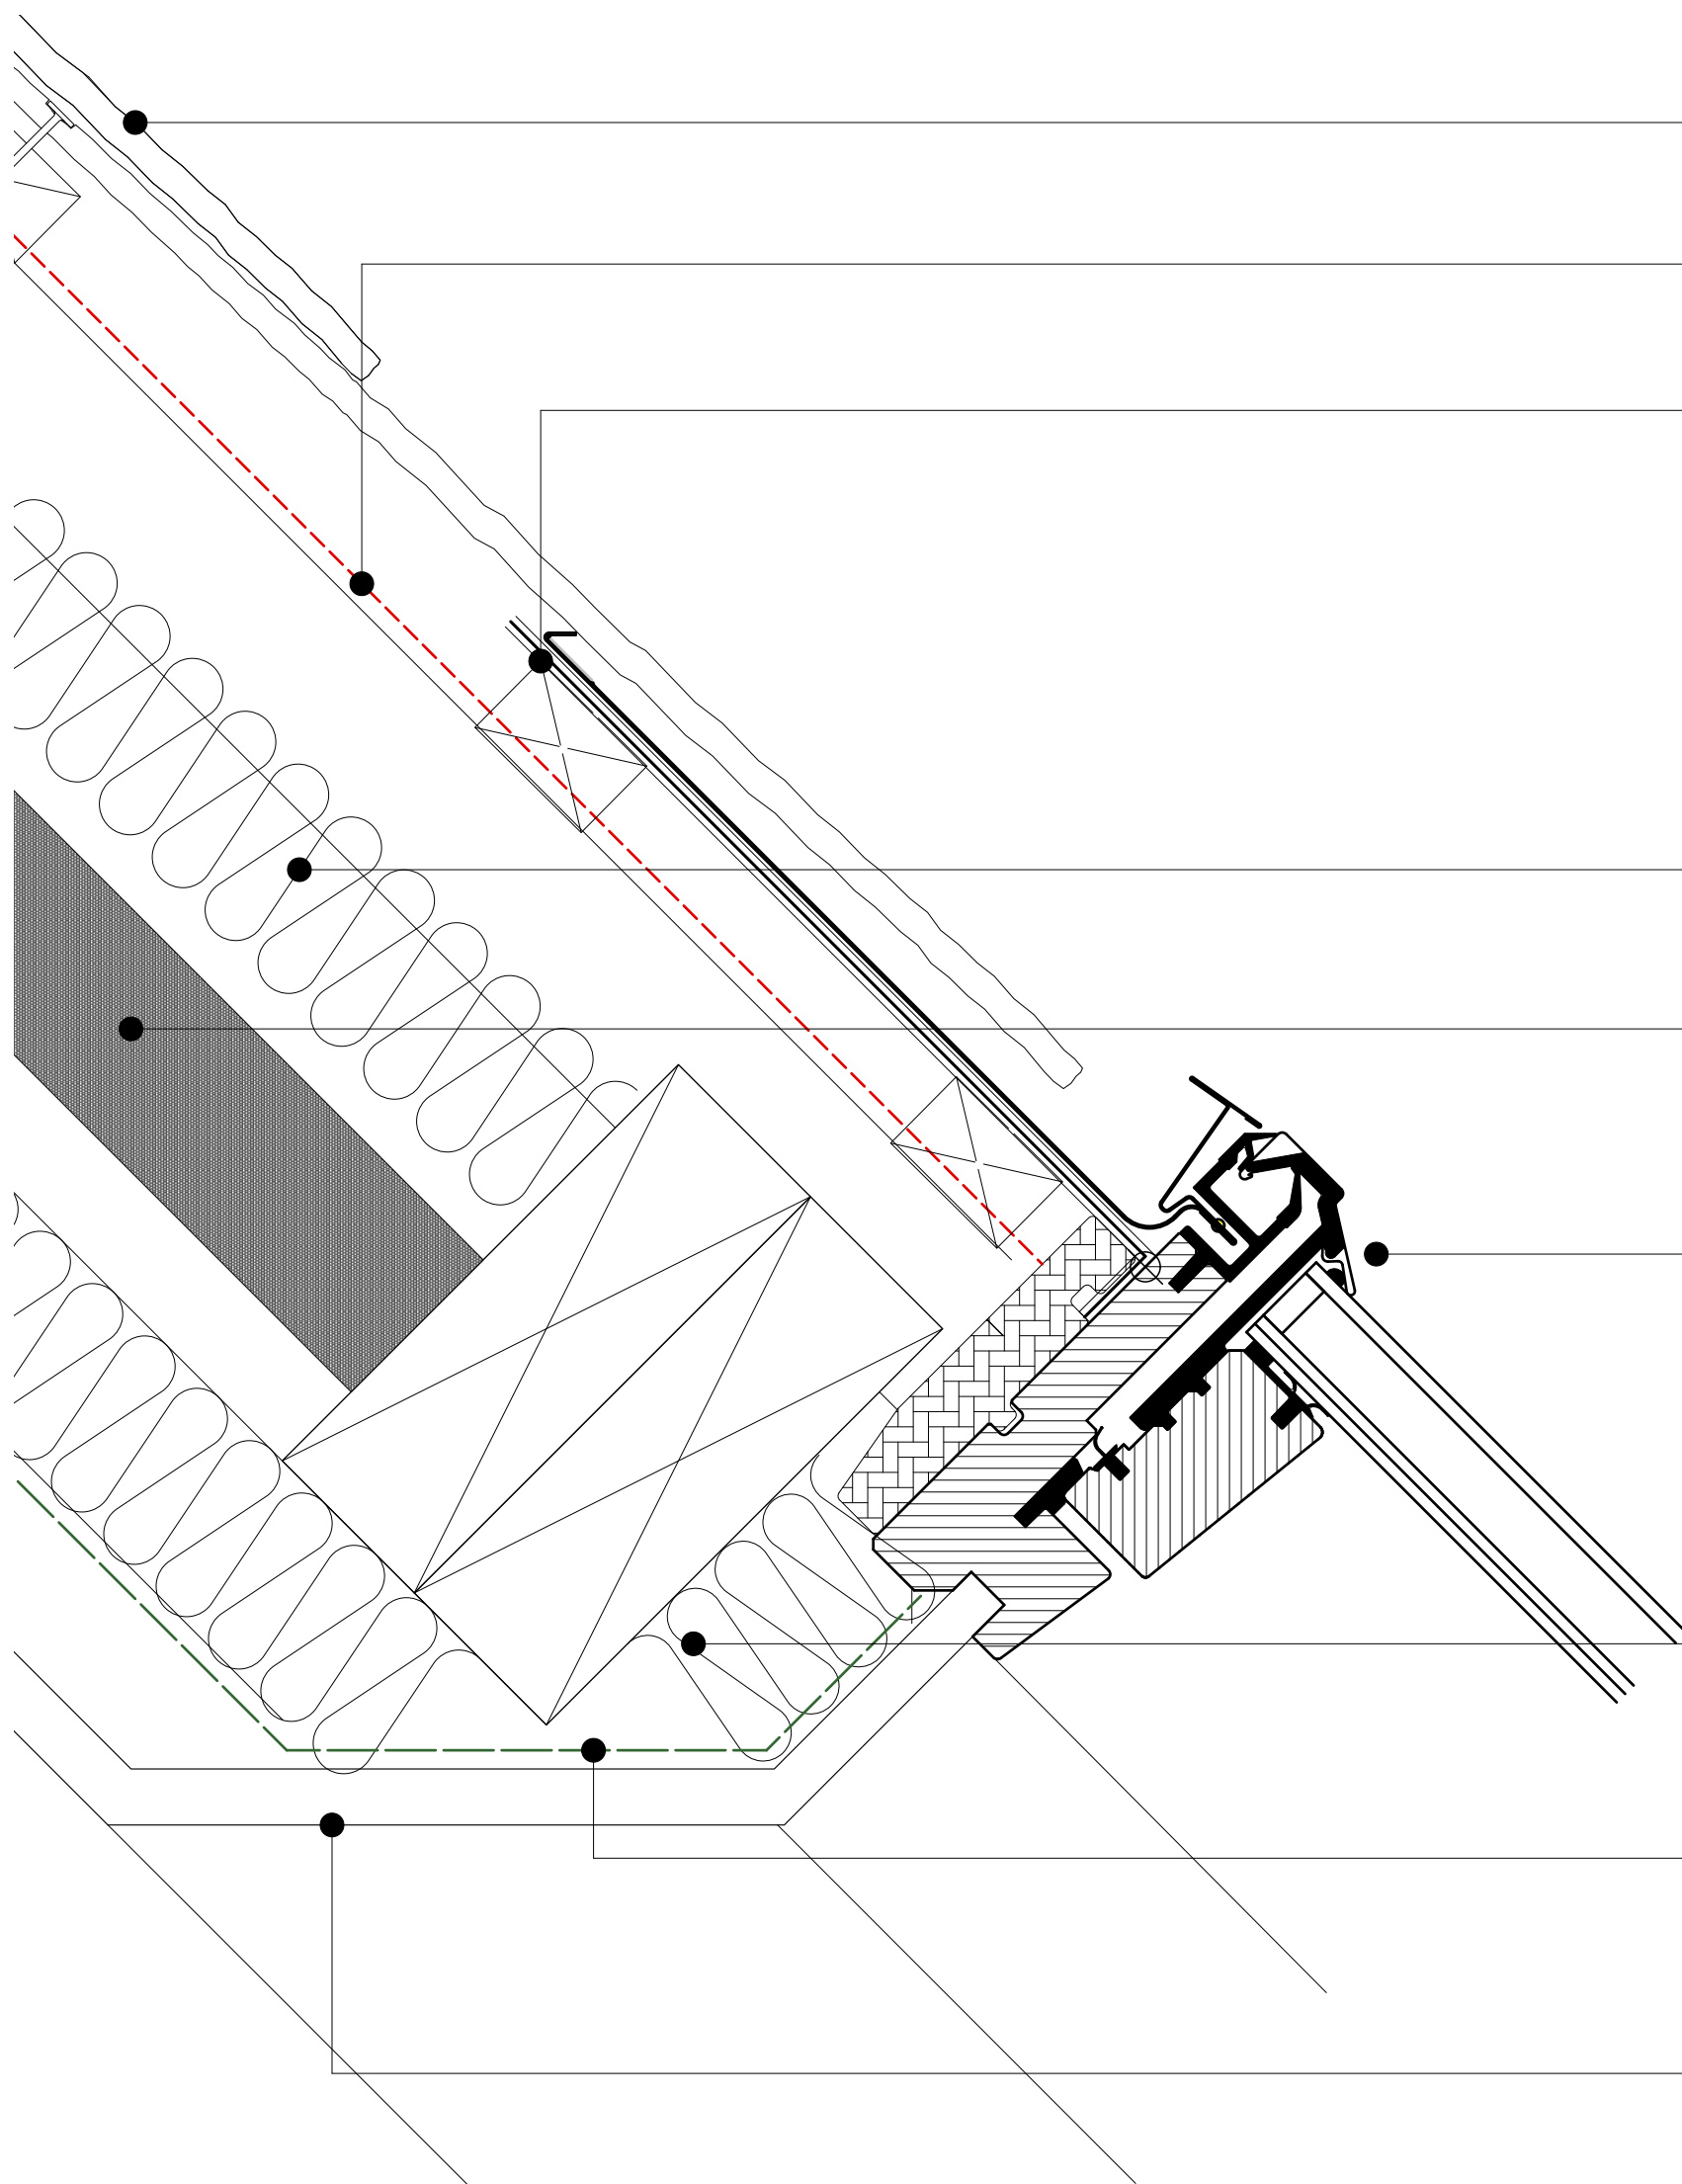

Reconstituted slate roof tile. Refer to spec.

Breather membrane installed in accordance with manufacturers standard details and specification. - refer to spec.

Proprietary roofing battens - refer to spec.

Multifoil insulation. Refer to spec.


50mm rigid insulation friction fixed between rafters. Principal contractor to ensure insulation is tightly sealed without gaps. Refer to spec.

Conservation style rooflight and associated flashing.

Multifoil insulation. Refer to spec.

VCL to be installed continuously to underside of insulation to prevent interstitial condensation and maintain airtightness - refer to spec.

Plasterboard lining fixed to treated softwood battens below insulation - refer to spec.

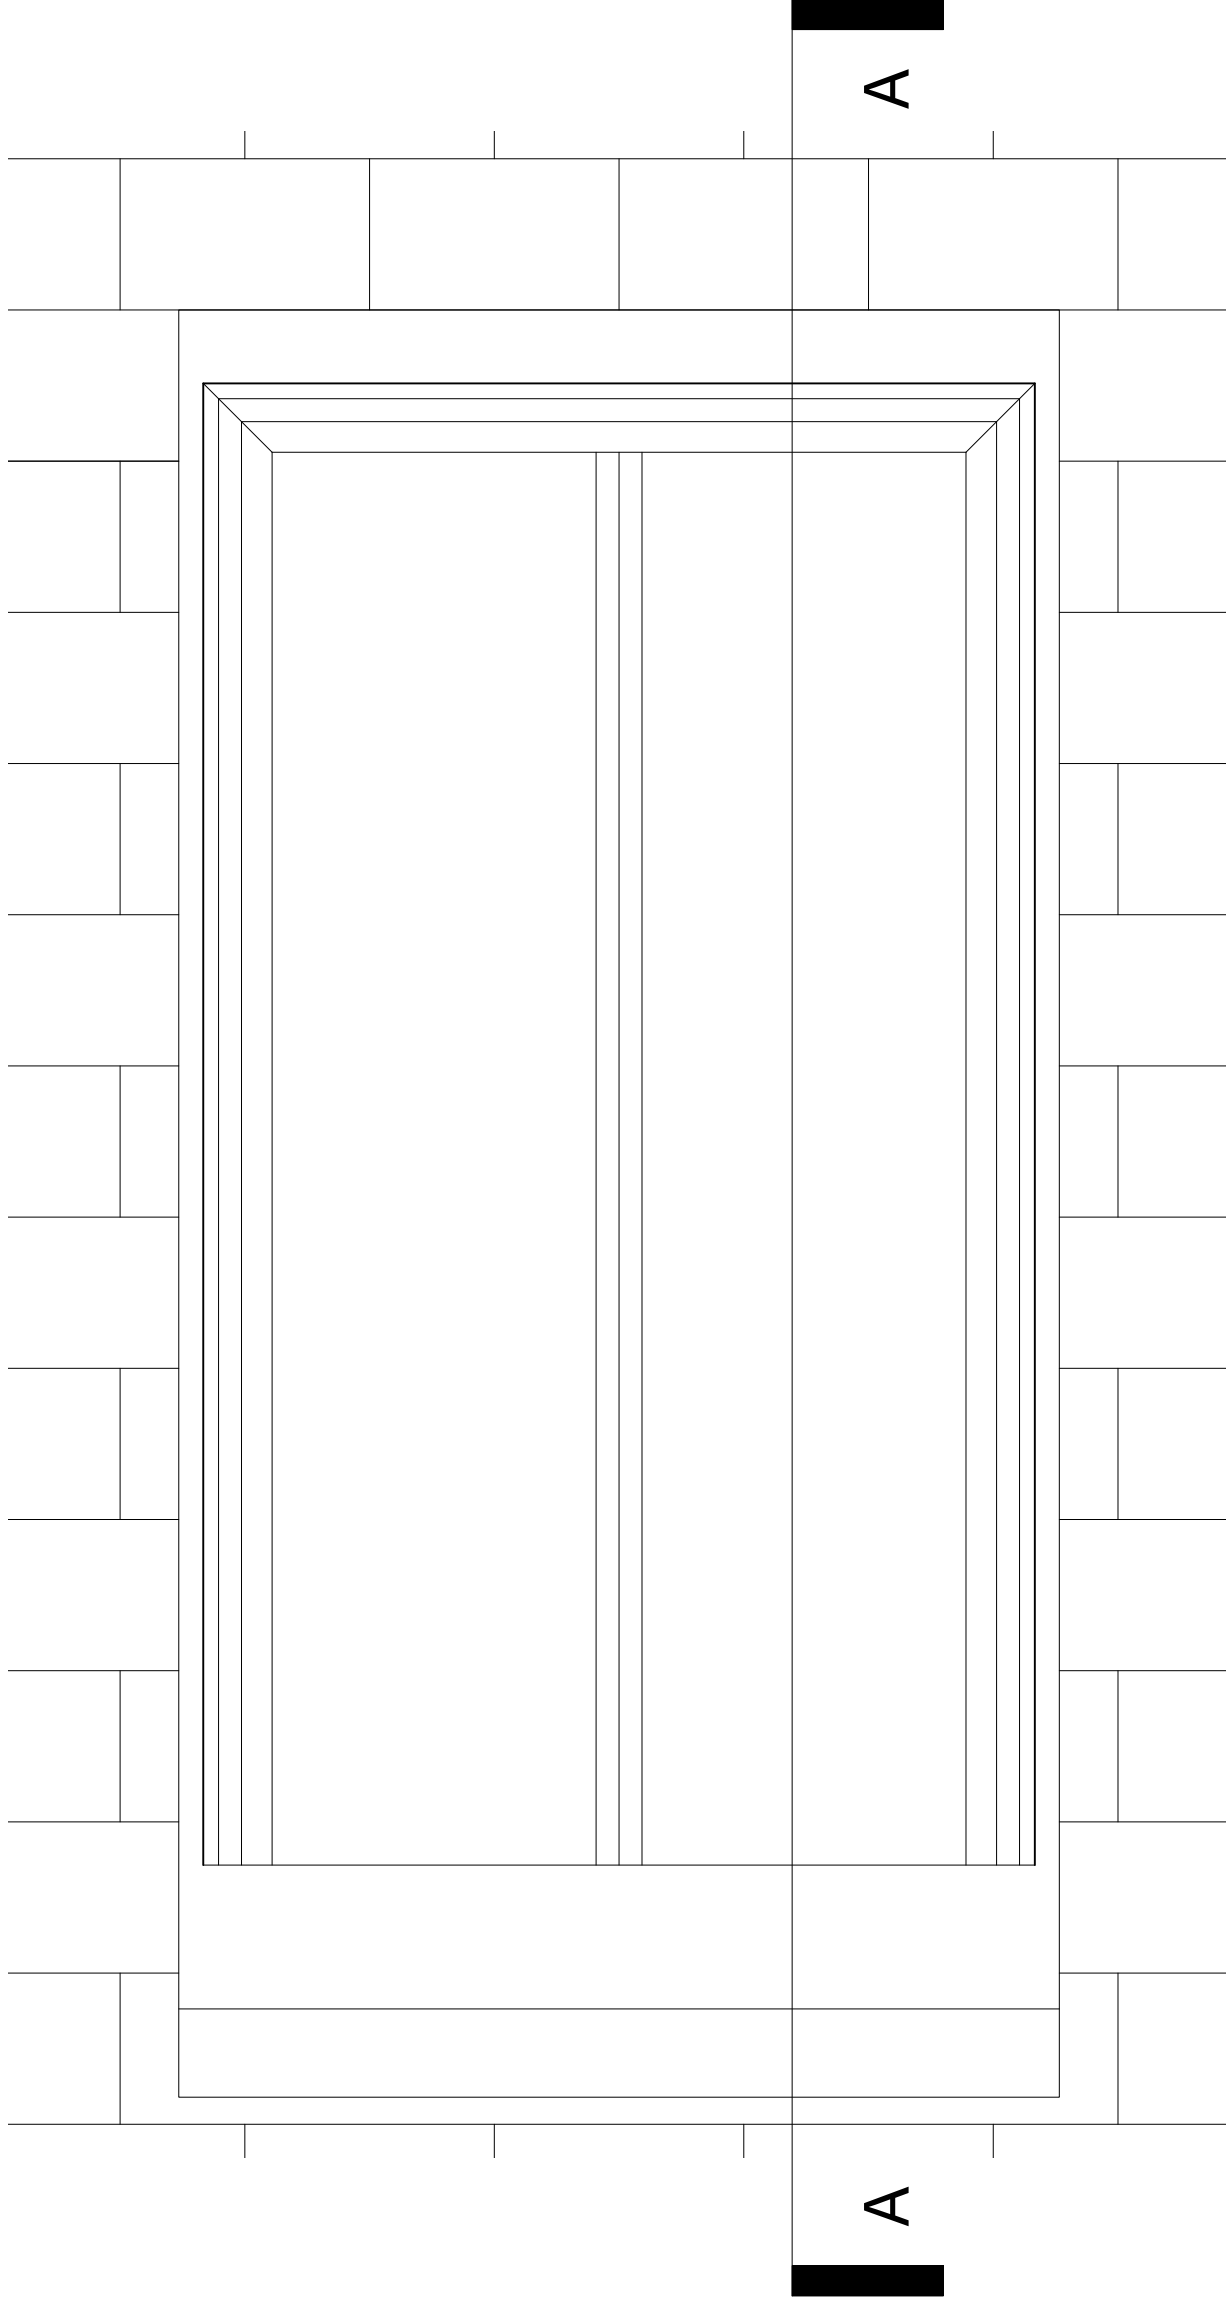

ELEVATION  
scale 1:5

Conservation style rooflight and associated flashing.

Reconstituted slate roof tile.

Breather membrane

Multifoil insulation. Refer to spec.

50mm rigid insulation friction fixed between rafters. Principal contractor to ensure insulation is tightly sealed without gaps. Refer to spec.

Multifoil insulation. Refer to spec.

NOTES:

- ALL STRUCTURE SHOWN INDICATIVELY. REFER TO STRUCTURAL ENGINEERS DRAWINGS AND SPECIFICATION FOR THE STRUCTURAL DESIGN.

Key

- Damp proof course
- Damp proof membrane
- Single ply membrane
- Vapour control layer
- EPDM airtightness membrane
- Breather membrane

Notes:

Drawing to be read in conjunction with the Outline Specification and all other project drawings and documentation.

| Rev                                                                                                  | Date       | Revision Note | By                                                      |
|---|------------|---------------|---------------------------------------------------------|
| Notes                                                                                                |            |               |                                                         |
| Do not scale from this drawing, use figured dimensions only.                                         |            |               |                                                         |
| All structure shown indicatively and to structural engineers design and specification.               |            |               |                                                         |
| Below ground drainageshown indicatively and to civil engineer's design and specification.            |            |               |                                                         |
| Report any discrepancies to the drawing originator in writing upon discovery.                        |            |               |                                                         |
| Project                                                                                              |            |               |                                                         |
| Former Jones and Co Site                                                                             |            |               |                                                         |
| Address                                                                                              |            |               |                                                         |
| Former Jones and Co Site,<br>Rollestone Street,<br>Salisbury,<br>SP1 1ED                             |            |               |                                                         |
| Client                                                                                               |            |               |                                                         |
| Charles Hope Ltd                                                                                     |            |               |                                                         |
| Drawing Name                                                                                         |            |               |                                                         |
| Planning Condition 11 - Typical Conservation Rooflight Detail                                        |            |               |                                                         |
| Drawing Status                                                                                       |            |               |                                                         |
| FOR PLANNING CONDITIONS ONLY                                                                         |            |               |                                                         |
| baron + baron architects.                                                                            |            |               |                                                         |
| w. baronandbaronarchitects.co.uk<br>e. studio@baronandbaronarchitects.co.uk<br>t. (+44) 01202 911445 |            |               |                                                         |
| Project No.                                                                                          | 0092       | CAD File Name | WORK_F000001_JONES SITE SALISBURY_STAGE 4 SITE BASE.rvt |
| DWG Date                                                                                             | 10/09/2025 | Drawing No.   |                                                         |
| Sheet Size                                                                                           | ISO A1     |               |                                                         |
| Scale @ A1                                                                                           | 1:5 / 1:2  |               | 0092-B+B-00-XX-DR-A-501-P00                             |
| Drawn                                                                                                | JB         | Checked       | RB                                                      |

SECTION A-A  
scale 1:2